PORST
11.3.18.1 V6

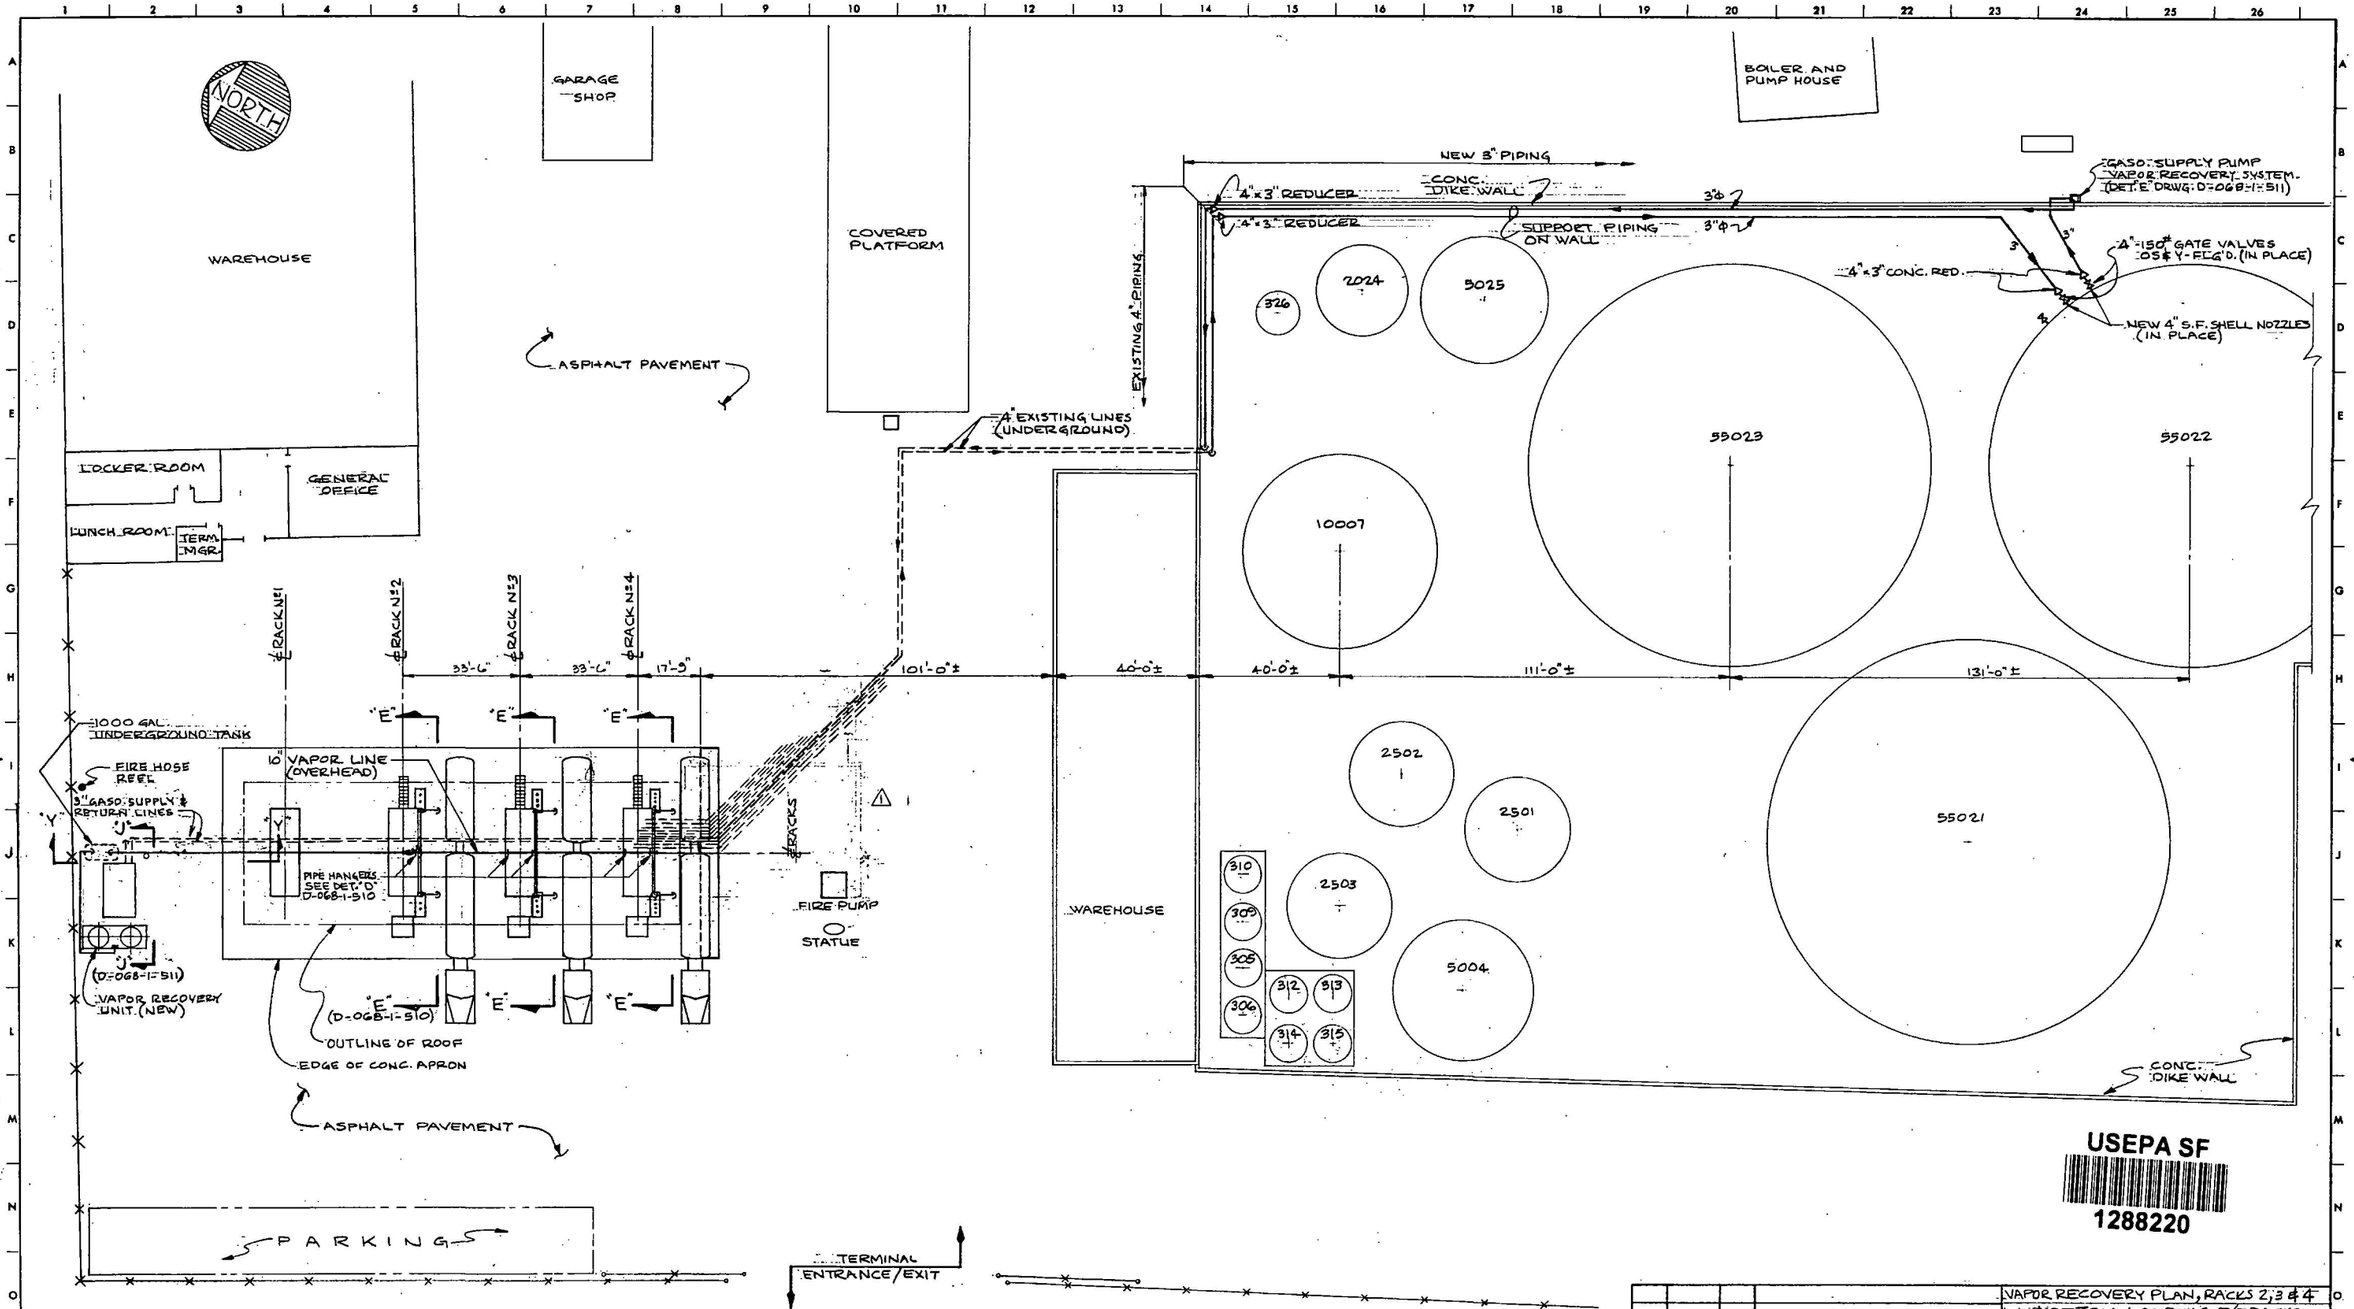

USEPA SF
1288220

VAPOR RECOVERY PLAN, RACKS 2, 3 & 4
BOTTOM LOADING T/T RACKS
PORTLAND TERMINAL

GATX TERMINALS CORPORATION
CHICAGO

REV.	DATE	BY	DESCRIPTION
1	5/20/80	R.O.	RELOCATED VAPOR RECOVERY UNIT

REVISIONS

DRAWN: R. OLSAR
CHECKED: H.O.K.
APPROVED:
CHIEF ENGR.
REF. DRWGS.
DATE
SCALE 1"=20'
MICRO RATIO
PRINTOUT SIZE
DWG. NO. D-068-1-509-1

PROJ. Nº 068-79-2-10

THIS DRAWING OR TRACING IS THE PROPERTY OF THE GATX TERMINALS CORPORATION AND MUST BE RETURNED UPON REQUEST. REPRODUCTIONS HEREOF OR TRANSMISSIONS OF THE INFORMATION HEREON MAY NOT BE MADE WITHOUT WRITTEN CONSENT. ALL PATENT RIGHTS ARE RESERVED.