PORSF
11.3.18.1 V7

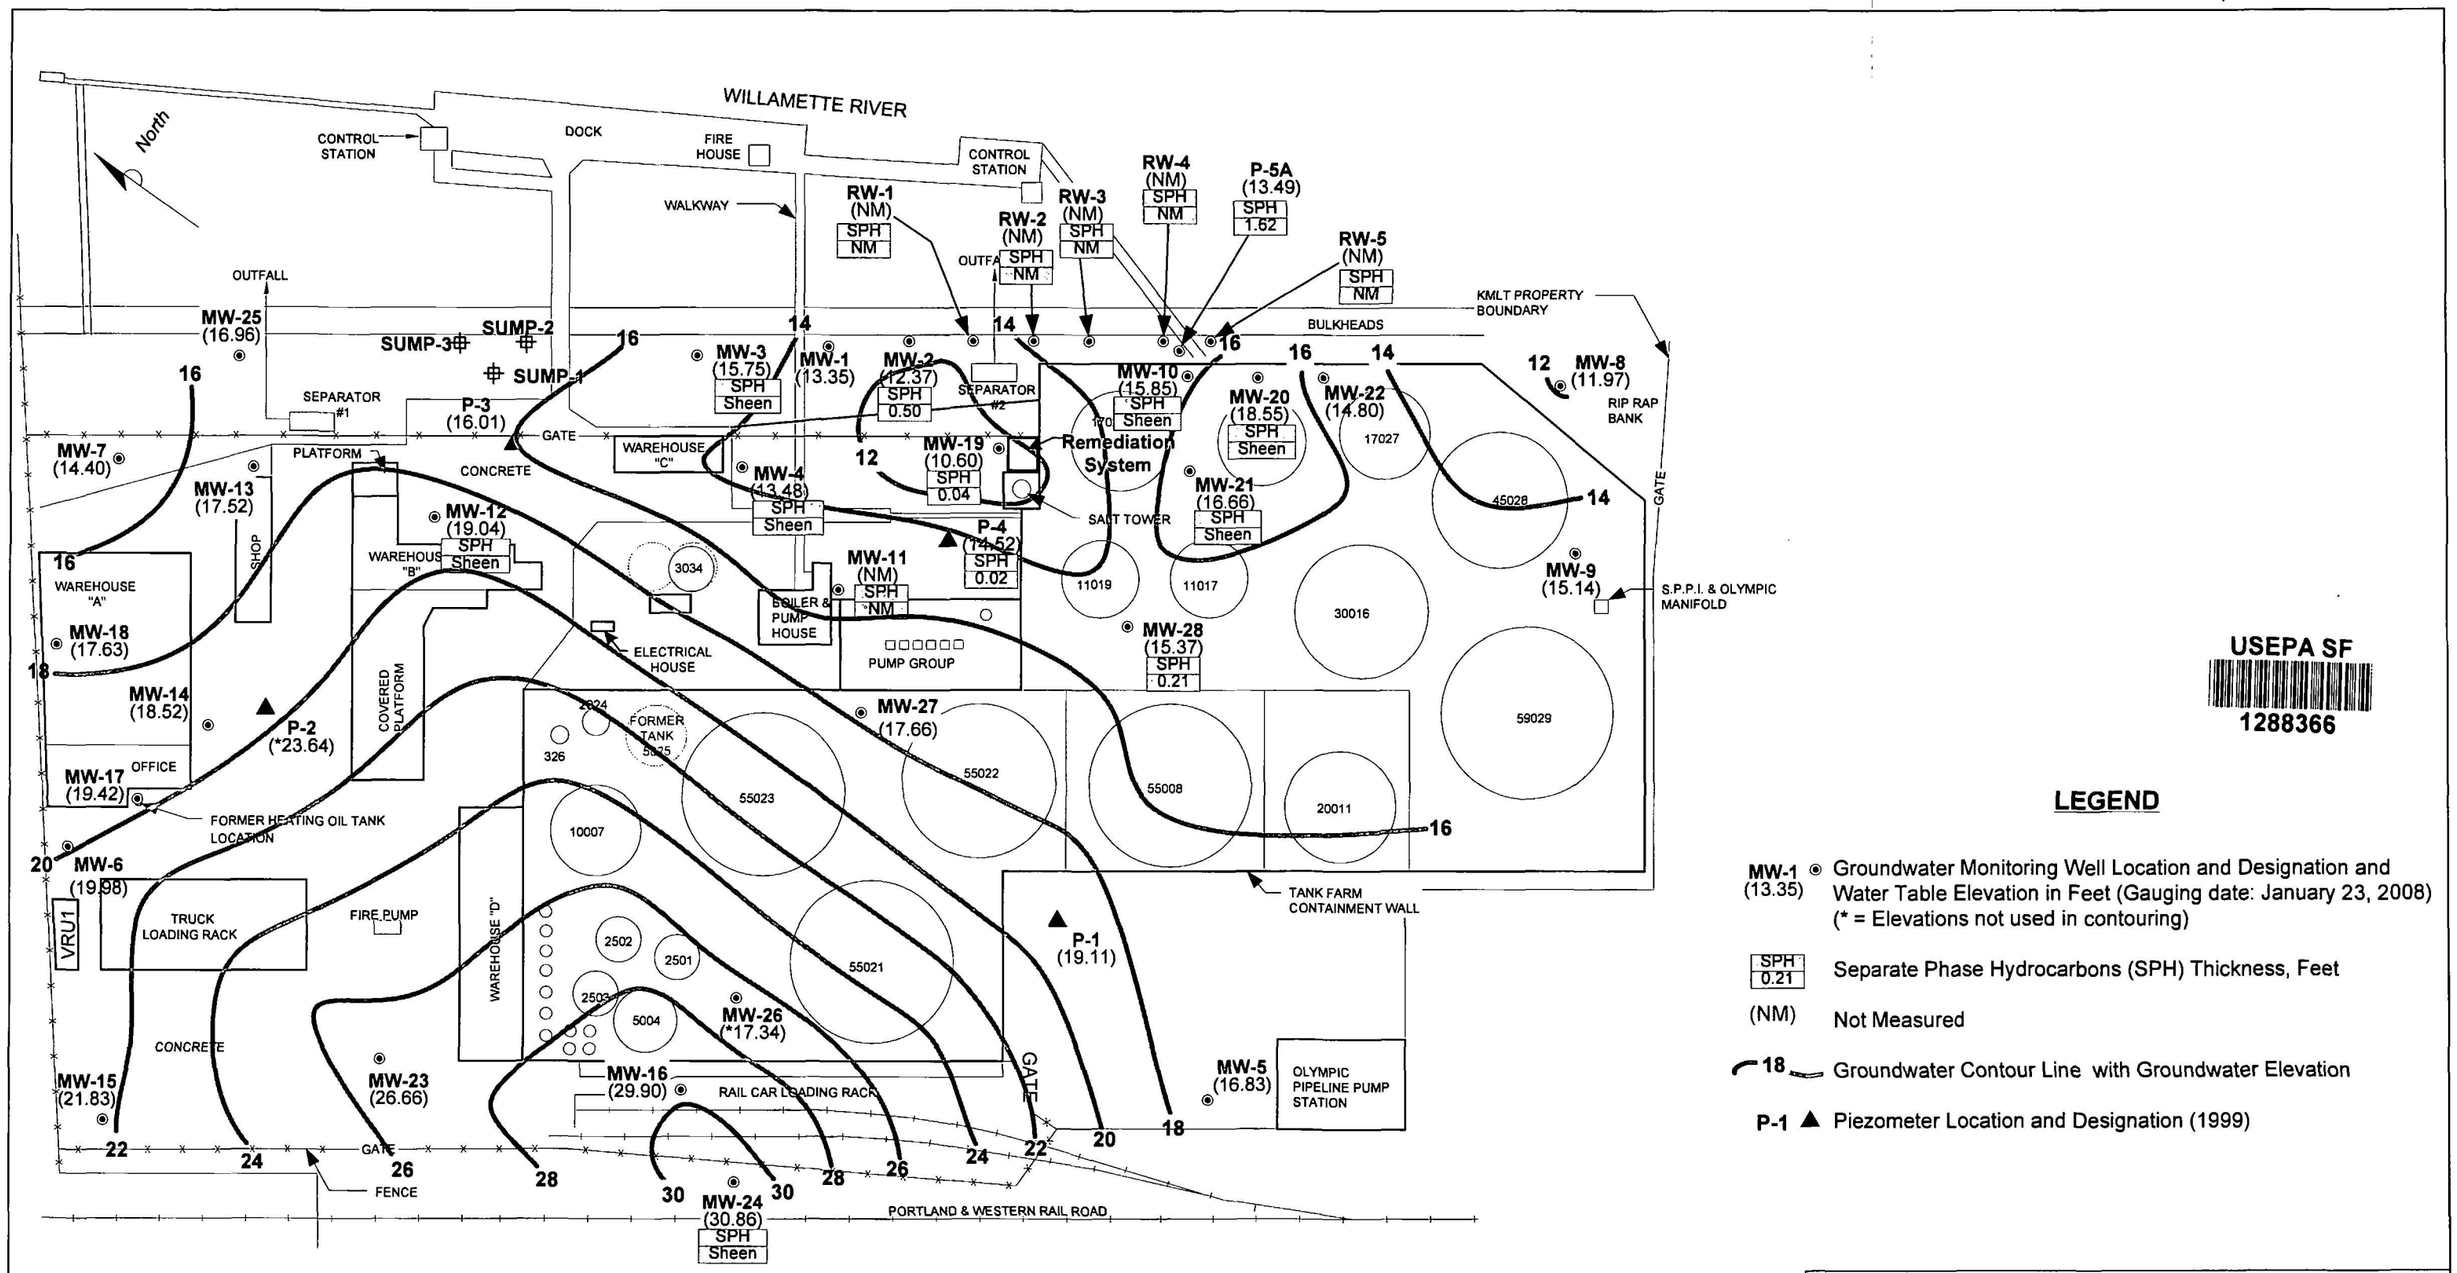

USEPA SF
1288366

LEGEND

MW-1 (13.35) — Groundwater Monitoring Well Location and Designation and Water Table Elevation in Feet (Gauging date: January 23, 2008) (* = Elevations not used in contouring)

SPH 0.21 — Separate Phase Hydrocarbons (SPH) Thickness, Feet

(NM) — Not Measured

18 — Groundwater Contour Line with Groundwater Elevation

P-1 — Piezometer Location and Designation (1999)

0 100 FT
APPROX. SCALE

FIGURE 2

GROUNDWATER ELEVATION CONTOUR MAP (1st Quarter 2008)

KINDER MORGAN LIQUID TERMINALS LLC
LINNTON TERMINAL
11400 NW ST. HELENS ROAD
PORTLAND, OREGON

PROJECT NO. PTKM-011-1	DRAWN BY
FILE NO. Linnton Terminal	PREPARED BY CRF 2/26/08
REVISION NO. 1	REVIEWED BY

DELTA