PORSF

11.3.18.1 V7

0-6

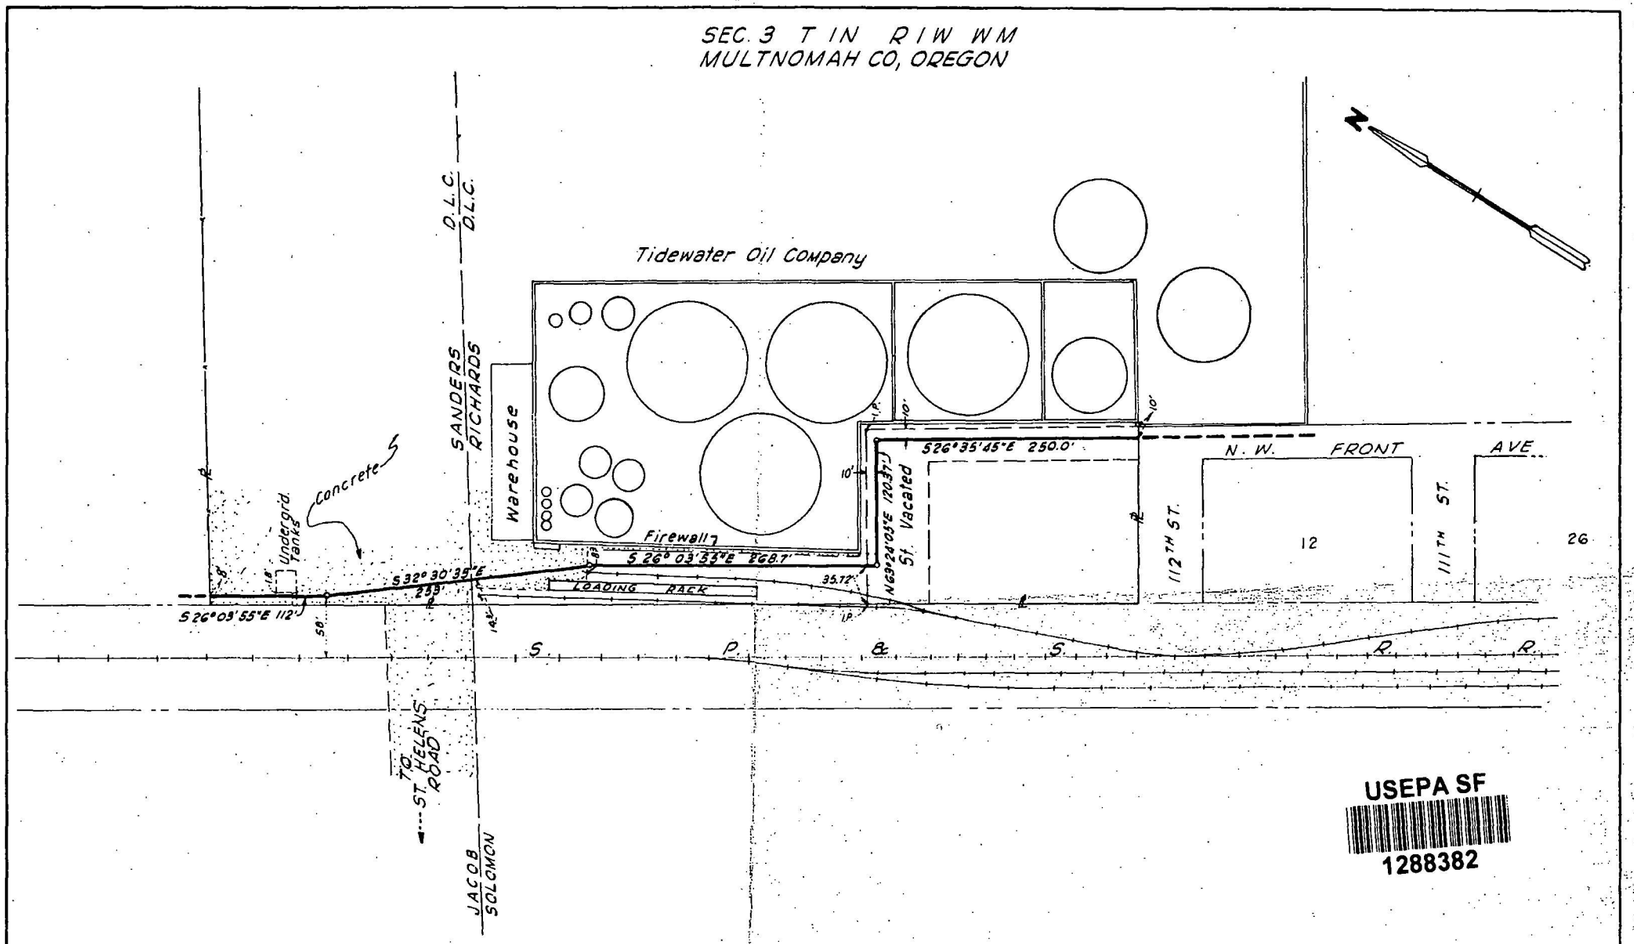

USEPA SF
1288382

THIS DRAWING AND ALL INFORMATION THEREON IS THE PROPERTY OF OLYMPIC PIPE LINE CO. AND SHALL NOT BE COPIED OR USED EXCEPT FOR THE PURPOSE FOR WHICH IT IS EXPRESSLY FURNISHED. THE DRAWING AND ANY COPIES THEREOF (PARTIAL OR COMPLETE) SHALL BE RETURNED TO THE OWNER ON DEMAND.

NO.	REVISION	DATE	CHK'D	APP'D

DESIGN ENGR.
DRAWN HH 11/17/64
CHECKED B. W.
APPROVED DATE

PROPOSED 14" PIPELINE ROUTE CROSSING THE PROPERTY OF TIDEWATER OIL COMPANY
SEC. 3 T 1N R 1W W.M.
MULTNOMAH COUNTY, OREGON

OLYMPIC PIPE LINE COMPANY
SEATTLE, WASHINGTON

SCALE 1" = 100' DRAWING NO. B-112

300