P&RSF
11.3.18.1 V7

ACCOMPANYING DRAWINGS	
NUMBER	TITLE

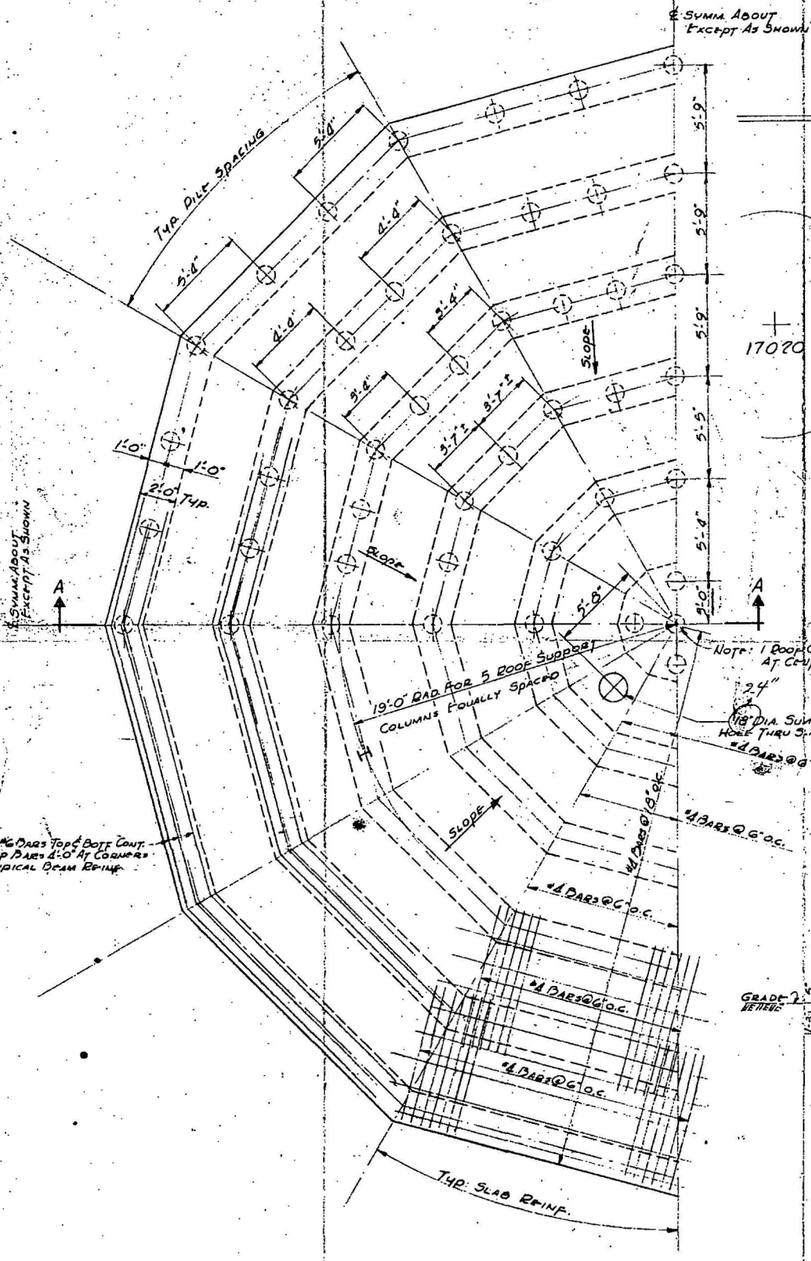

PART BASE PLAN AND PILE ARRANGEMENT
¼ = 1.0

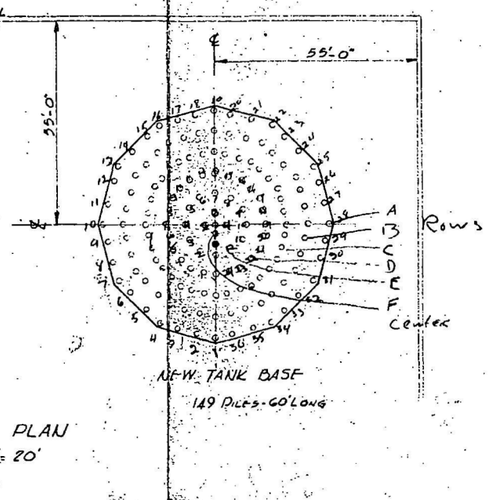

PLOT PLAN
1" = 20'

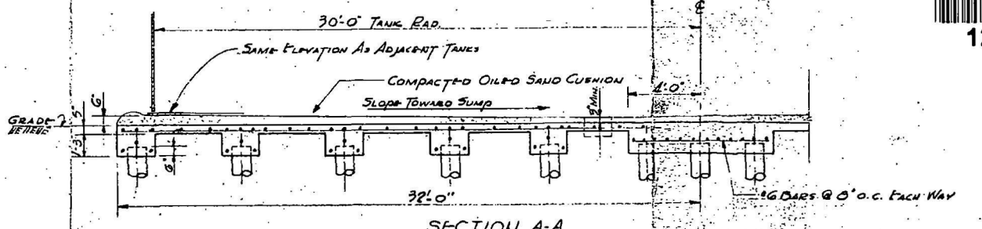

SECTION A-A
¼ = 1.0

USEPA SF
1288394

TIDE WATER ASSOCIATED OIL CO. SAN FRANCISCO CALIFORNIA			
FOUNDATION DETAILS FOR TANK #17027 PORTLAND, OREGON			
BY BAV CH.	APPR.	SCALE NOTED DATE 2-19-51	DWG. NO. 0322-D347