PORSF
11.3.18.1 V7

ACCOMPANYING DRAWINGS	
NUMBER	TITLE

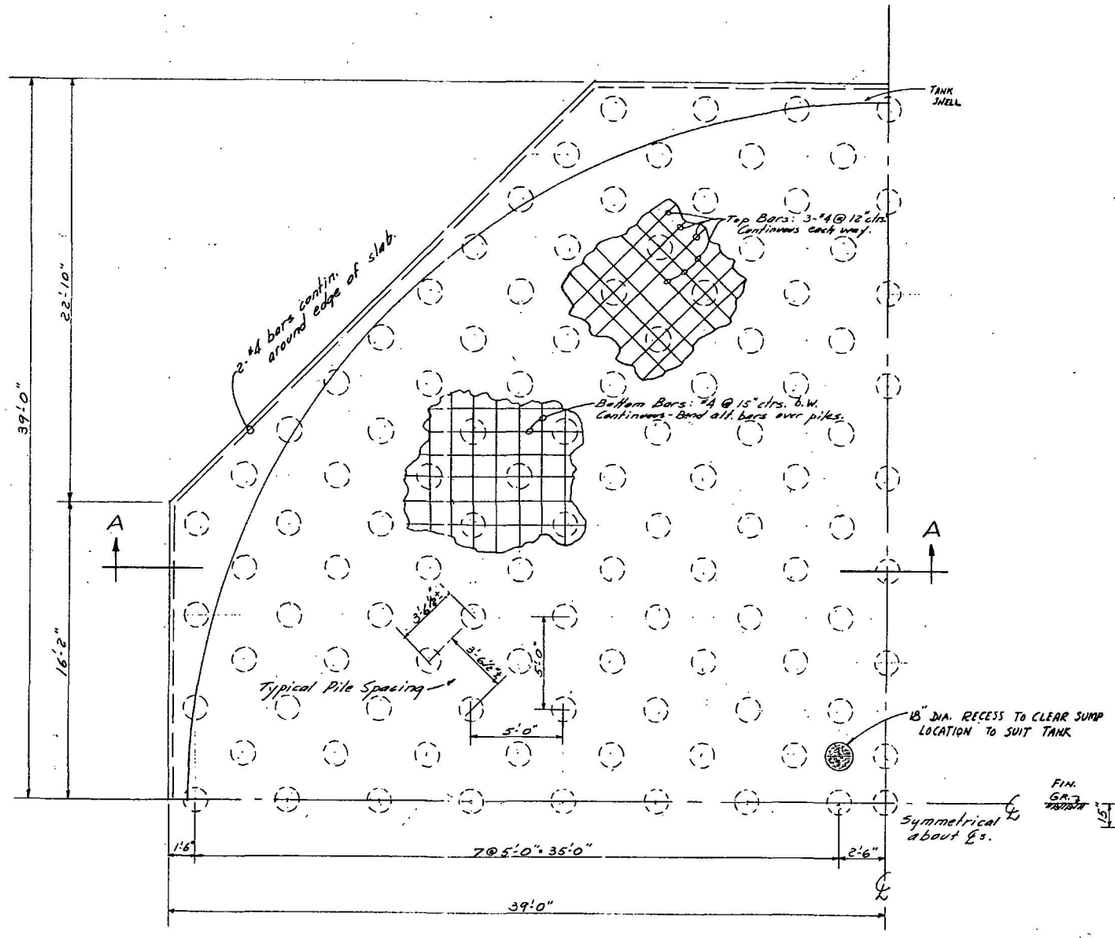

QUARTER PLAN
Scale: ¼" = 1'-0"

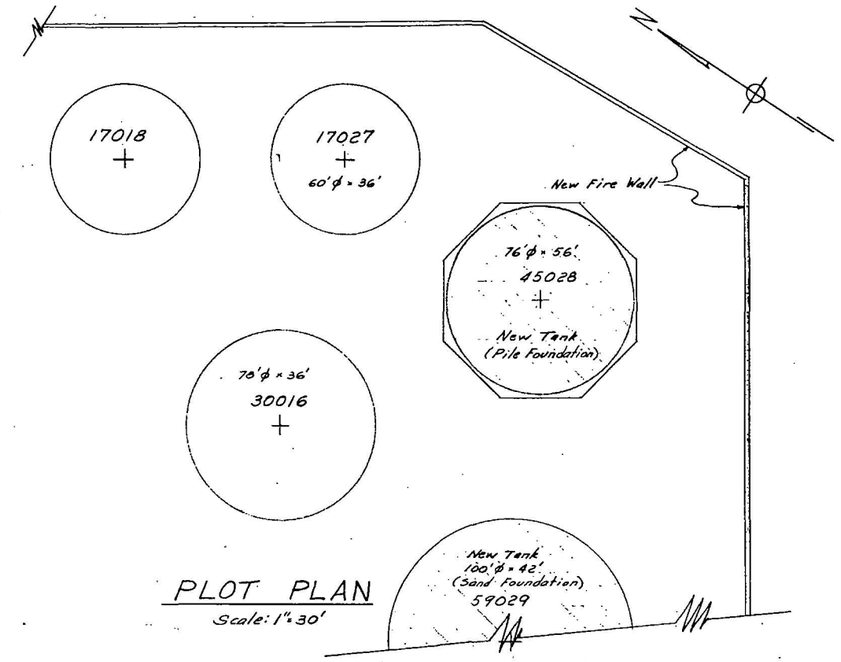

PLOT PLAN
Scale: 1" = 30'

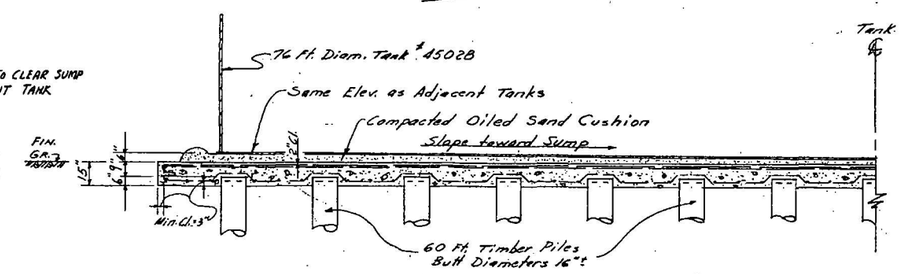

SECTION A-A
Scale: ¼" = 1'-0"

USEPA SF
1288396

P.P.Co.
DWG. NO. LC-802
SH. NO. C-3-0

TIDE WATER ASSOCIATED OIL CO.
SAN FRANCISCO CALIFORNIA

FOUNDATION DETAILS
STORAGE TANK Nº 45028
PORTLAND OREGON

DR. J.M.	APPR.	SCALE As Noted	DWG. No.
CH.		DATE 7-19-55	0322-D360

PRINTED ON SEPCO NO. 1000H CLEARPRINT

RECORDED — Return to Engineering Vault CI-PB

200