PORSF
11.3.18.1 V.7

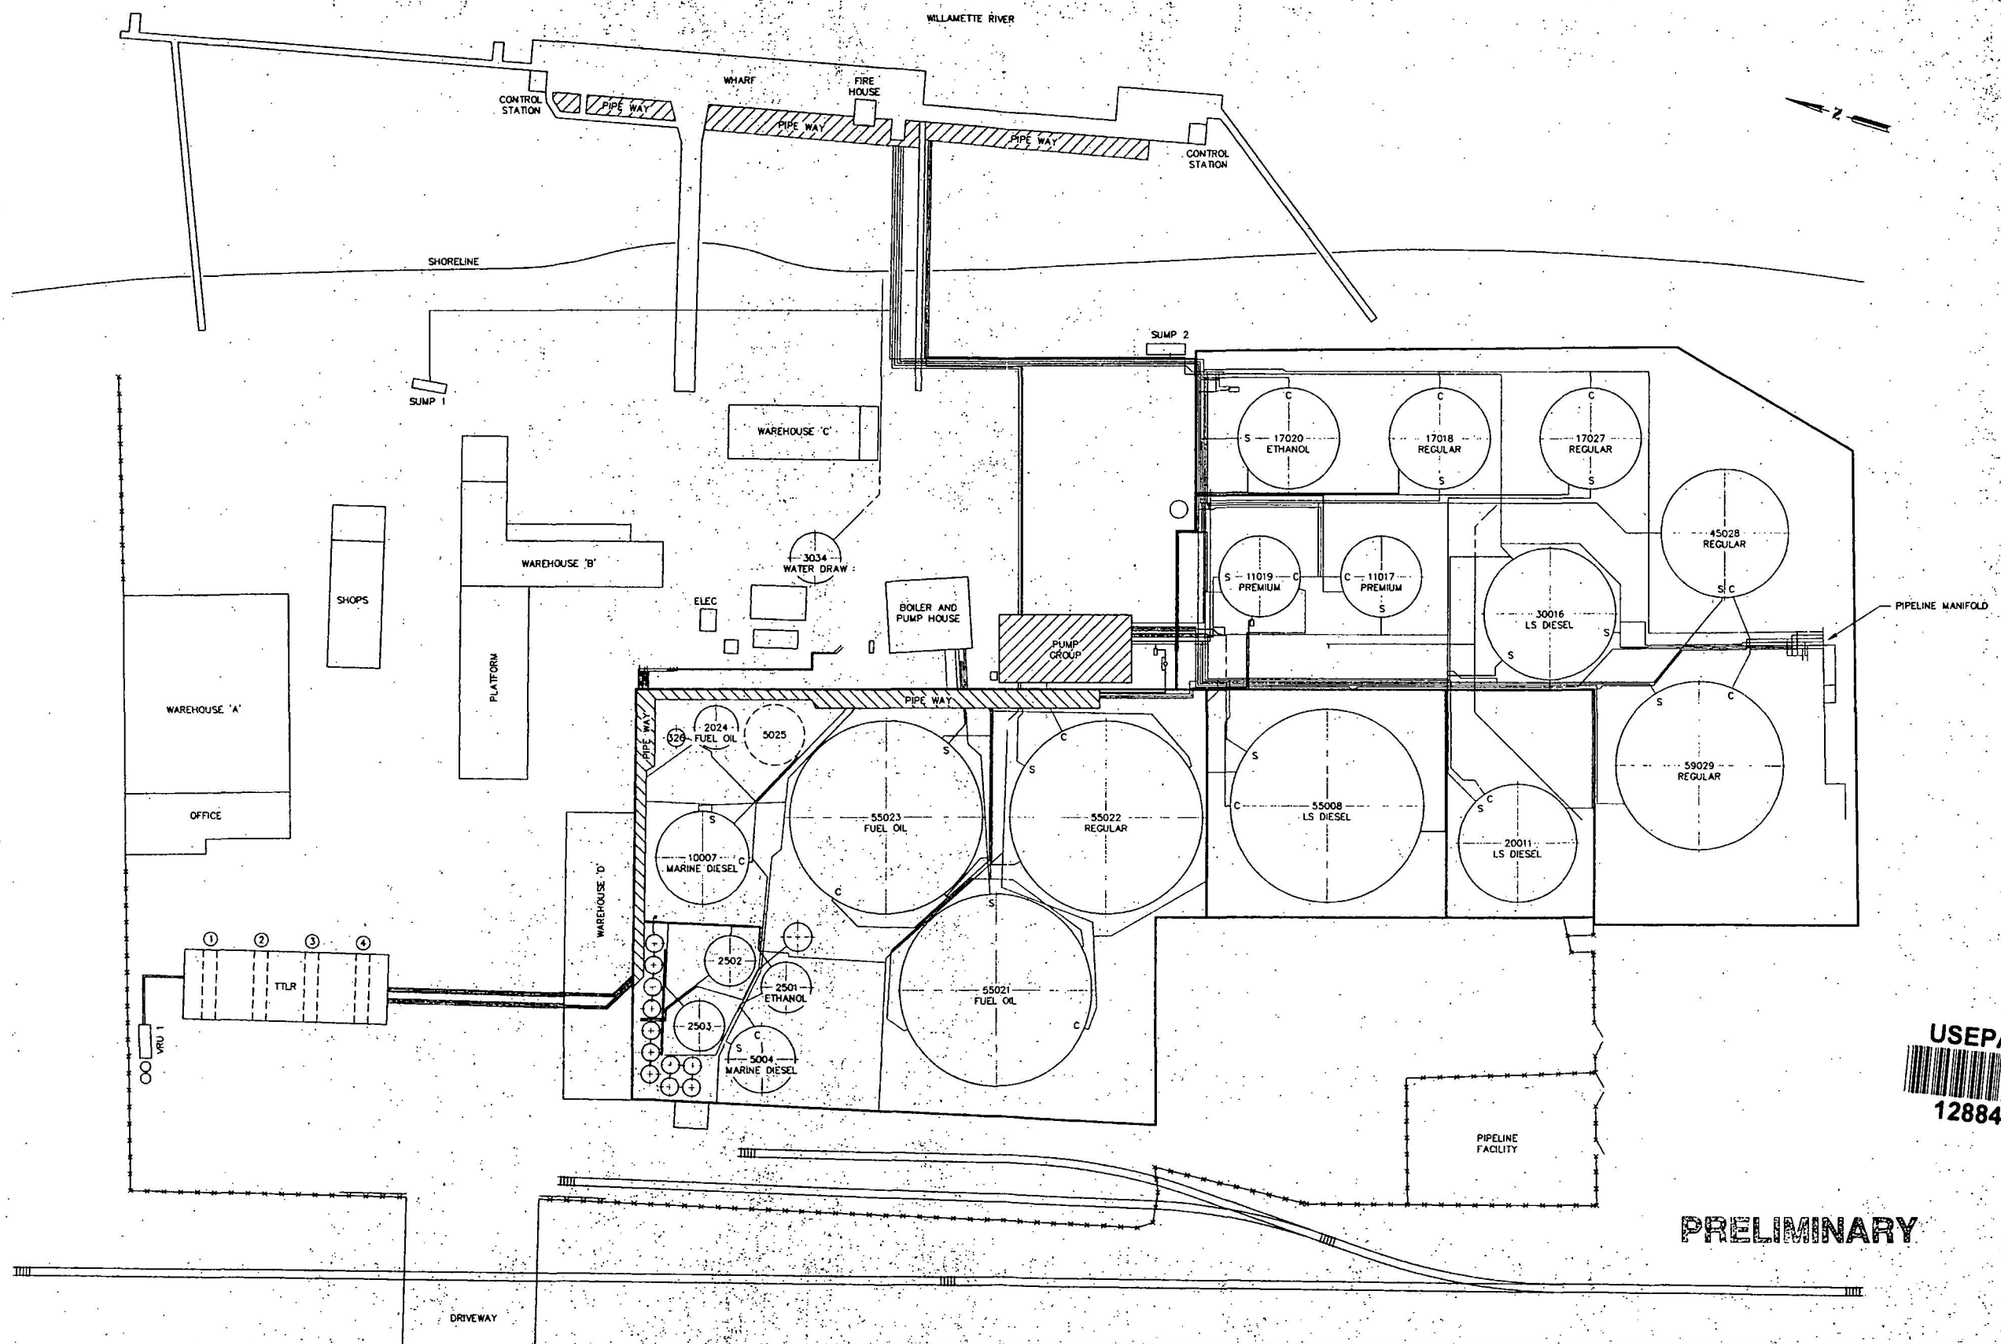

1"=40' 40' 0' 40' 80'

REVISED:				
NO.	DESCRIPTION:	DATE:	BY:	APP.

DESTROY ALL PRINTS BEARING AN EARLIER DATE

Charles A. Gore & Associates, Inc.
Consulting Engineers
11-105th Ave. SE, Suite B, Bellevue, WA 98004
P.O. Box 3063, Bellevue, WA 98009-3063
PH: (206) 451-1212 FAX: (206) 451-9836

CAG JOB NUMBER: 95056 CAD FILE NAME: 95056G01

GATX
GATX TANK STORAGE TERMINALS CORPORATION

GENERAL ARRANGEMENT
PROPOSED TERMINAL UPGRADE
LINNTON TERMINAL
PORTLAND, OREGON

Drawn By: BJL Checked:
Date: 10/14/95 Checked:
Scale: 1"=40'-0" Approved:

Drawing Number: 95056-G01

Sheet 1 of 1

160