PORSF
11.3.18.1 V7

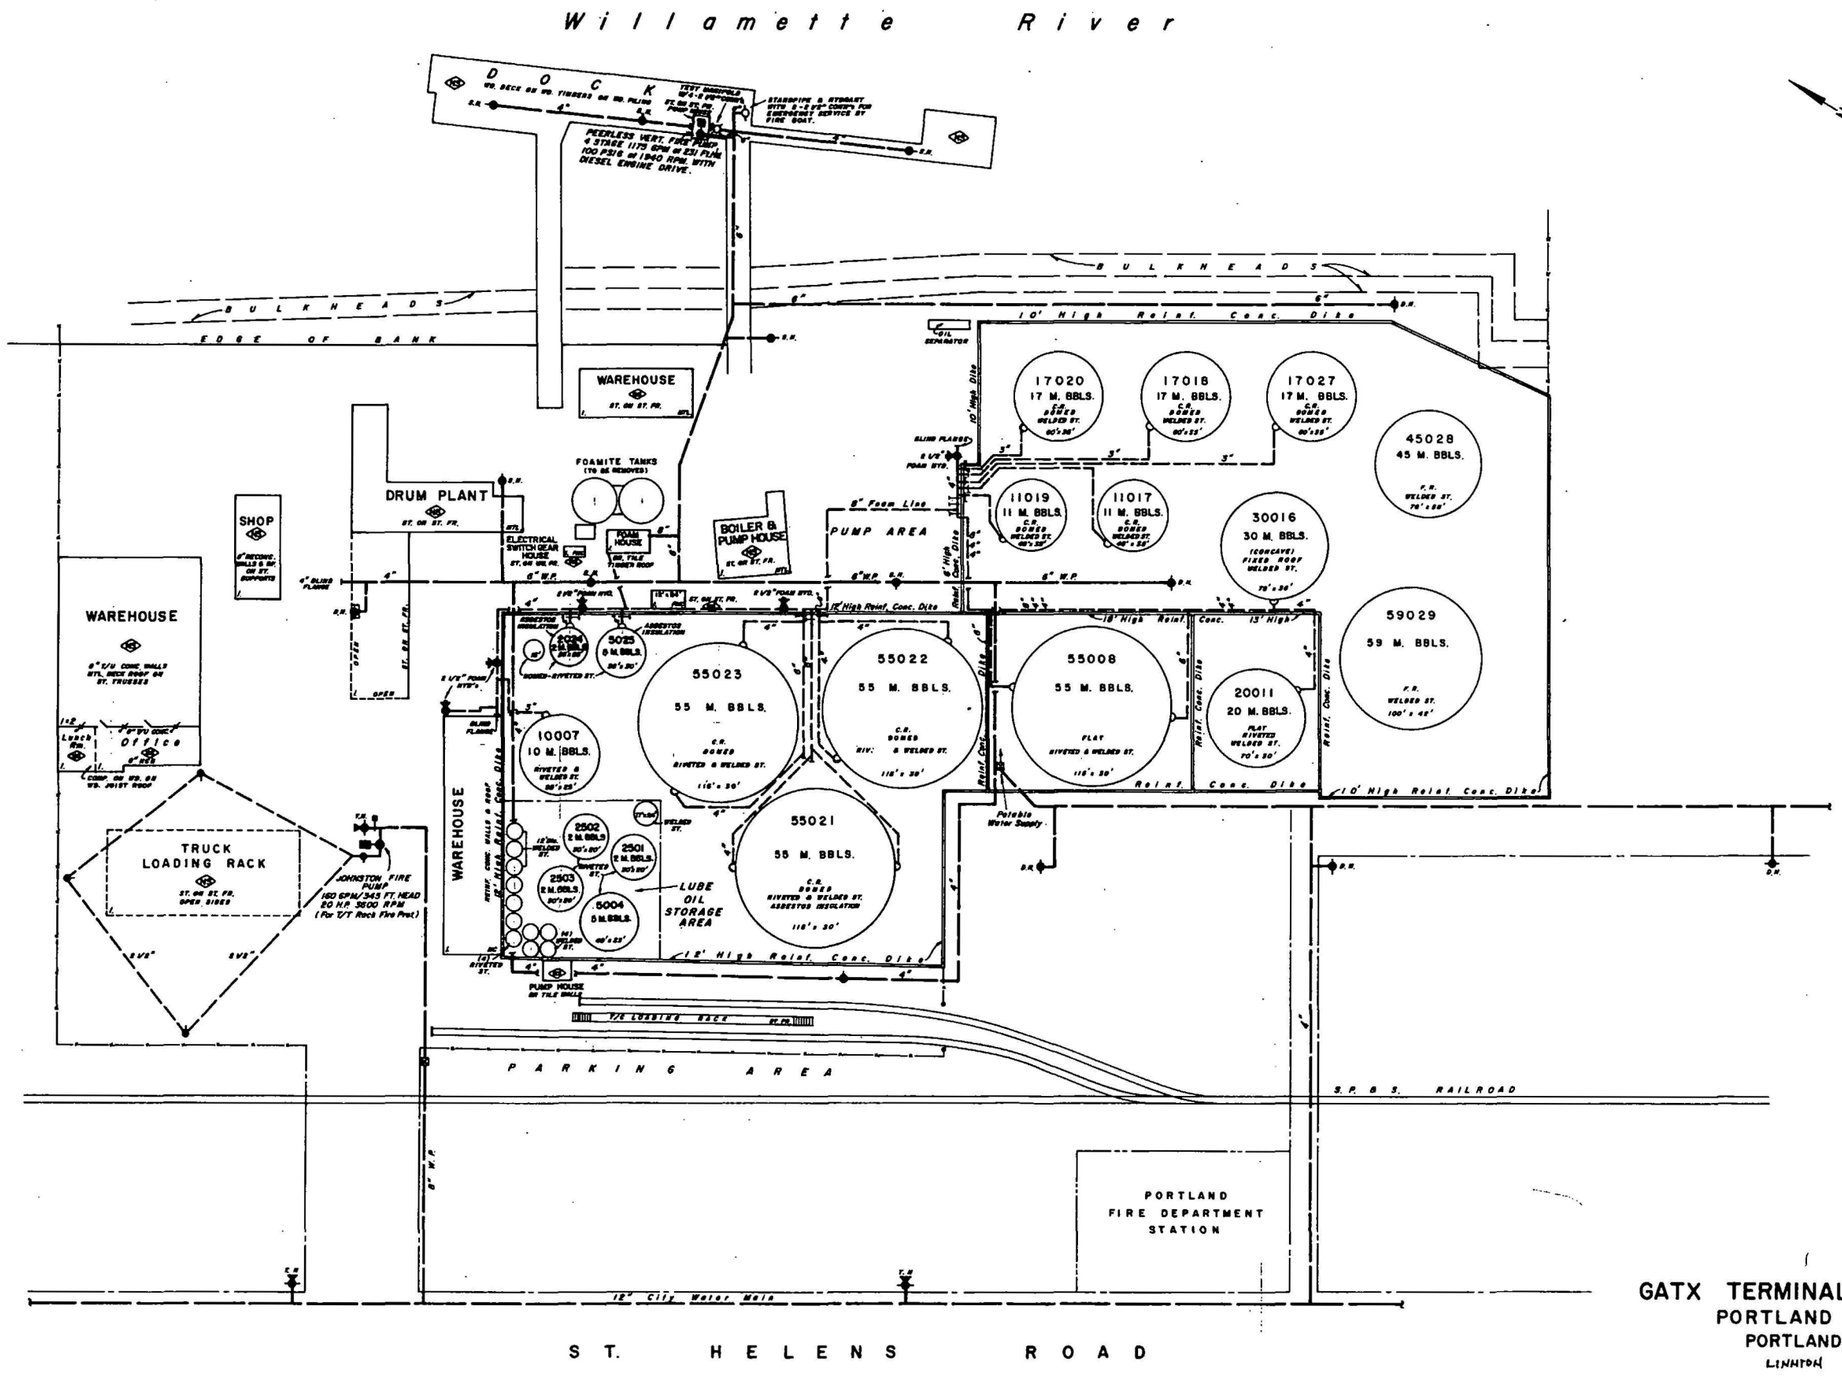

GATX TERMINAL CORPORATION
PORTLAND TERMINAL
PORTLAND, OREGON

LINNTON

0 10 20 30 40 50
SCALE IN FEET

APRIL, 1978

James TECHNICAL SERVICES

USEPA SF
1288410

100