PO RSF
11.3.18.1 V7

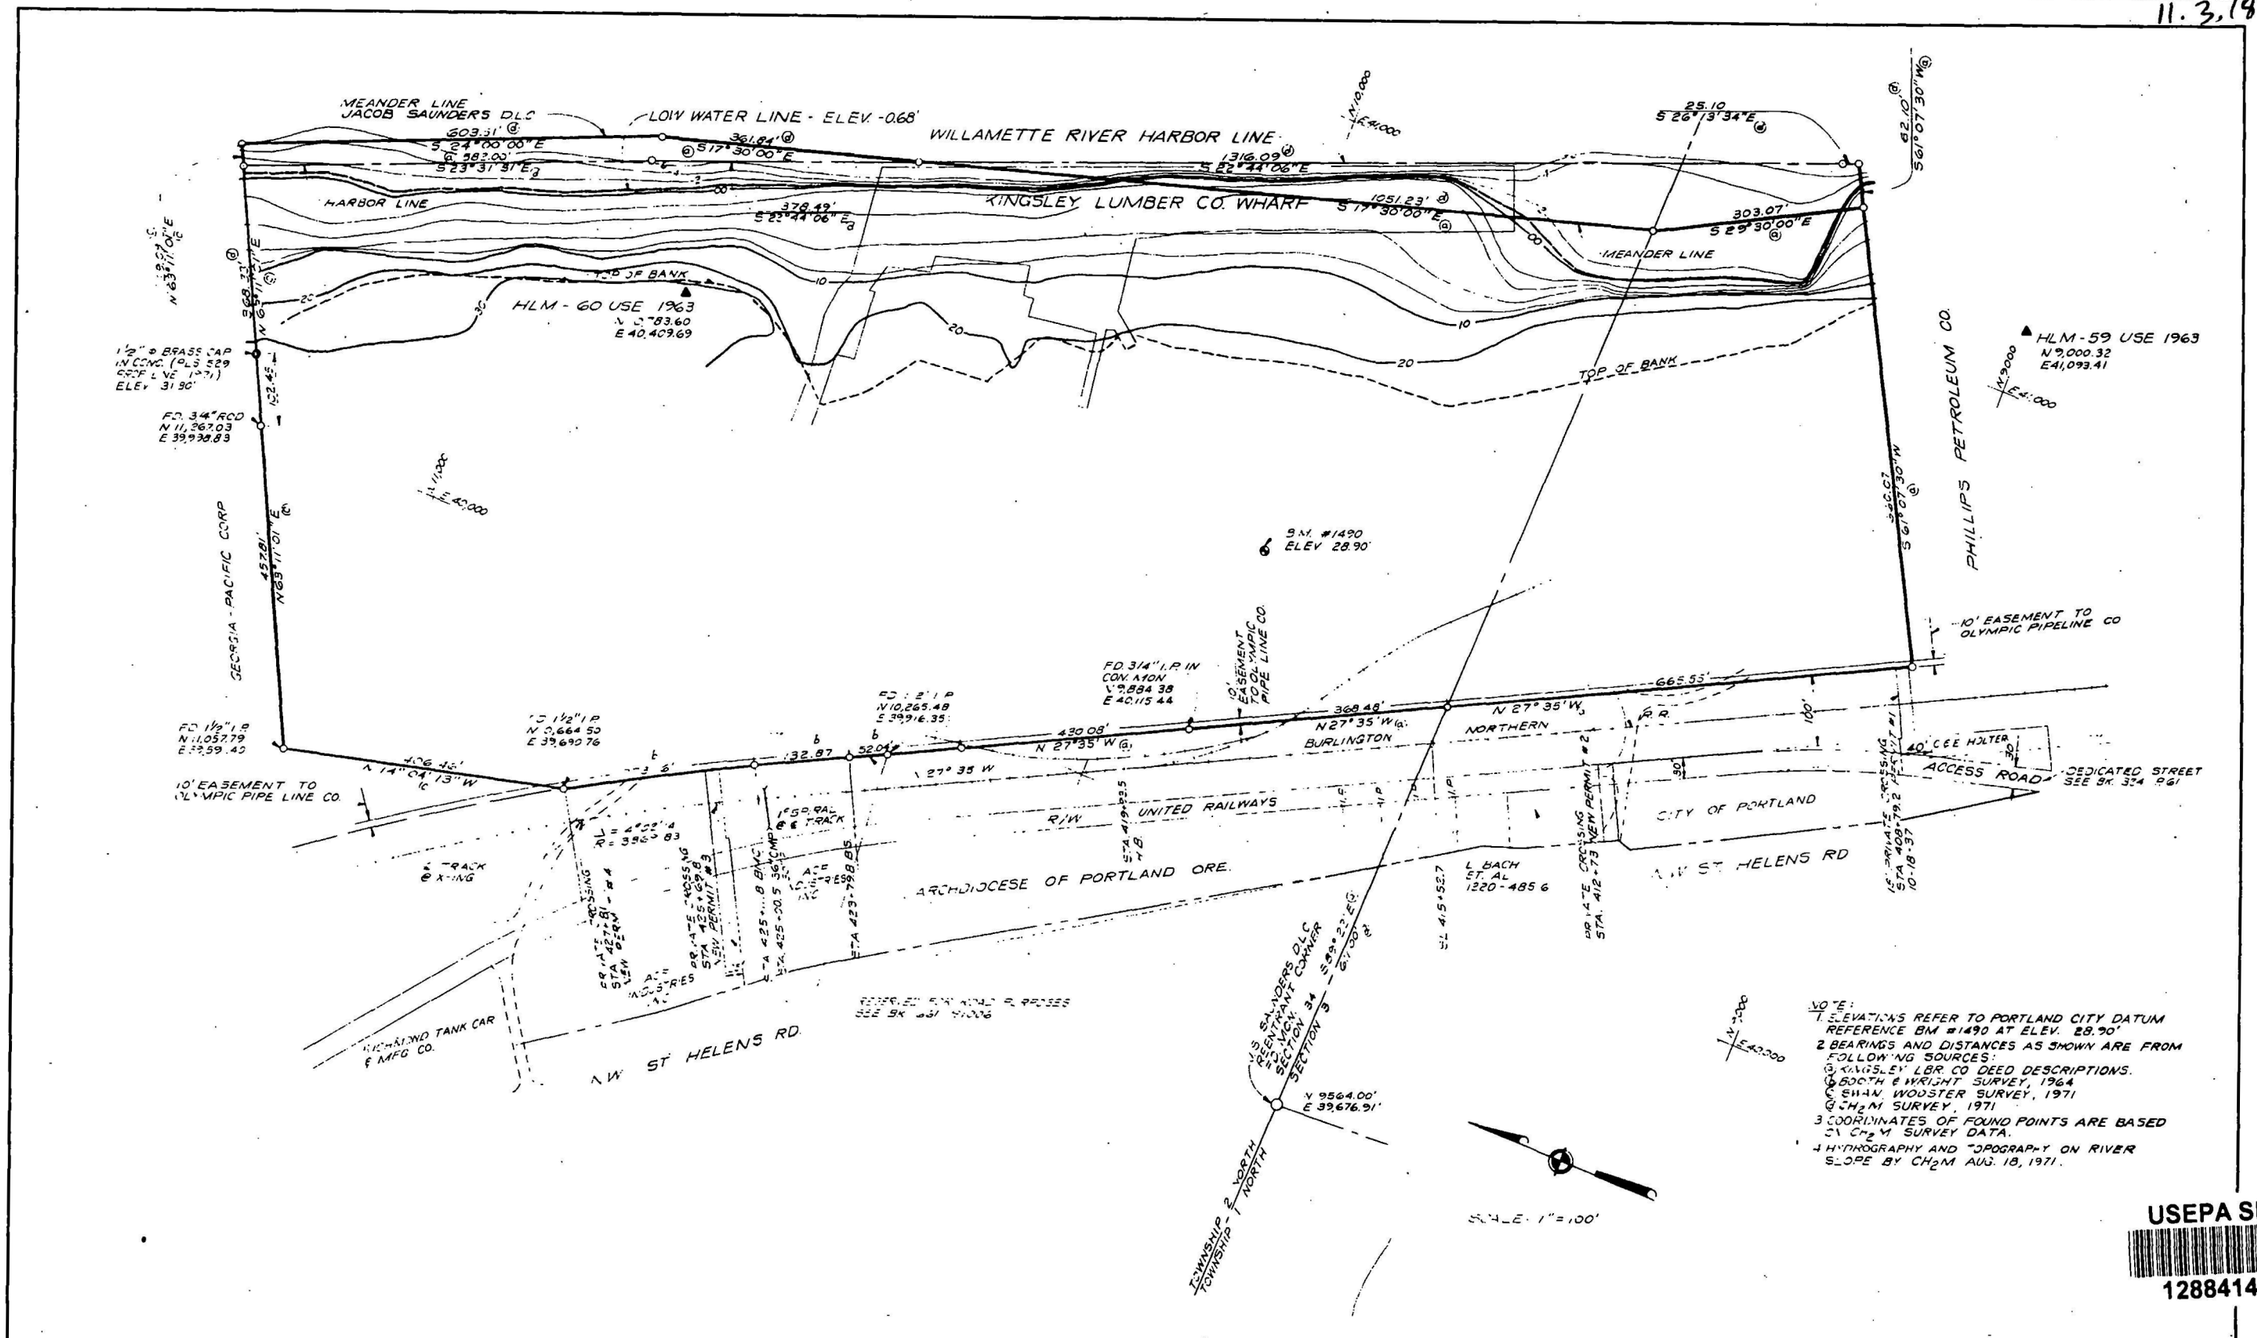

NOTE:
1. ELEVATIONS REFER TO PORTLAND CITY DATUM REFERENCE BM #1490 AT ELEV. 28.90'
2. BEARINGS AND DISTANCES AS SHOWN ARE FROM FOLLOWING SOURCES:
   (a) KINGSLEY LBR. CO DEED DESCRIPTIONS.
   (b) BOOTH & WRIGHT SURVEY, 1964
   (c) SWAN WOOSTER SURVEY, 1971
   (d) CH2M SURVEY, 1971
3. COORDINATES OF FOUND POINTS ARE BASED ON CH2M SURVEY DATA.
4. HYDROGRAPHY AND TOPOGRAPHY ON RIVER SLOPE BY CH2M AUG. 18, 1971.

USEPA SF
1288414

REGISTERED PROFESSIONAL ENGINEER
HARRY F. MacKAY
OREGON

CH2M HILL
ENGINEERS PLANNERS ECONOMISTS

CORNELL HOWLAND HAYES & MERRYFIELD
CLAIR A. HILL & ASSOCIATES

THE MEDFORD CORPORATION
KINGSLEY SITE
11666 N.W. ST. HELENS ROAD
PORTLAND, OREGON

DES. HFM
DR. KRW
CK.
RN. P6600.0
DRAWING NO. C6600-2
SHEET 1 OF 1
DATE: 9-14-71
SCALE: AS SHOWN

100