PORSF
11.3.18.1 V7

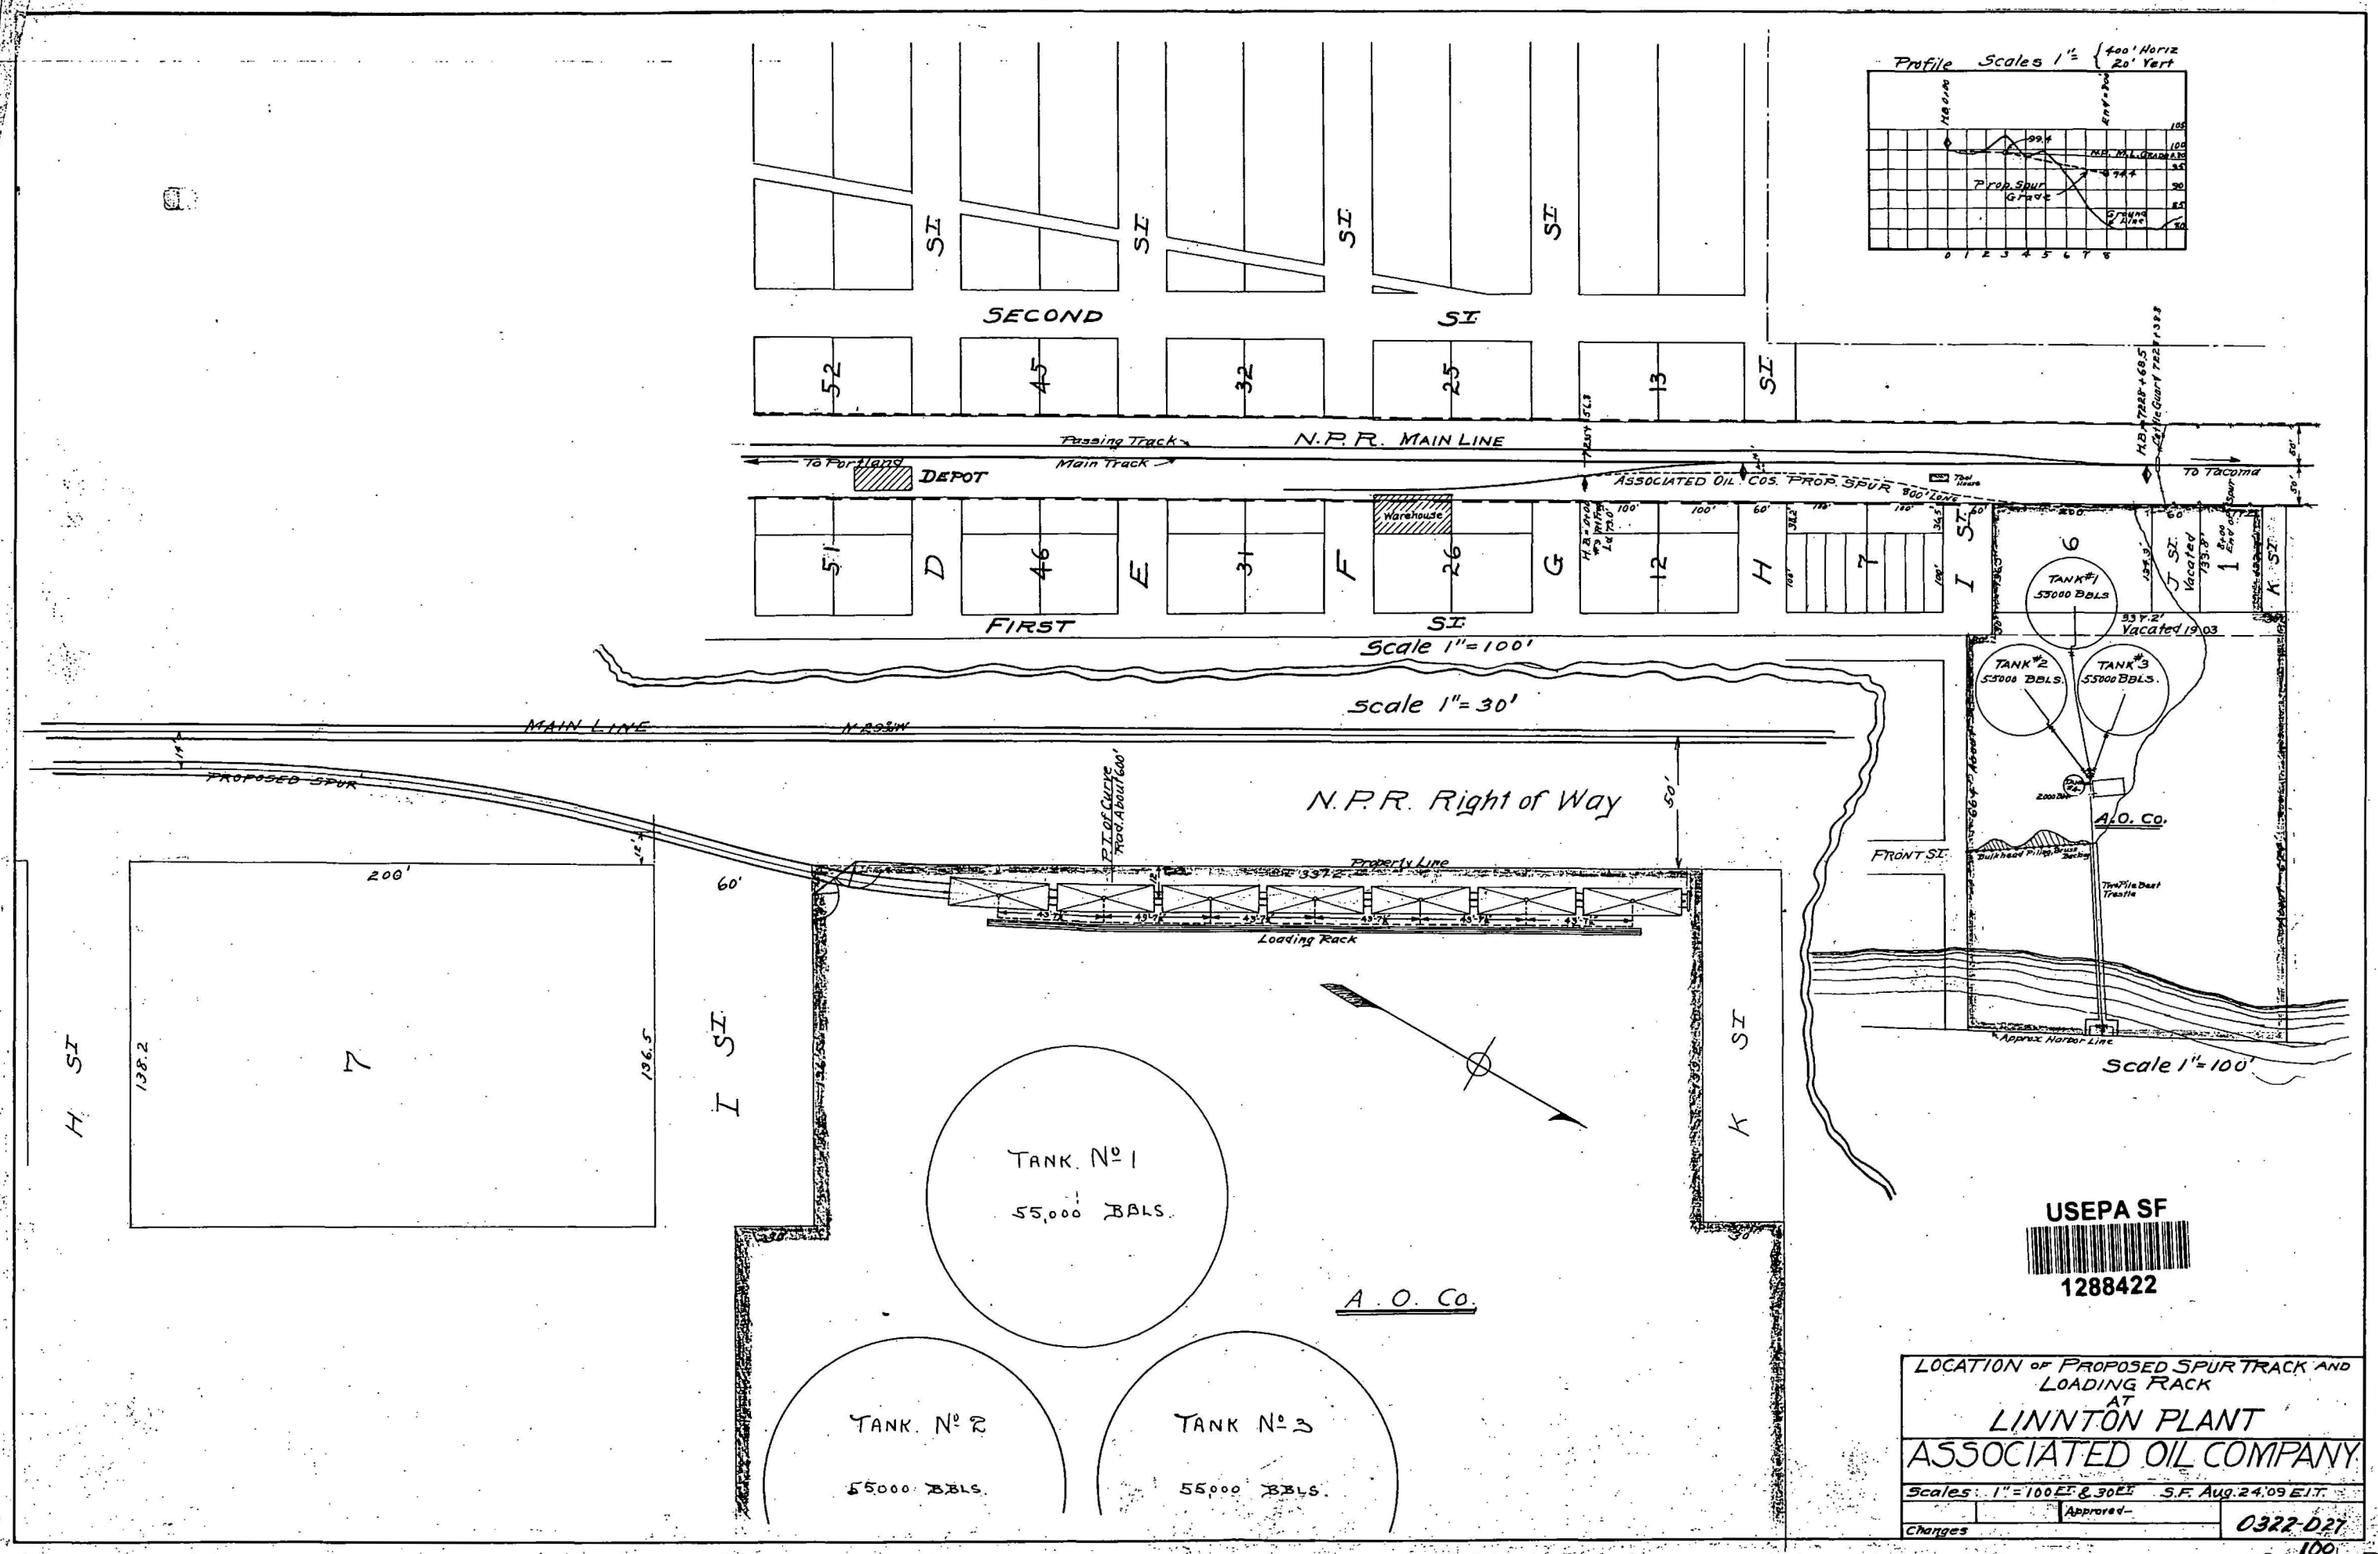

USEPA SF
1288422

LOCATION OF PROPOSED SPUR TRACK AND LOADING RACK
AT
LINNTON PLANT
ASSOCIATED OIL COMPANY

Scales: 1" = 100 FT & 30 FT S.F. Aug. 24, 09 E.I.T.
Approved
Changes
0322-D27

0322-D27