PORSF
11.3.18.1 V7

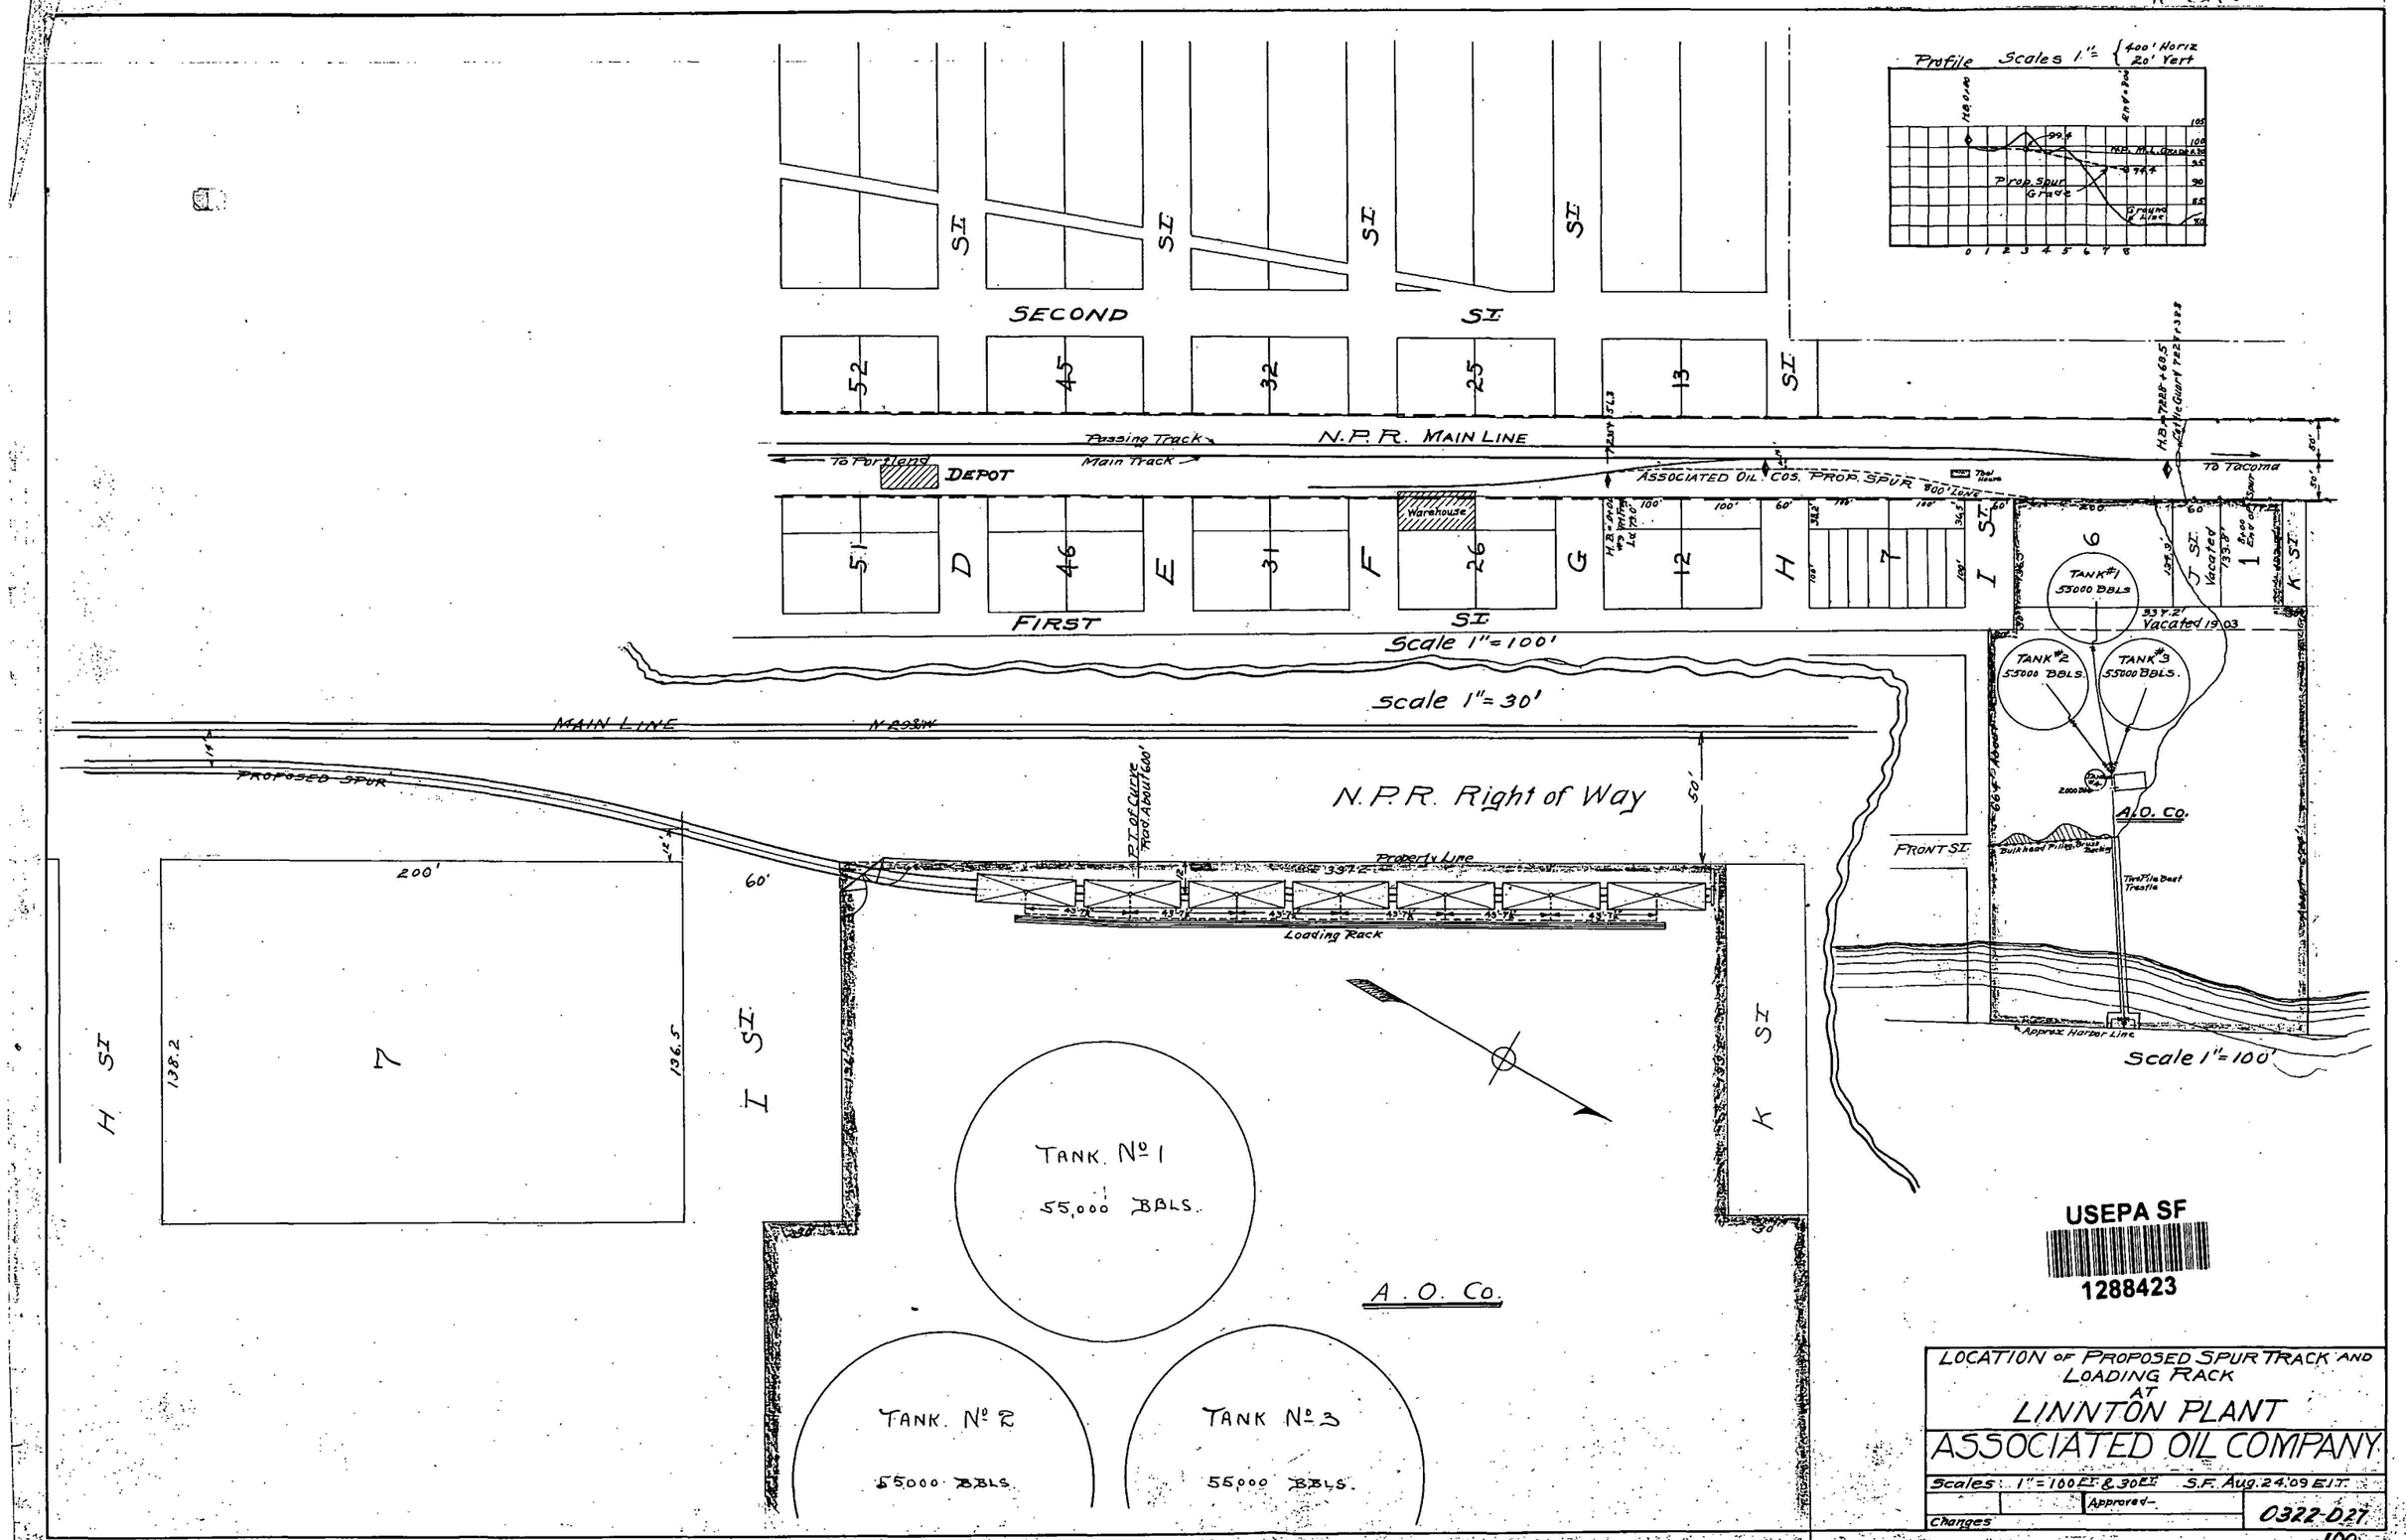

USEPA SF
1288423

LOCATION OF PROPOSED SPUR TRACK AND LOADING RACK
AT
LINNTON PLANT
ASSOCIATED OIL COMPANY

Scales: 1" = 100 Ft & 30 Ft S.F. Aug. 24, 09 E.I.T.
Approved
Changes
0322-027

0322-027