PORSF
11.3.18.1 V7

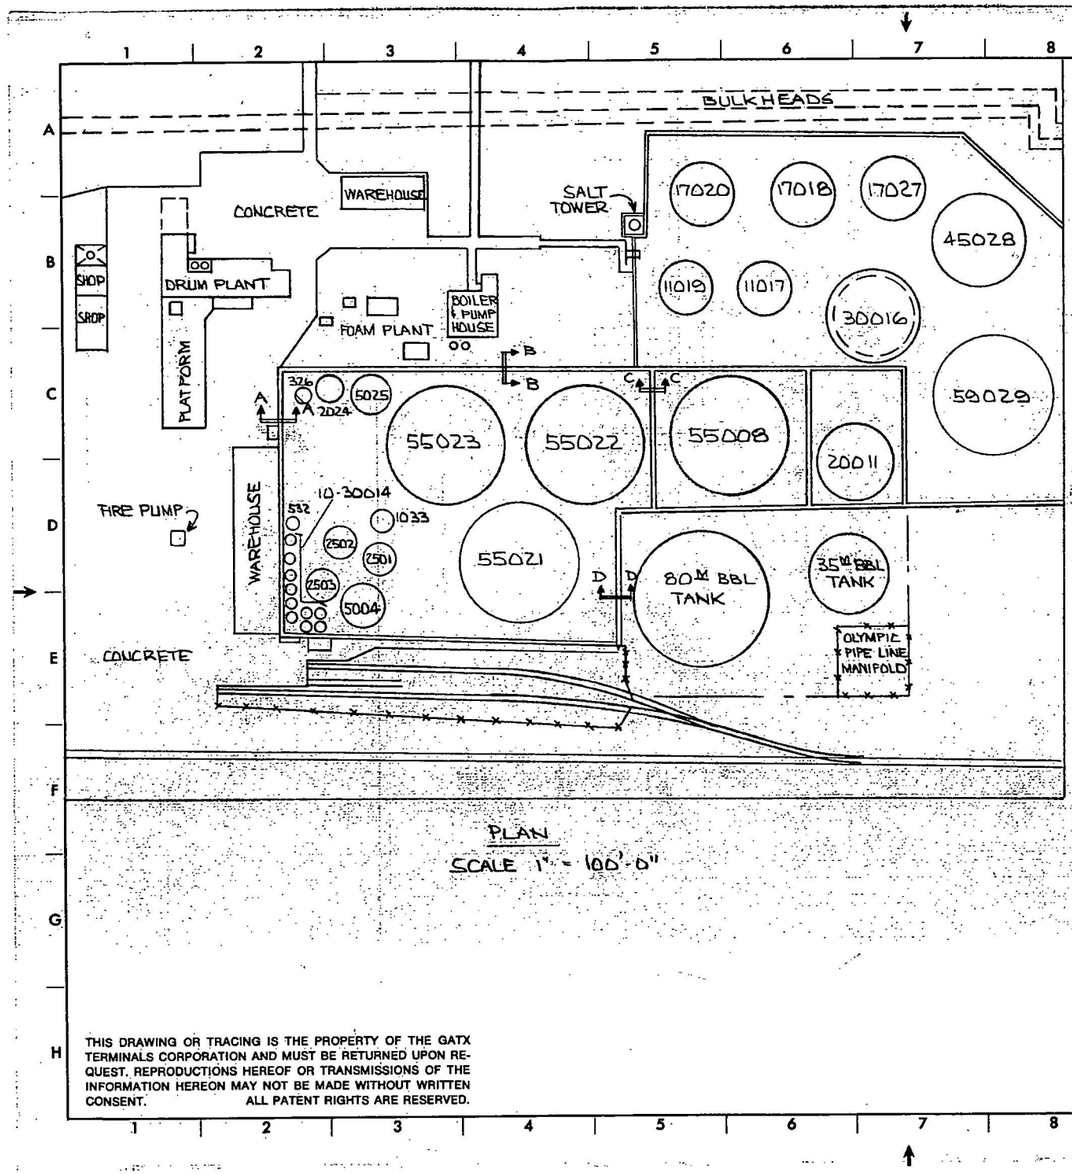

PLAN
SCALE 1" = 100'-0"

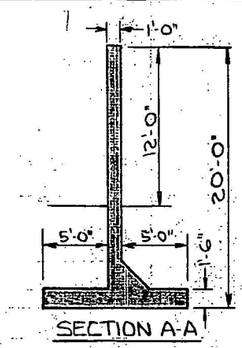

SECTION A-A

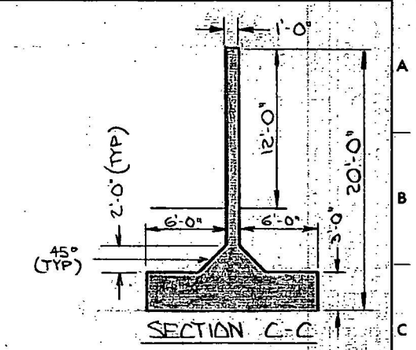

SECTION C-C

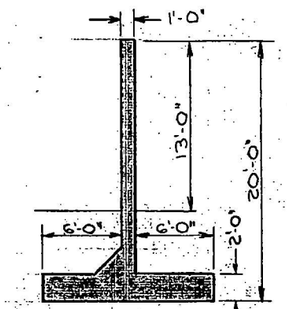

SECTION B-B
SCALE 1/8" = 1'-0"

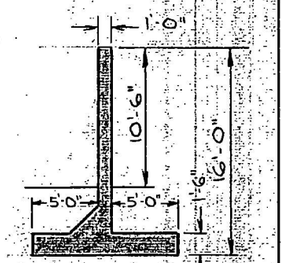

SECTION D-D

CONCRETE DIKE WALLS
PLAN & SECTIONS
PORTLAND TERMINAL

GATX
GATX TERMINALS CORPORATION
CHICAGO

ISSUE		
	DRAWN K. DOBR	MICRO RATIO
	CHECKED	PRINTOUT SIZE
	APPROVED / CHIEF ENGR.	
	REF. DRWGS.	
DATE 4/17/79	DWG. NO. B-068-2-500-0	
SCALE AS NOTED		

THIS DRAWING OR TRACING IS THE PROPERTY OF THE GATX TERMINALS CORPORATION AND MUST BE RETURNED UPON REQUEST. REPRODUCTIONS HEREOF OR TRANSMISSIONS OF THE INFORMATION HEREON MAY NOT BE MADE WITHOUT WRITTEN CONSENT. ALL PATENT RIGHTS ARE RESERVED.

Form 04-6004

200

USEPA SF
1288424