PORSF
11.3.18.1 V7

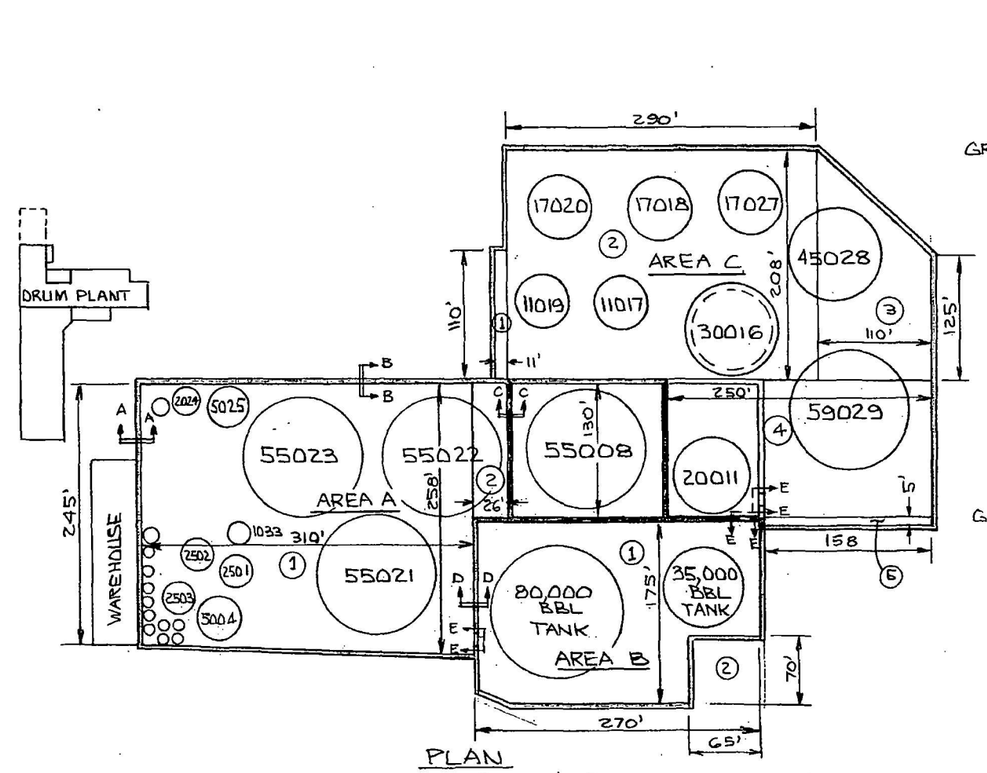

PLAN
SCALE 1" = 100'-0"

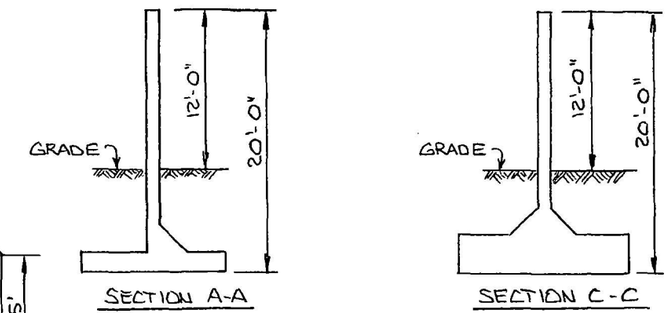

ALL SECTIONS
SCALE 1/8" = 1'-0"

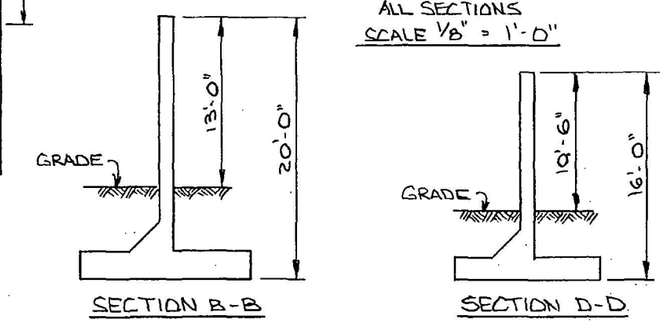

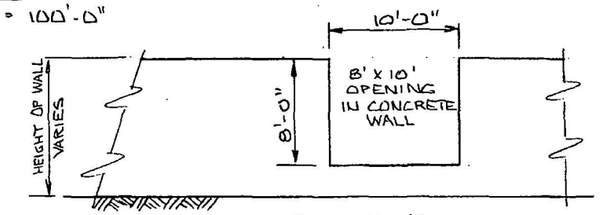

SECTION E-E

AREA COMPUTATIONS
FOR COMMON DIKING
PORTLAND TERMINAL

GATX TERMINALS CORPORATION
CHICAGO

ISSUE		
DRAWN K. DOBR		MICRO RATIO
CHECKED		PRINTOUT SIZE
APPROVED / CHIEF ENGR.		
REF. DRWGS.		
DATE 5/8/79	DWG. NO. SK B-68-050879-0	
SCALE AS NOTED		

THIS DRAWING OR TRACING IS THE PROPERTY OF THE GATX TERMINALS CORPORATION AND MUST BE RETURNED UPON REQUEST. REPRODUCTIONS HEREOF OR TRANSMISSIONS OF THE INFORMATION HEREON MAY NOT BE MADE WITHOUT WRITTEN CONSENT. ALL PATENT RIGHTS ARE RESERVED.

Form 04-5004

200

USEPA SF
1288425