PORSF
11.3.18.1 V7

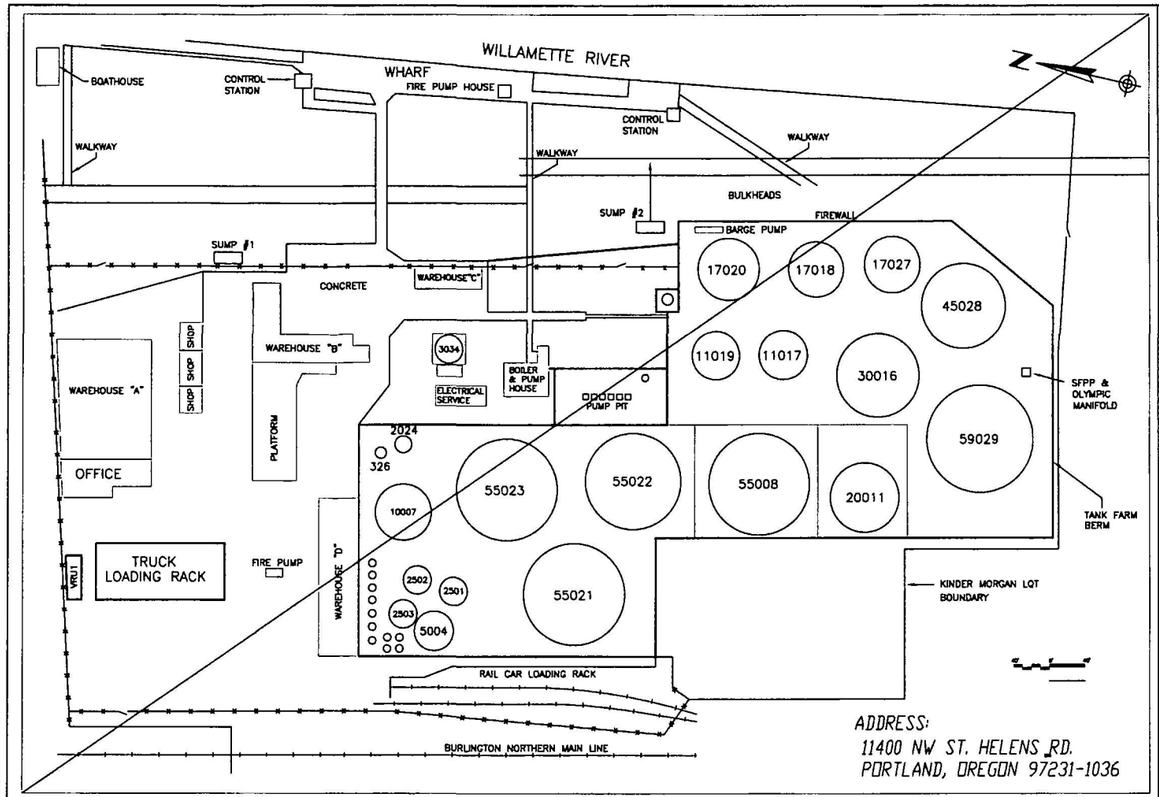

VICINITY MAP

PROPERTY MAP LEGEND

SYM.	DESCRIPTION
	OUTLINE OF AREA OWNED IN FEE
	OUTLINE OF AREA OWNED IN FEE
	SDPC STATION/TERMINAL OPERATION
	AREA LEASED TO SHIPPERS BY SFPP
	AREA OWNED BY OTHERS LEASED TO SHIPPERS
	AREA AVAILABLE FOR LEASED BY SFPP TO SHIPPERS
	AREA OWNED BY OTHERS AVAILABLE FOR LEASED TO SHIPPERS
	PARKING AREA LEASED BY SFPP TO SHIPPERS
	AGRICULTURAL AREA LEASED BY SFPP TO OTHERS
	AREA OWNED BY OTHERS
	EASEMENT

GENERAL PROPERTY INFORMATION

_____ ACRES OWNED IN FEE BY SFPP DATE: _____
LEASE AUDIT NO. _____ RECORDING BK: _____ PG: _____
_____ ACRES OWNED IN FEE BY SFPP DATE: _____
LEASE AUDIT NO. _____ RECORDING BK: _____ PG: _____
_____ ACRES OWNED IN FEE BY SFPP DATE: _____
LEASE AUDIT NO. _____ RECORDING BK: _____ PG: _____
_____ ACRES OWNED IN FEE BY SFPP DATE: _____
LEASE AUDIT NO. _____ RECORDING BK: _____ PG: _____
_____ ACRES OWNED IN FEE BY SFPP DATE: _____
LEASE AUDIT NO. _____ RECORDING BK: _____ PG: _____
_____ ACRES OWNED IN FEE BY SFPP DATE: _____
LEASE AUDIT NO. _____ RECORDING BK: _____ PG: _____

NO.	DATE	REVISIONS FOR SITE NOT FOR LEASE DATA	BY	APPR.
0	3-19-08	CREATED FROM GENERAL LAYOUT DWG E-LN-00-003	VFV	VFV

PROPERTY DELINEATION

SYM.	PROPERTY AGREEMENT	AC.	DATE
1			
2			
KINDER MORGAN
LIQUIDS TERMINALS LLC

PROPERTY MAP
LINNTON TERMINAL
PORTLAND, OREGON

DRAWN BY—4700	SCALE: 1" = 40'-0"	DRAWING NO.
CHK VFV		D-LN-4690
APP VFV		
DATE 3-19-08		

USEPA SF
1288448