PORSF
11.3.18.1 V7

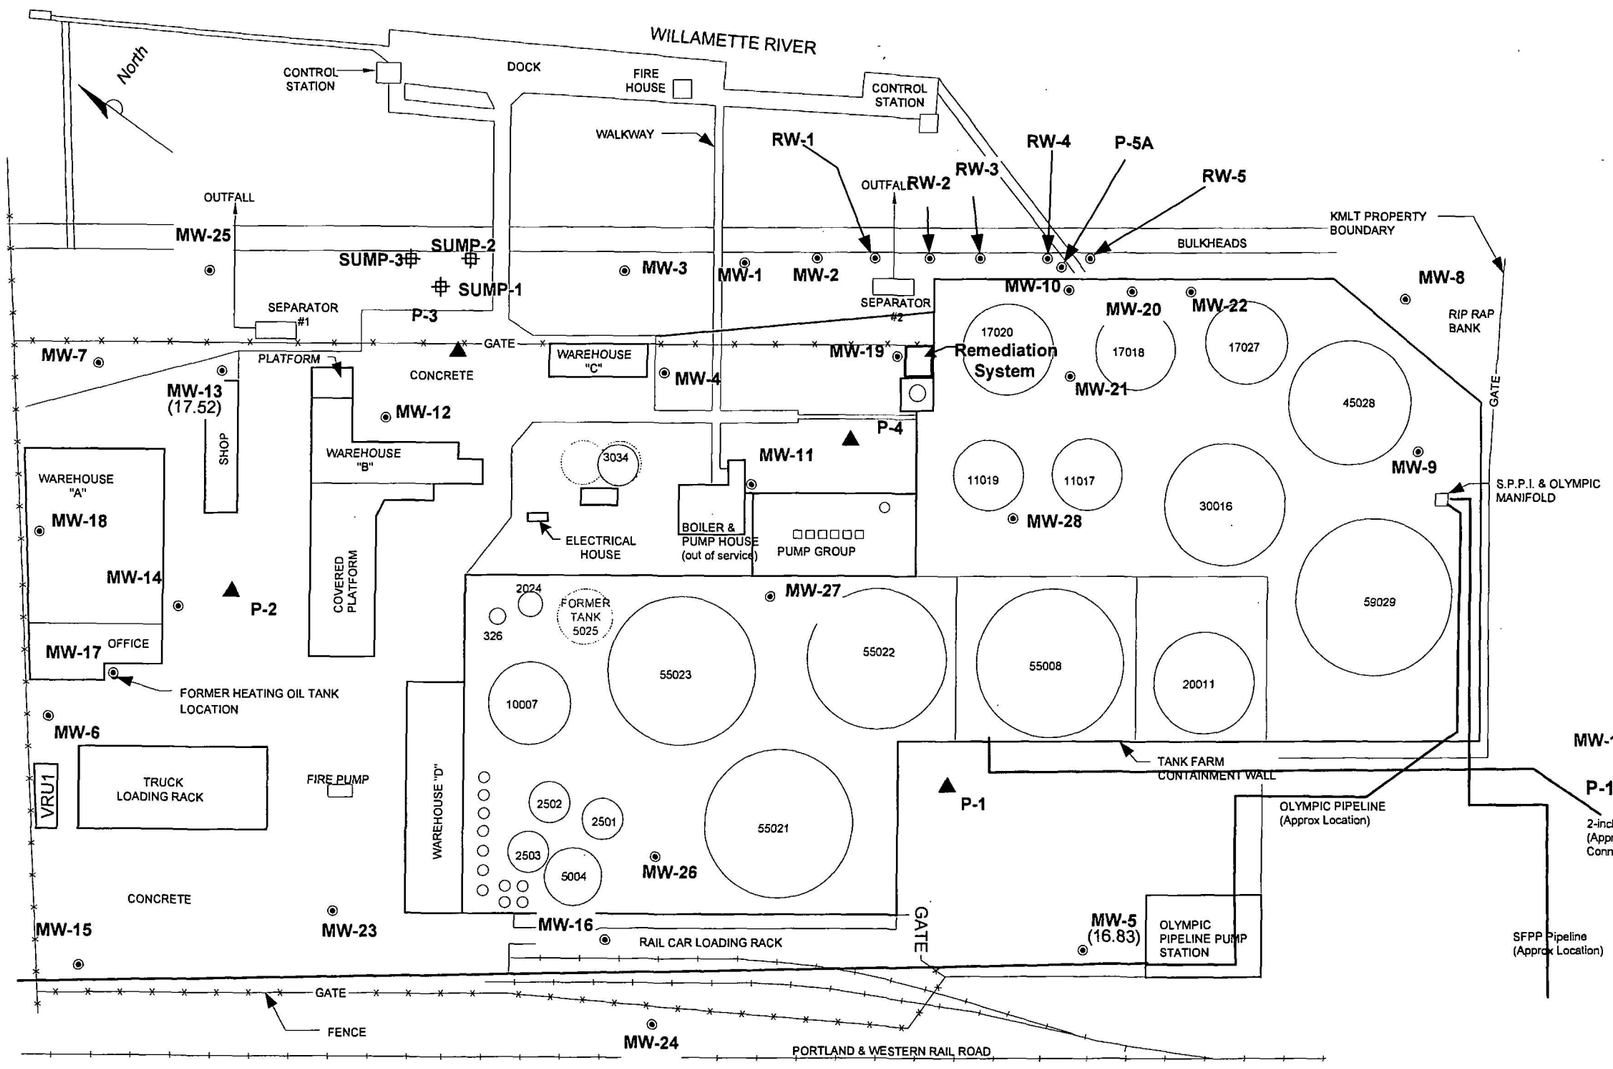

LEGEND

MW-1 ◉ Groundwater Monitoring Well Location and Designation

P-1 ▲ Piezometer Location and Designation (1999)

USEPA SF
1288452

0 100 FT
APPROX. SCALE

Underground Utilities

KINDER MORGAN LIQUID TERMINALS LLC
LINNTON TERMINAL
11400 NW ST. HELENS ROAD
PORTLAND, OREGON

PROJECT NO. PTKM-011-1	DRAWN BY
FILE NO. Linnton Terminal	PREPARED BY CRF 2/26/08
REVISION NO. 1	REVIEWED BY

DELTA