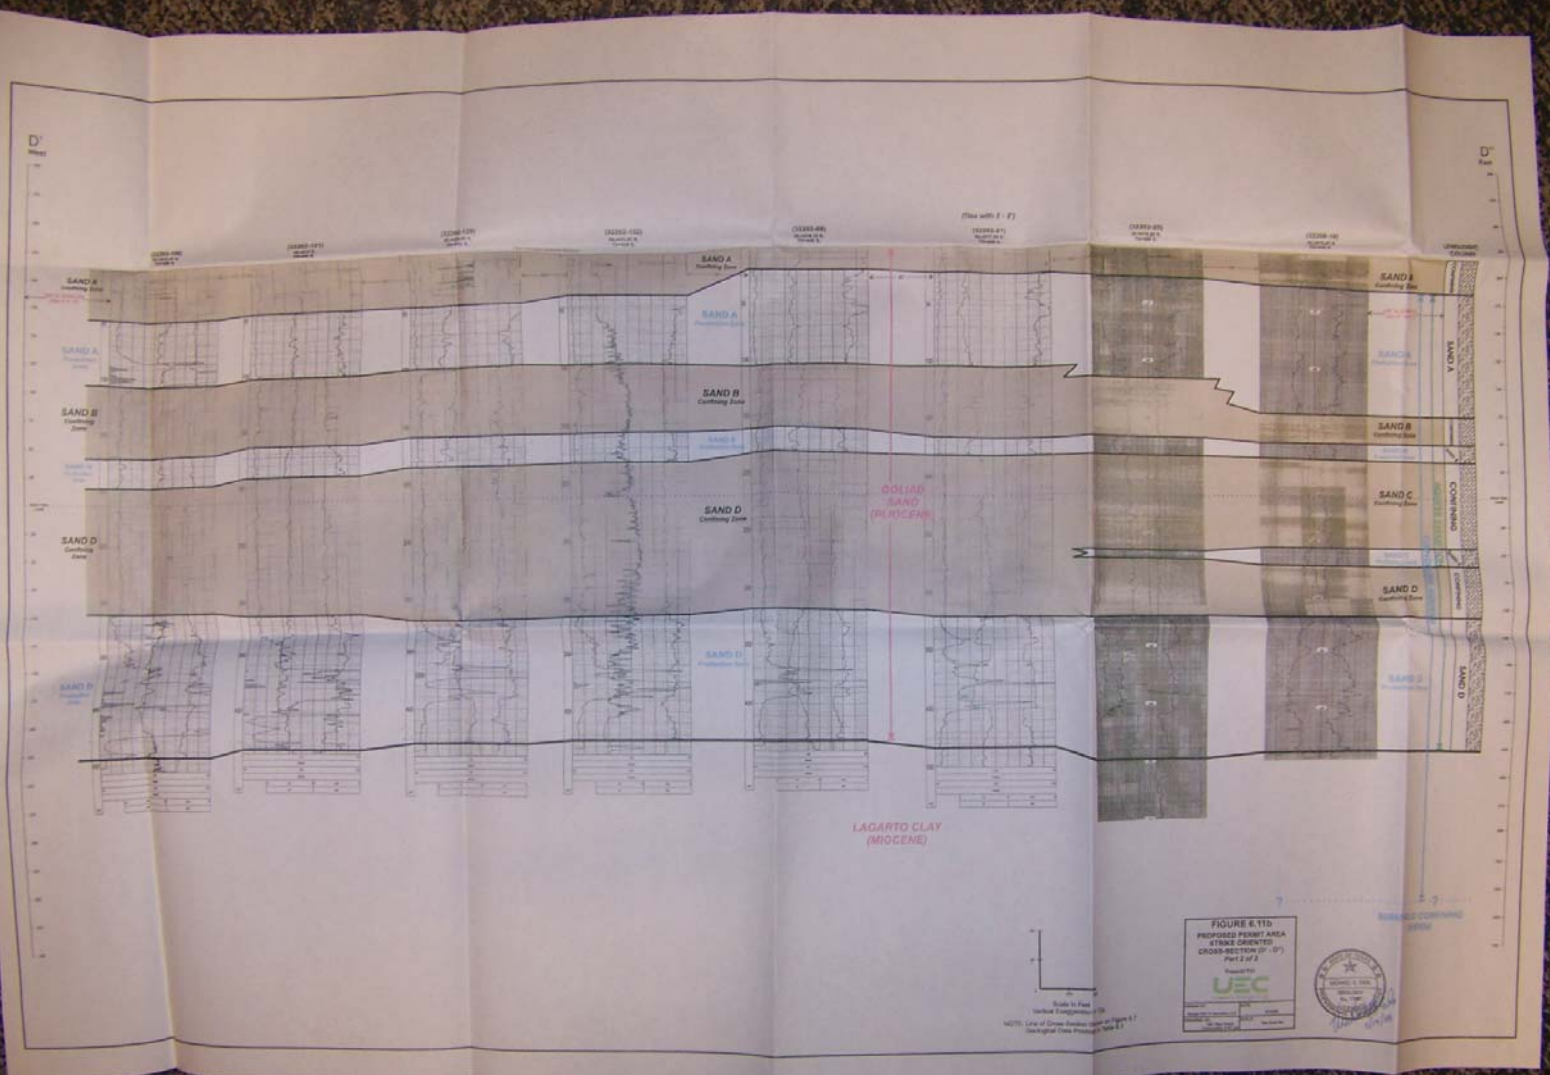

FIGURE 6.11b
PROPOSED PERMIT AREA
STRIKE ORIENTED
CROSS-SECTION (D' - D")
Part 2 of 2
Prepared for:
UEC