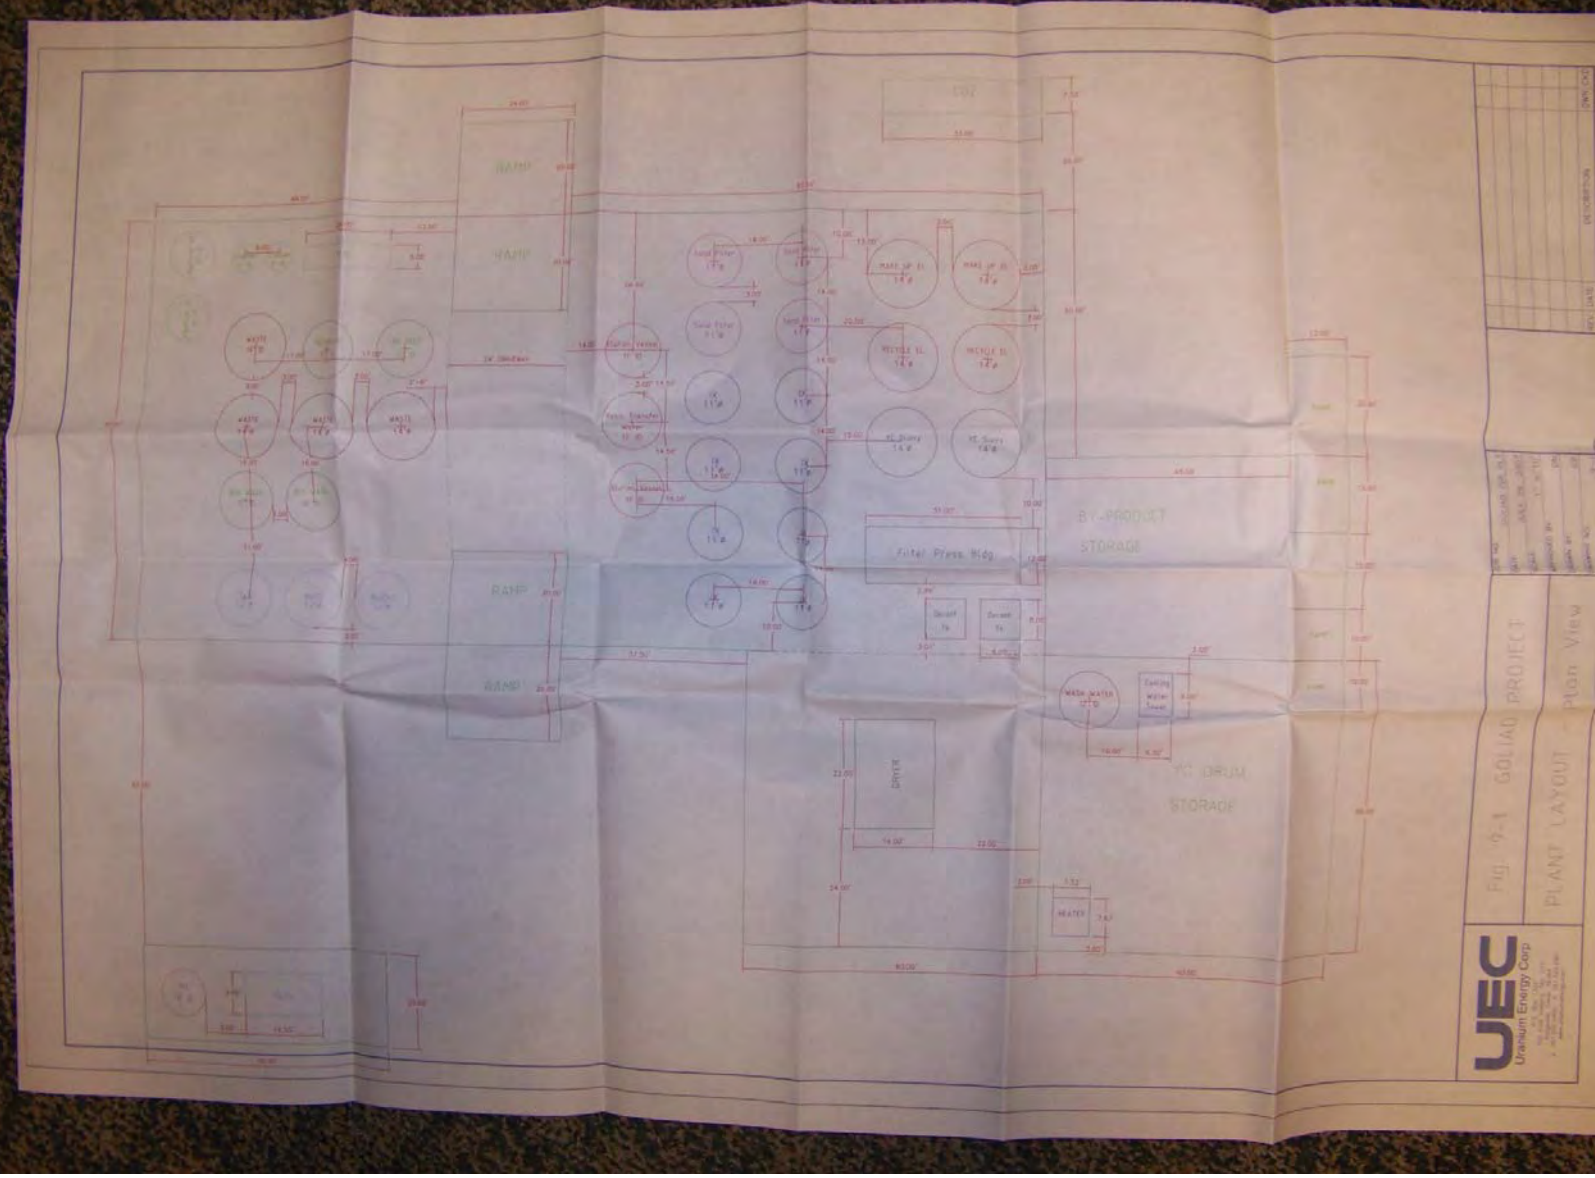
RAMP
RAMP
RAMP
RAMP
BY-PRODUCT
STORAGE
Filter Press Bldg
DRYER
HEATER
STORAGE
UEC
Uranium Energy Corp
Fig. 9-1 GOLIAD PROJECT
PLANT LAYOUT - Plan View