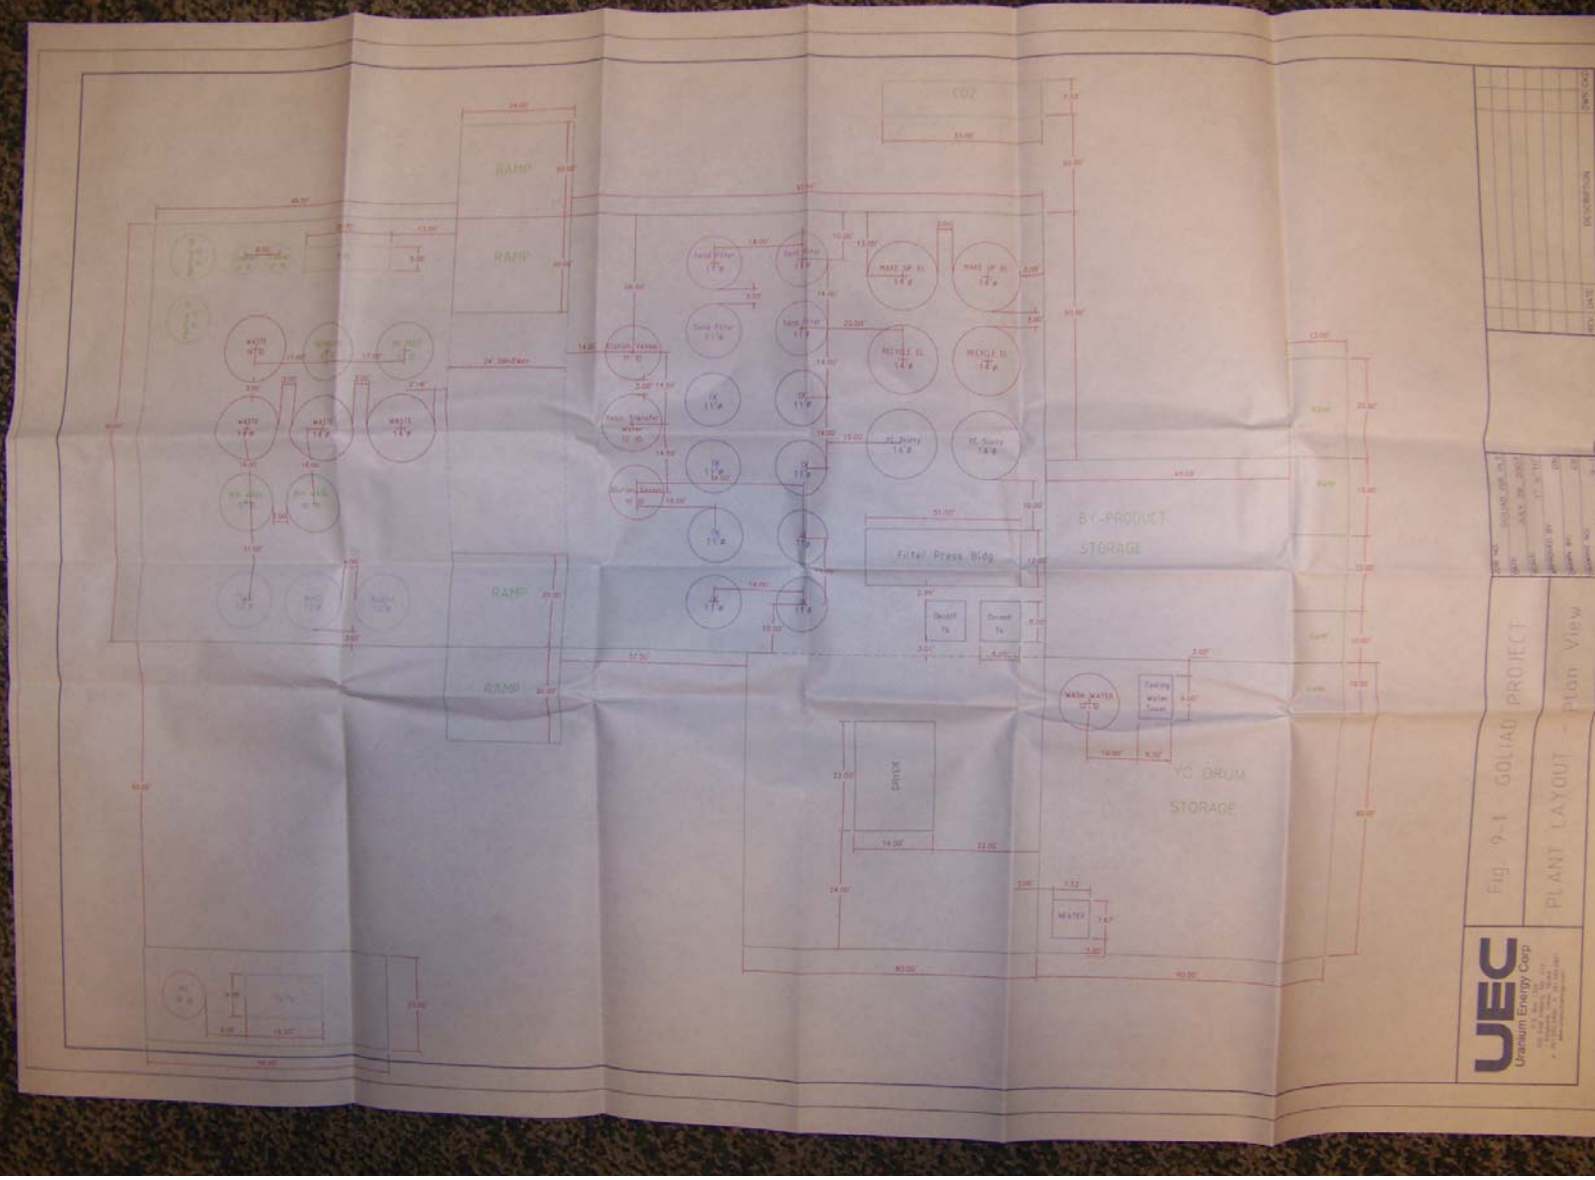

RAMP
RAMP
RAMP
RAMP
CO2
BY-PRODUCT
STORAGE
Filter Press Bldg
YC DRUM
STORAGE
DRYER
HEATER
WASH WATER
Cooling Water Tower
UEC
Uranium Energy Corp
Fig. 9-1 GOLIAD PROJECT
PLANT LAYOUT - Plan View