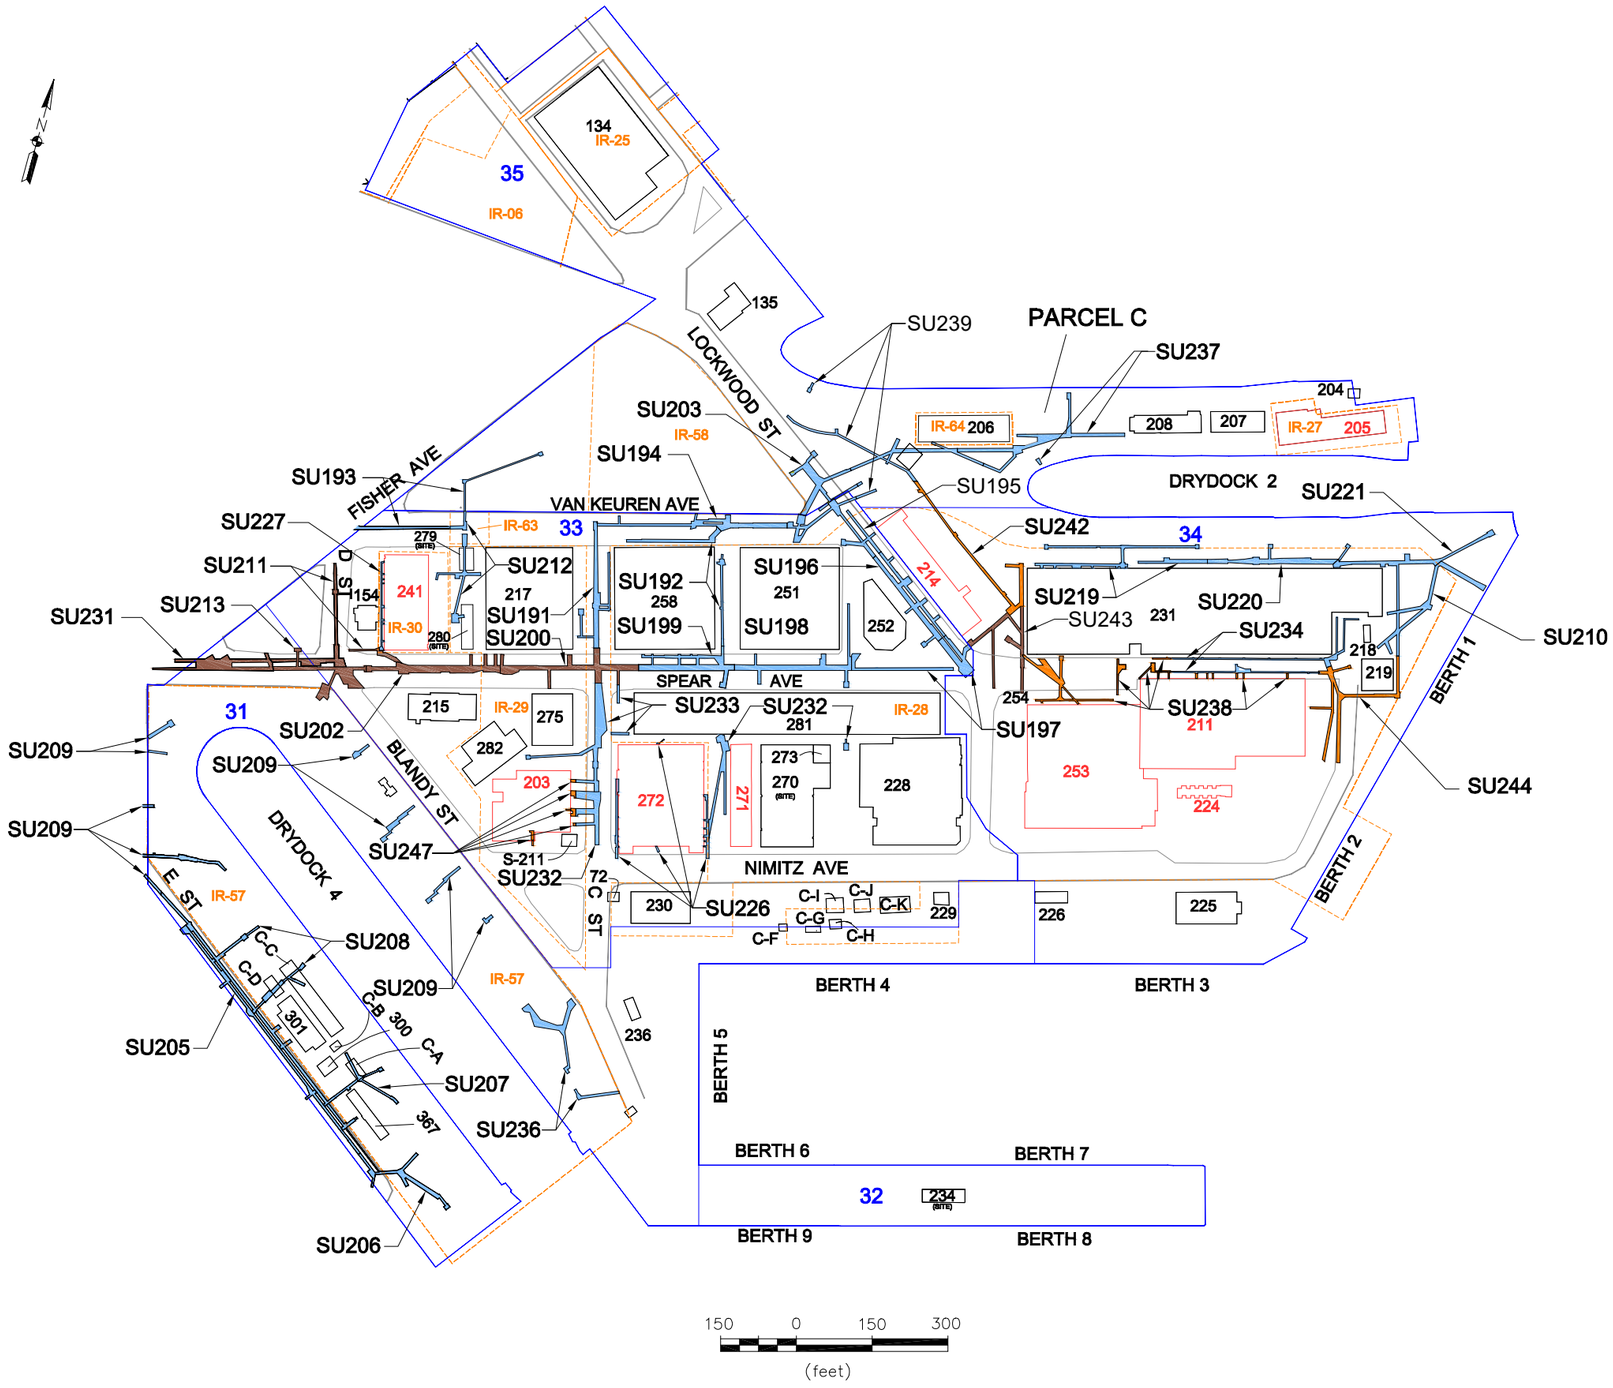

LEGEND

- SU 191 – SURVEY UNIT (SU)
- 34 – WORK AREA BOUNDARY AND NUMBER
- IR-27 – IR BOUNDARY AND NUMBER
- 140 – IMPACTED BUILDING BUILDING NUMBER
- 142 (SITE) – IMPACTED BUILDING FORMER BUILDING LOCATION
- 128 – NON-IMPACTED BUILDING BUILDING NUMBER
- ACTIVE TRENCH UNITS (QTY = 0)
- TRENCH UNITS THAT HAVE PASSED SYSTEMATIC SAMPLING BUT WAITING FOR OFFSITE (QTY = 4)
- TRENCH UNITS THAT HAVE PASSED OFFSITE AND SYSTEMATIC SAMPLING BUT WAITING FOR BACKFILL APPROVAL (QTY = 0)
- APPROVED FOR BACKFILL (QTY = 0)
- BACKFILLED/PAVED (QTY = 28)
- CURRENTLY BACKFILLING/READY TO BE PAVED (QTY = 6)

BASE REALIGNMENT AND CLOSURE
PROGRAM MANAGEMENT OFFICE WEST
SAN DIEGO, CALIFORNIA

PARCEL C

SURVEY UNIT BACKFILL KEY PLAN

HUNTERS POINT NAVAL SHIPYARD, SAN FRANCISCO, CA

REVISION:
AUTHOR: A.CRABTREE
PROJECT NO:
FILE: SEE BELOW

TETRA TECH EC, INC.

P:\CTO-02 CAD Files (Rad EMAC)\DWG Files\Survey Units\PARCEL C_SU_BACKFILL_KEYMAP_05-07-12.dwg