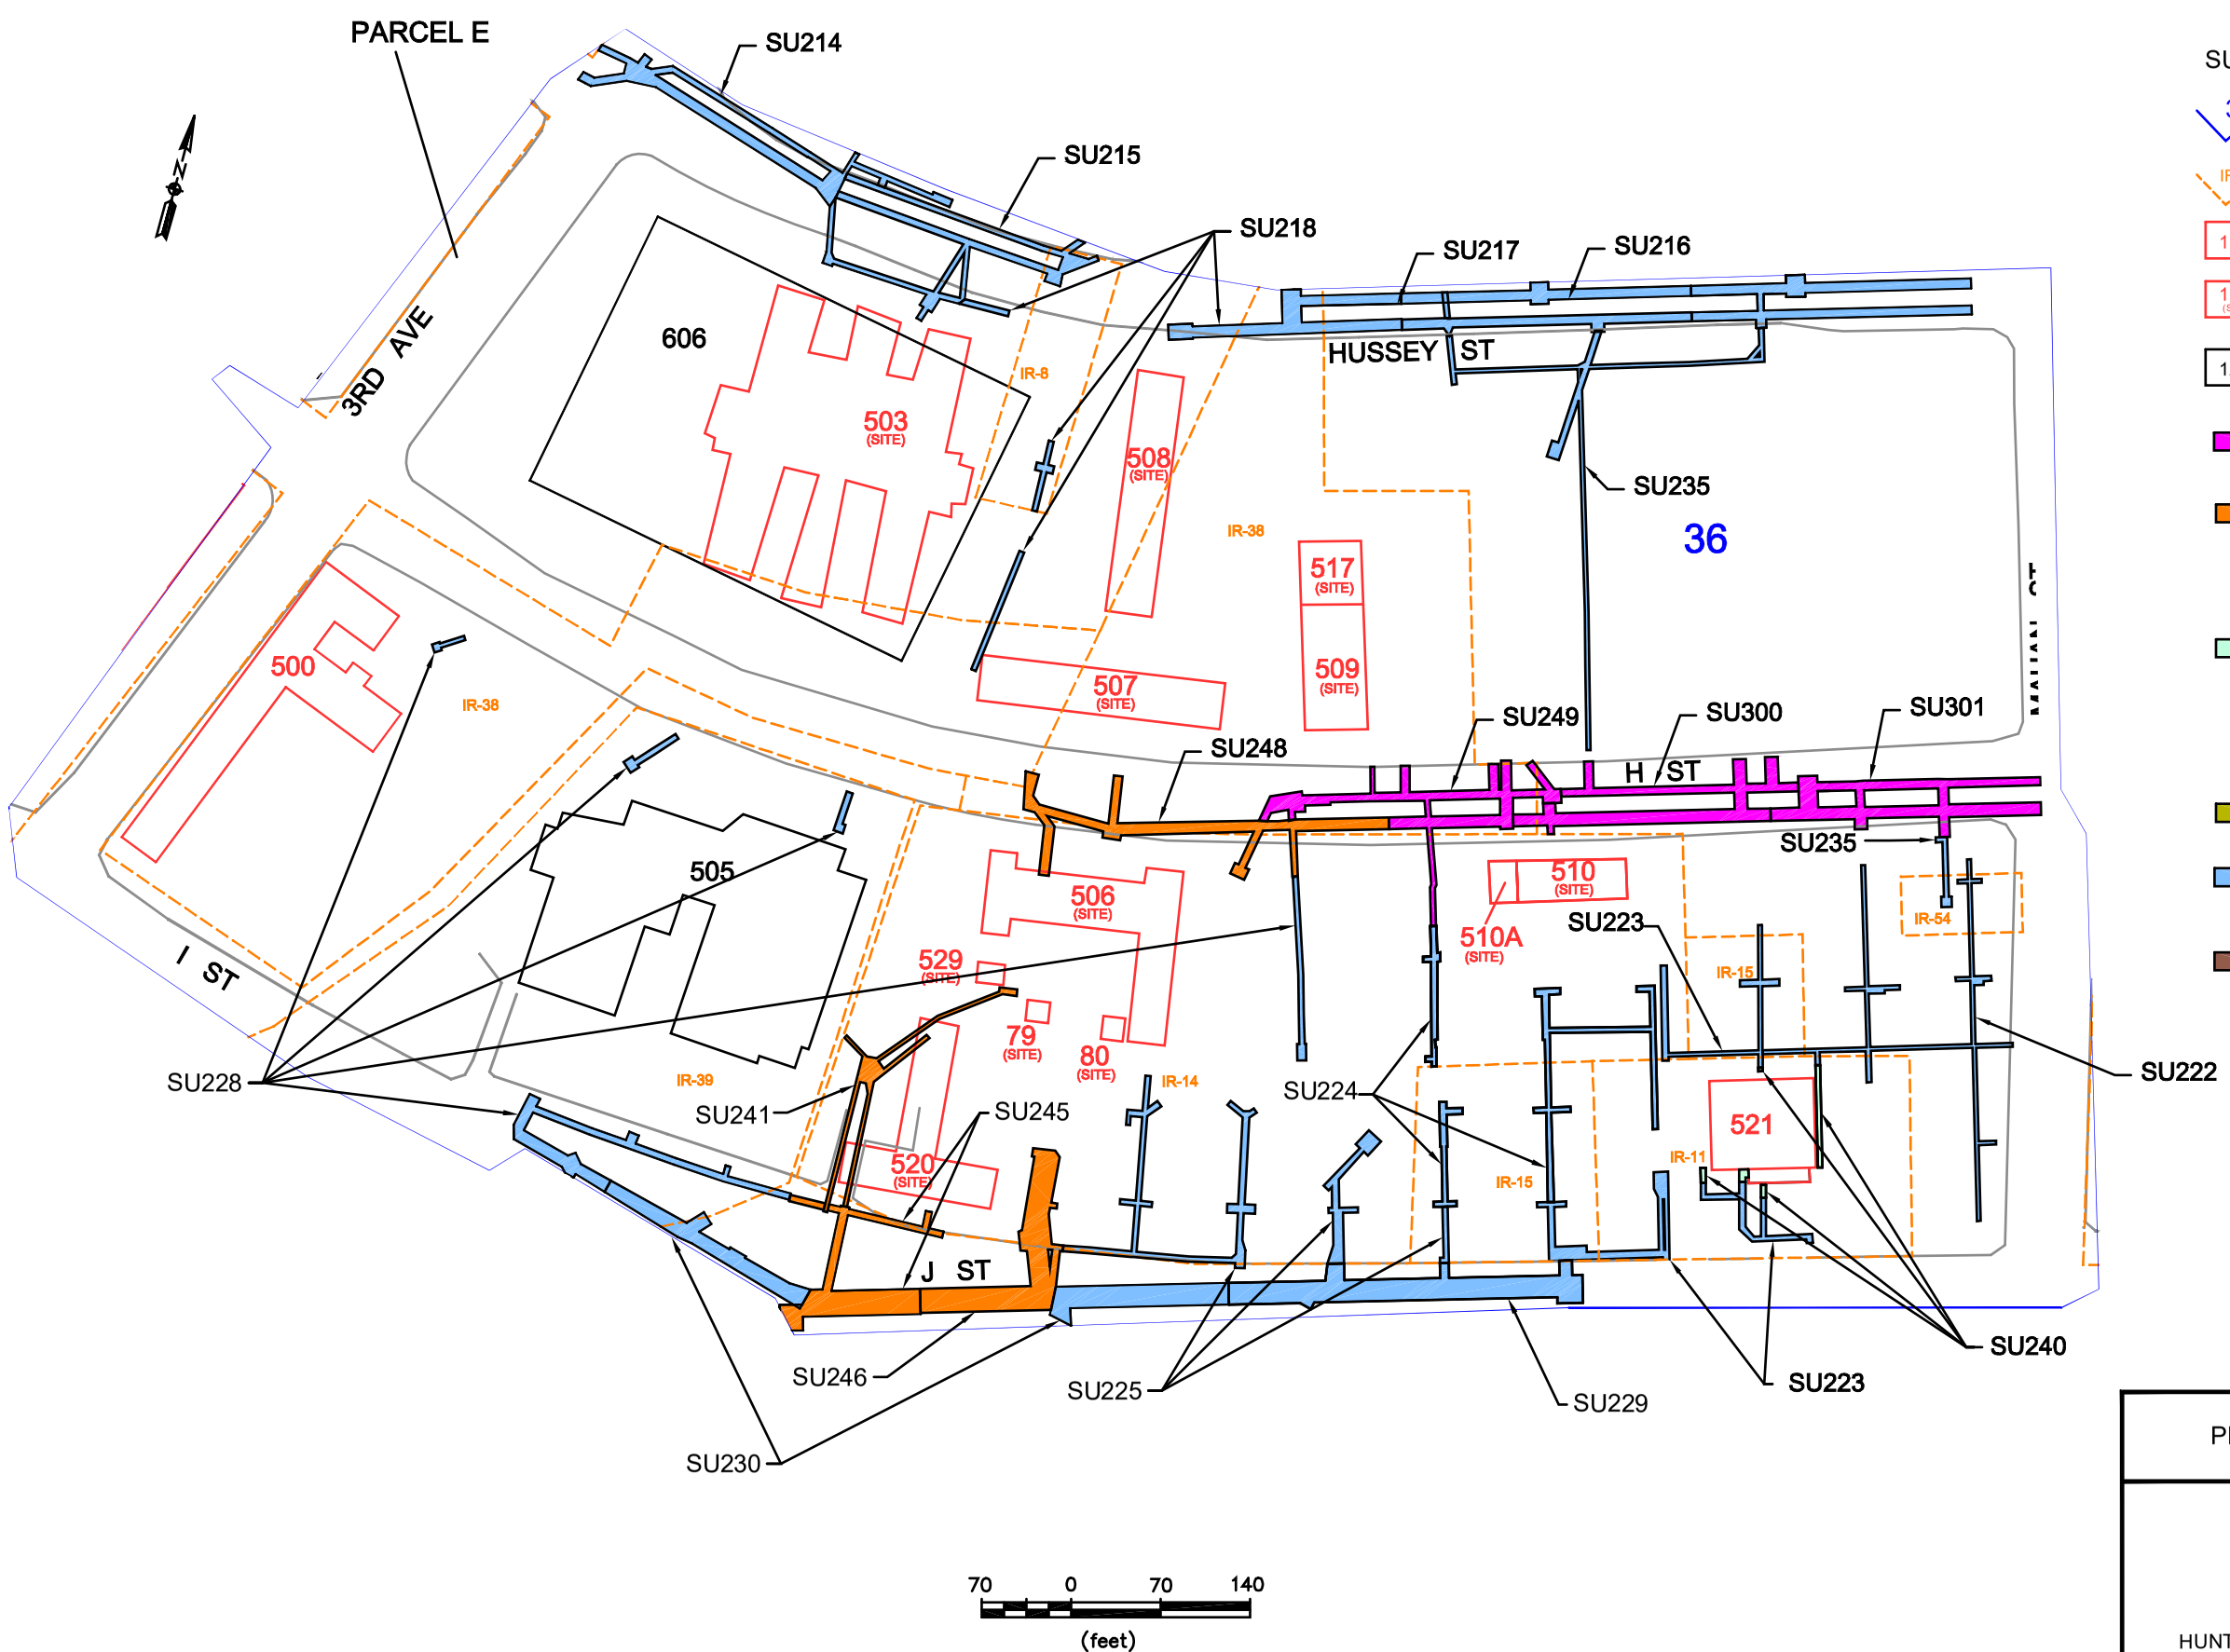

LEGEND

SU 191 – SURVEY UNIT (SU)

36 – WORK AREA BOUNDARY AND NUMBER

IR-27 – IR BOUNDARY AND NUMBER

140 – IMPACTED BUILDING BUILDING NUMBER

142 (SITE) – IMPACTED BUILDING FORMER BUILDING LOCATION

128 – NON-IMPACTED BUILDING BUILDING NUMBER

– ACTIVE SURVEY UNITS (QTY = 3)

– SURVEY UNITS THAT HAVE PASSED SYSTEMATIC SAMPLING BUT WAITING FOR OFFSITE (QTY = 4)

– SURVEY UNITS THAT HAVE PASSED OFFSITE AND SYSTEMATIC SAMPLING BUT WAITING FOR BACKFILL APPROVAL (QTY = 1)

– APPROVED FOR BACKFILL (QTY = 0)

– BACKFILLED/PAVED (QTY = 13)

– CURRENTLY BACKFILLING/PERFORMING COMPACTION (QTY = 0)

BASE REALIGNMENT AND CLOSURE
PROGRAM MANAGEMENT OFFICE WEST
SAN DIEGO, CALIFORNIA

PARCEL E

SURVEY UNIT BACKFILL KEY PLAN

HUNTERS POINT NAVAL SHIPYARD, SAN FRANCISCO, CA

REVISION:
AUTHOR: A.CRABTREE
PROJECT NO:
FILE: SEE BELOW

TETRA TECH EC, INC.

P:\CTO-07 CAD Files (Rad EMAC)\DWG Files\Trench Units\PARCEL E_SU_BACKFILL_KEYMAP_05-07-12.dwg