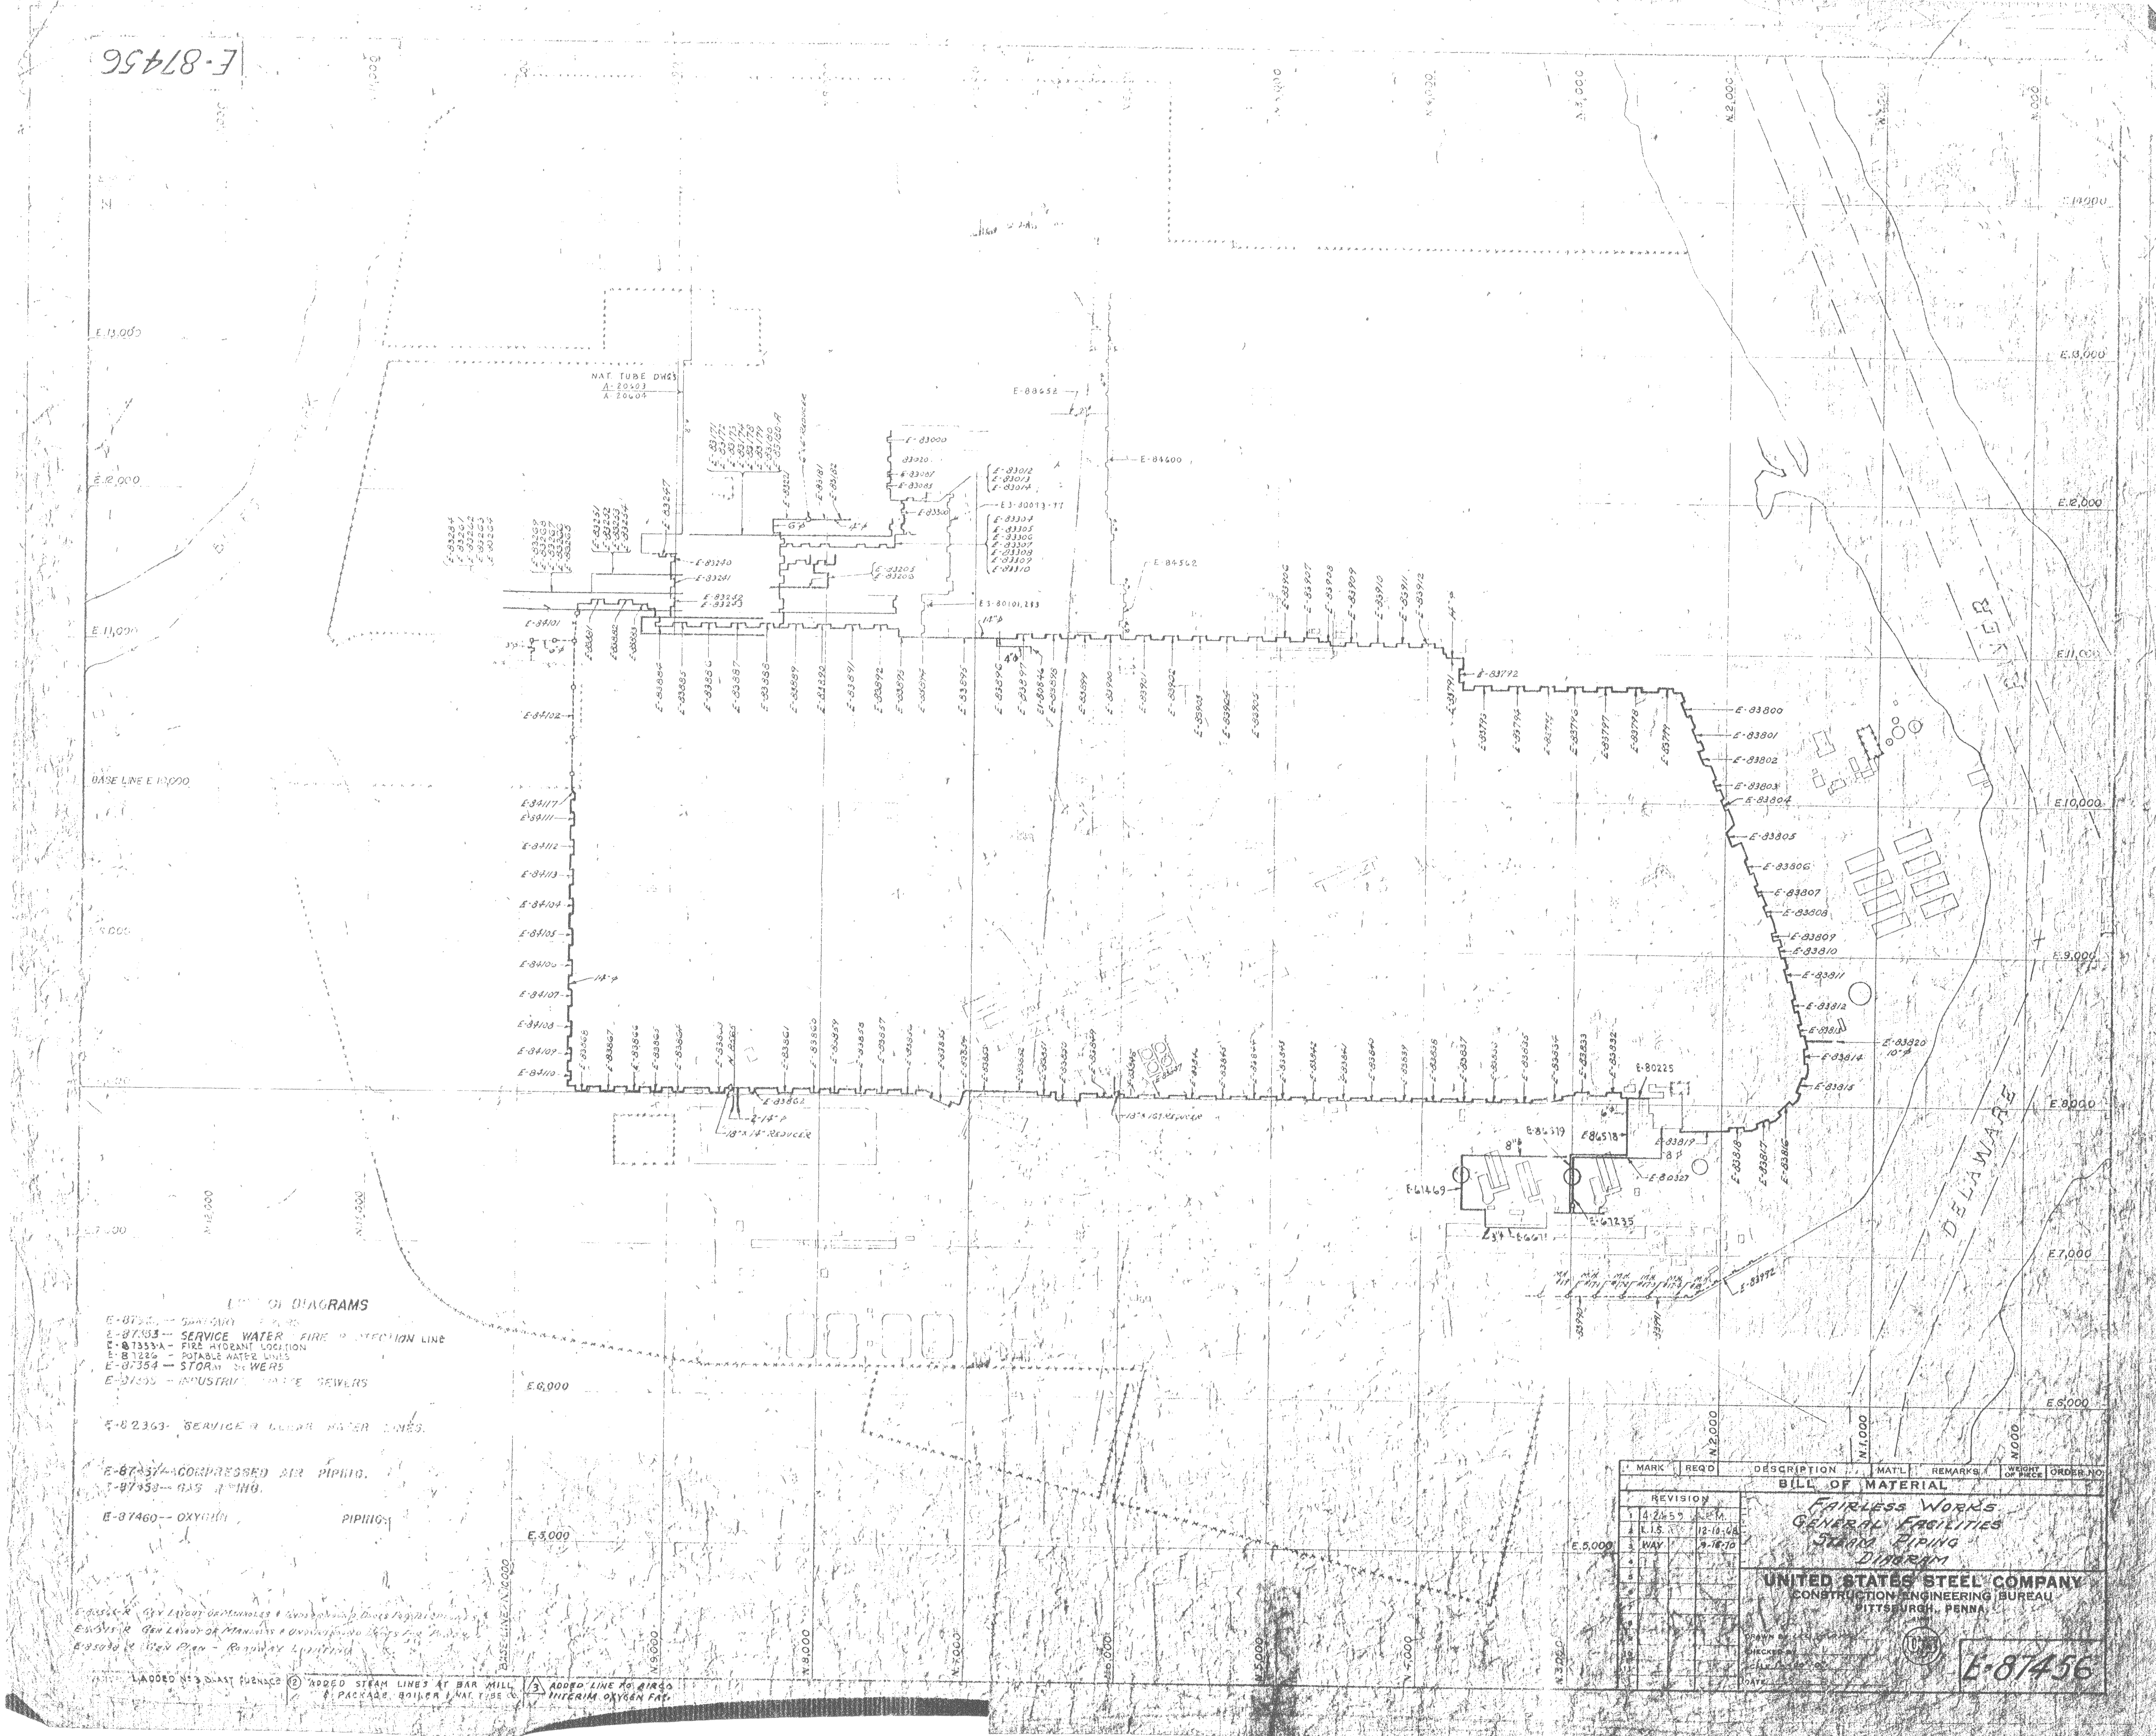
E-87456
NAT. TUBE DWGS
A-20603
A-20604
E-88652
E-84600
E-84562
E-83000
E-83012
E-83013
E-83014
E3-80093-97
E-83304
E-83305
E-83306
E-83307
E-83308
E-83309
E-83310
E-83205
E-83206
E3-80101,283
E-83240
E-83241
E-83242
E-83243
E-84101
E-84102
E-84117
E-84111
E-84112
E-84113
E-84104
E-84105
E-84106
E-84107
E-84108
E-84109
E-84110
14"φ
E-83792
E-83800
E-83801
E-83802
E-83803
E-83804
E-83805
E-83806
E-83807
E-83808
E-83809
E-83810
E-83811
E-83812
E-83814
E-83815
E-83820
10"φ
E-83862
2-14"φ
18"x14" REDUCER
18"x16" REDUCER
E-80225
E-84518
E-84519
E-83819
E-80327
E-61469
E-67235
E-83972
M.H.
BASE LINE E 10,000
BASE LINE N 10,000
E.13,000
E.12,000
E.11,000
E.10,000
E.9,000
E.8,000
E.7,000
E.6,000
E.5,000
N.9,000
N.8,000
N.7,000
N.5,000
N.2,000
N.1,000
DELAWARE
LIST OF DIAGRAMS
E-87353 — SERVICE WATER FIRE PROTECTION LINE
E-87353-A — FIRE HYDRANT LOCATION
E-87226 — POTABLE WATER LINES
E-87354 — STORM SEWERS
E-87355 — INDUSTRIAL WASTE SEWERS
E-82363 — SERVICE & CLEAR WATER LINES.
E-87374 — COMPRESSED AIR PIPING.
E-87458 — GAS PIPING.
E-87460 — OXYGEN PIPING
1 ADDED No 3 BLAST FURNACE
2 ADDED STEAM LINES AT BAR MILL & PACKAGE BOILER & NAT. TUBE CO.
3 ADDED LINE TO AIRCO INTERIM OXYGEN FAC.
MARK
REQ'D
DESCRIPTION
MAT'L
REMARKS
WEIGHT OF PIECE
ORDER NO.
BILL OF MATERIAL
REVISION
1 4-2-59
2 L.I.S. 12-10-68
3 WAY 9-16-70
FAIRLESS WORKS
GENERAL FACILITIES
STEAM PIPING
DIAGRAM
UNITED STATES STEEL COMPANY
CONSTRUCTION ENGINEERING BUREAU
PITTSBURGH, PENNA.
DRAWN BY
CHECKED BY
DATE
E-87456