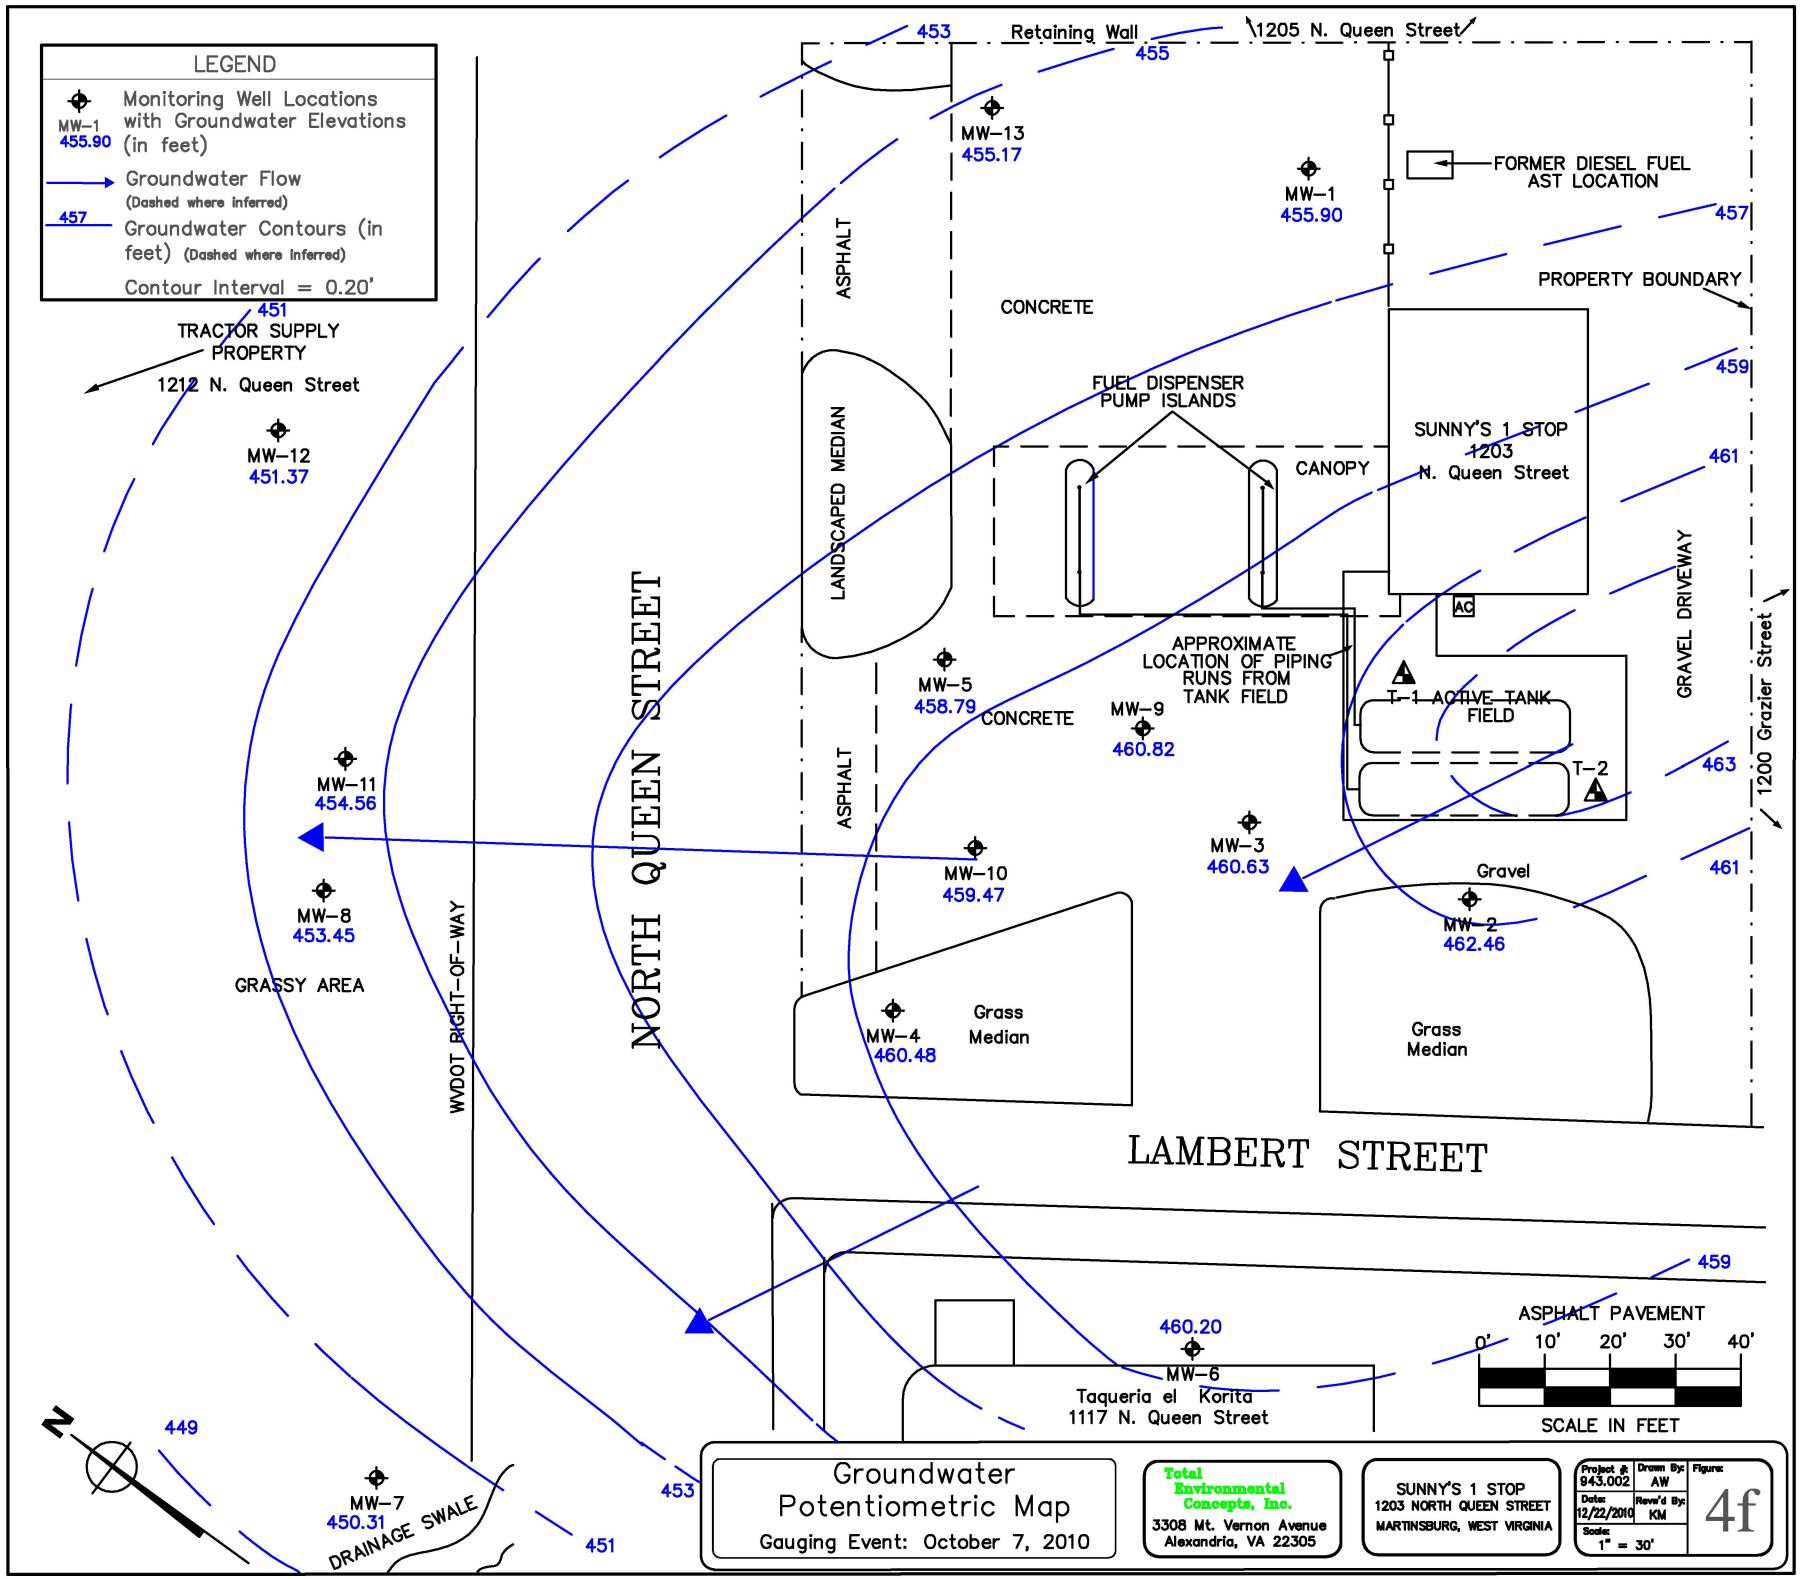
LEGEND
MW-1 455.90 Monitoring Well Locations with Groundwater Elevations (in feet)
Groundwater Flow (Dashed where inferred)
457 Groundwater Contours (in feet) (Dashed where inferred)
Contour Interval = 0.20'
Retaining Wall
1205 N. Queen Street
MW-13 455.17
MW-1 455.90
FORMER DIESEL FUEL AST LOCATION
PROPERTY BOUNDARY
ASPHALT
CONCRETE
TRACTOR SUPPLY PROPERTY
1212 N. Queen Street
MW-12 451.37
FUEL DISPENSER PUMP ISLANDS
CANOPY
SUNNY'S 1 STOP 1203 N. Queen Street
LANDSCAPED MEDIAN
AC
GRAVEL DRIVEWAY
1200 Grazier Street
APPROXIMATE LOCATION OF PIPING RUNS FROM TANK FIELD
MW-5 458.79
CONCRETE
MW-9 460.82
T-1 ACTIVE TANK FIELD
T-2
MW-11 454.56
MW-3 460.63
MW-10 459.47
Gravel
MW-2 462.46
MW-8 453.45
GRASSY AREA
WVDOT RIGHT-OF-WAY
NORTH QUEEN STREET
MW-4 460.48
Grass Median
Grass Median
LAMBERT STREET
ASPHALT PAVEMENT
460.20
MW-6
Taqueria el Korita
1117 N. Queen Street
SCALE IN FEET
0' 10' 20' 30' 40'
N
449
453
451
455
457
459
461
463
MW-7 450.31
DRAINAGE SWALE
Groundwater Potentiometric Map
Gauging Event: October 7, 2010
Total Environmental Concepts, Inc.
3308 Mt. Vernon Avenue
Alexandria, VA 22305
SUNNY'S 1 STOP
1203 NORTH QUEEN STREET
MARTINSBURG, WEST VIRGINIA
Project #: 943.002
Drawn By: AW
Date: 12/22/2010
Rev'd By: KM
Scale: 1" = 30'
Figure: 4f