WHEATON BLUE PRINT & SUPPLY CO. 100 4-77 64109

PLATE NO. 5

# WATER QUALITY DATA - STIFF DIAGRAMS

ANALYSIS CONDUCTED: NOV. 25-26, 1985

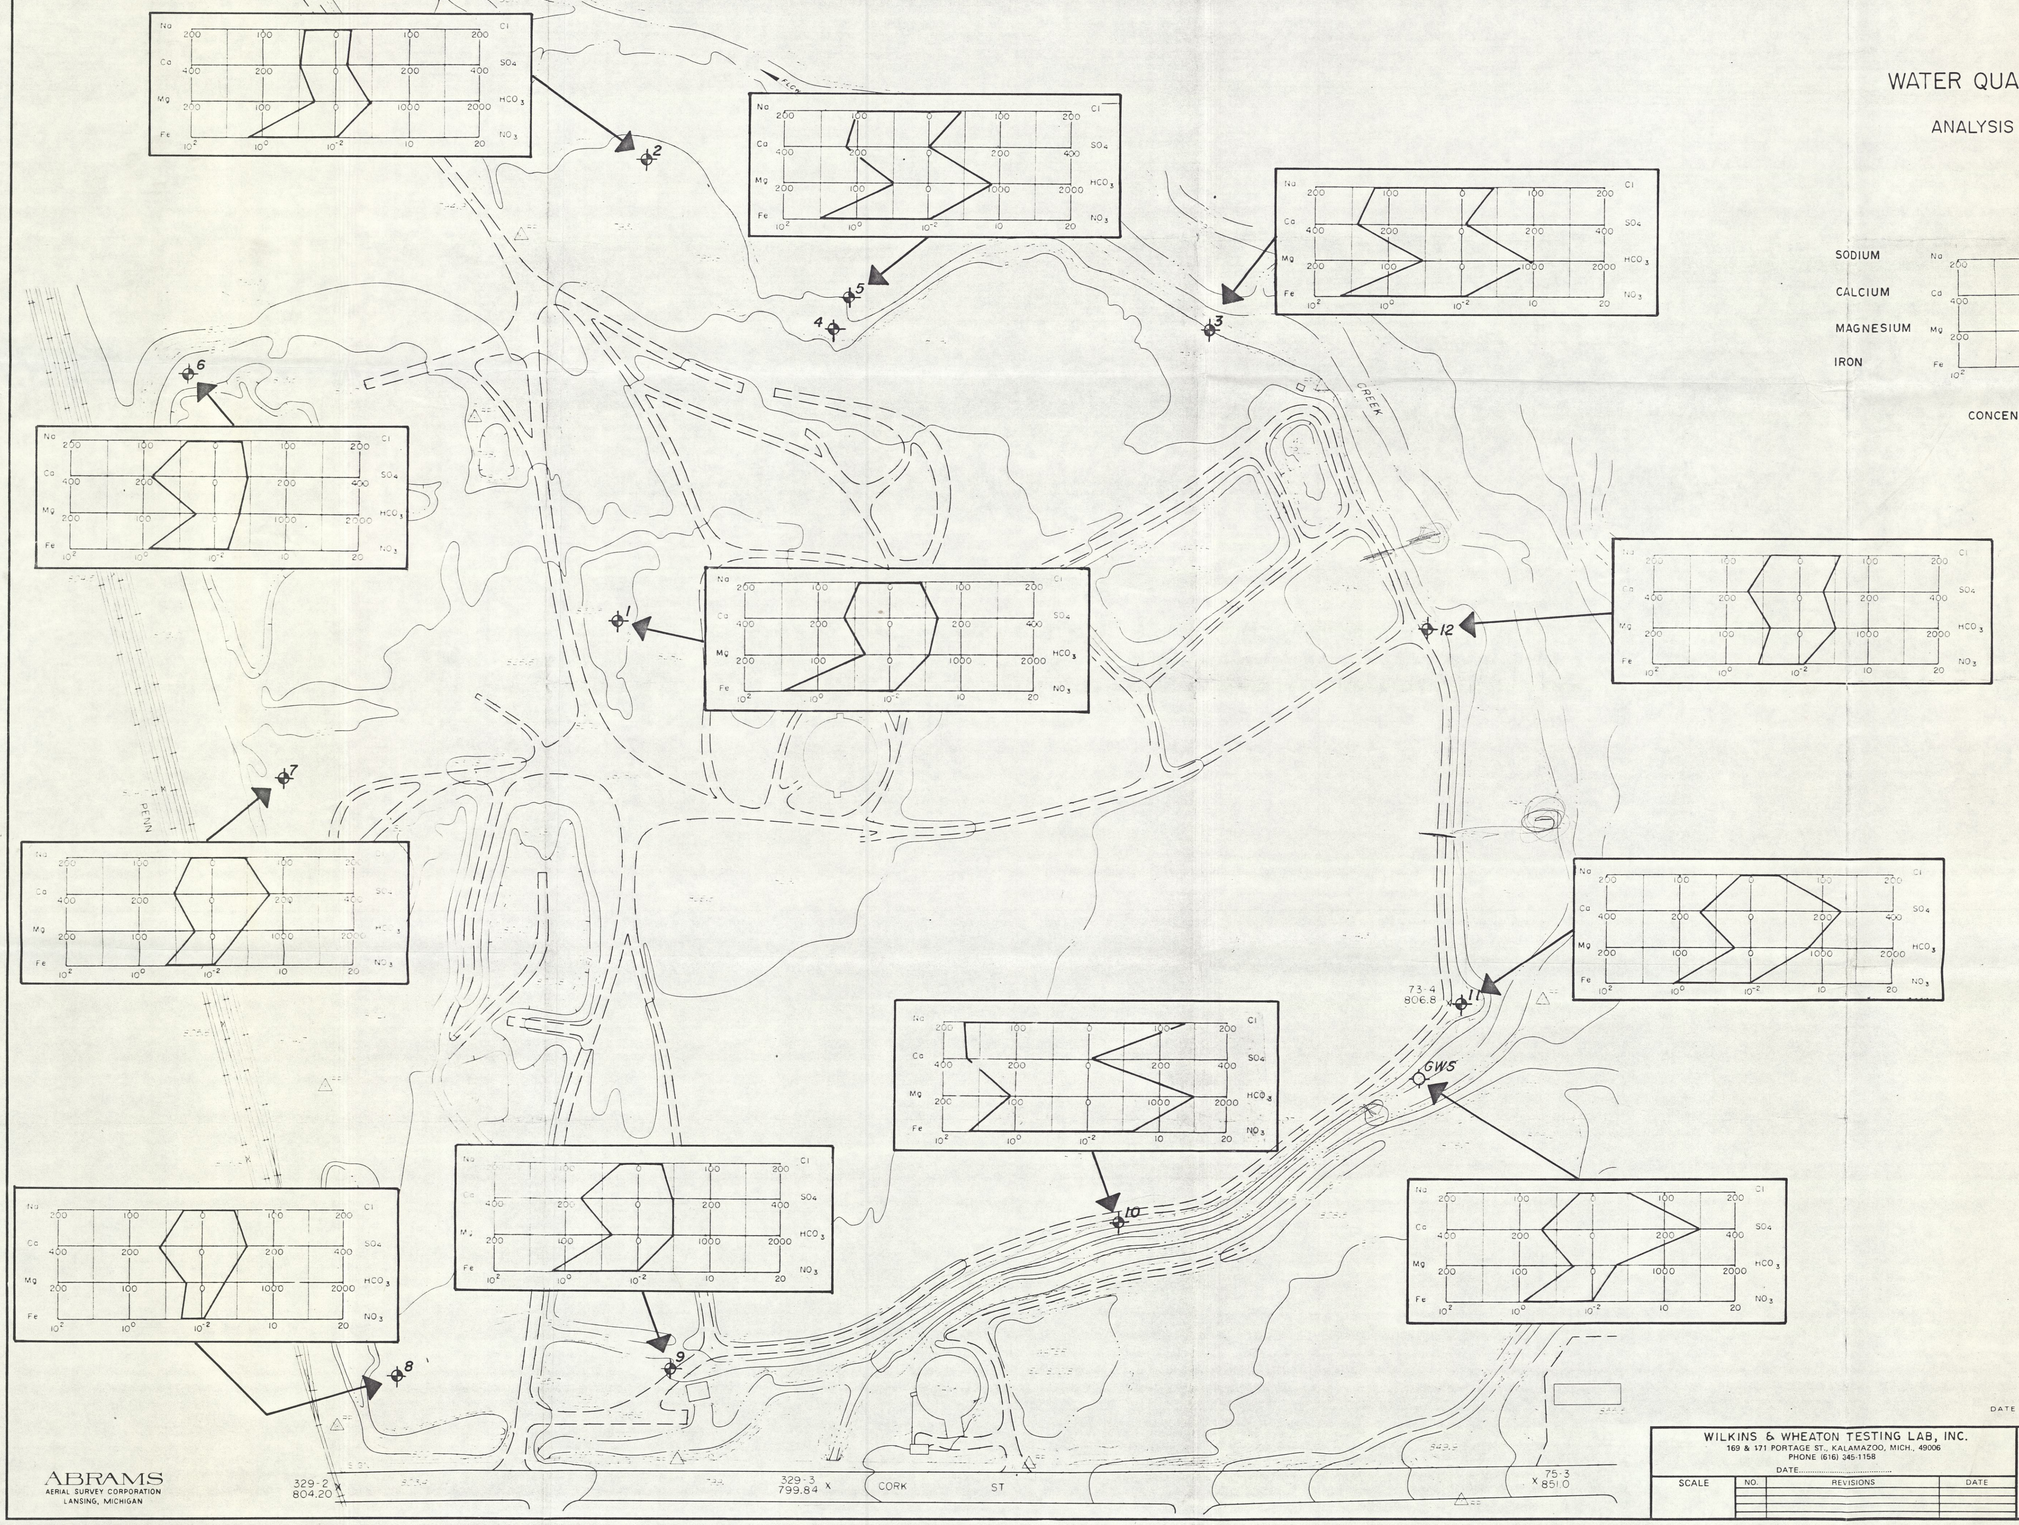


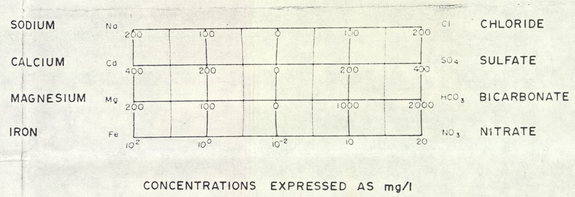


CONCENTRATIONS EXPRESSED AS mg/l

N

RP REFERENCE POINT
THESE SELECTED POINTS ARE PLOTTED WITH EXTREME CARE AND ARE RECOMMENDED AS BASIC TIES DURING CONSTRUCTION

DASHED CONTOURS AND UNDERLINED ELEVATIONS INDICATE STANDARD VERTICAL ACCURACY REDUCED BY TREE COVER

100 0 100 200 300
SCALE 1" = 100' CONTOUR INTERVAL 2'

DATE OF PHOTOGRAPHY APRIL 1980 DATE OF MAPPING JULY 1980

ABRAMS
AERIAL SURVEY CORPORATION
LANSING, MICHIGAN

WILKINS & WHEATON TESTING LAB, INC.
169 & 171 PORTAGE ST., KALAMAZOO, MICH., 49006
PHONE (616) 345-1158
DATE.....

| SCALE | NO. | REVISIONS | DATE |
|---|---|---|---|
| | | | |

ALLIED PAPER INC.
PAPER WASTE DISPOSAL AREA

PROJECT NO. A.A.S.C. 17346
SHEET
OF

WHEATON BLUE PRINT & SUPPLY CO. 100 6-77 64108

146721

PLATE NO. I

# SOIL BORING-MONITORING WELL LOCATIONS

4 — MONITORING WELL NUMBER
MONITORING WELL LOCATION

I — PORTAGE CREEK SAMPLING STATION
STATION IDENTIFICATION NUMBER

N

RP — REFERENCE POINT
THESE SELECTED POINTS ARE PLOTTED WITH EXTREME CARE AND ARE RECOMMENDED AS BASIC TIES DURING CONSTRUCTION.

DASHED CONTOURS AND UNDERLINED ELEVATIONS INDICATE STANDARD VERTICAL ACCURACY REDUCED BY TREE COVER.

100 0 100 200 300
SCALE 1" = 100' CONTOUR INTERVAL 2'

DATE OF PHOTOGRAPHY APRIL 1980 DATE OF MAPPING JULY 1980

ABRAMS
AERIAL SURVEY CORPORATION
LANSING, MICHIGAN

WILKINS & WHEATON TESTING LAB, INC.
169 & 171 PORTAGE ST., KALAMAZOO, MICH., 49006
PHONE (616) 345-1158
DATE.....

| SCALE | NO. | REVISIONS | DATE |
|---|---|---|---|
| | | | |

ALLIED PAPER INC.
PAPER WASTE DISPOSAL AREA

PROJECT NO. A. A. S. C. 17346
SHEET
OF