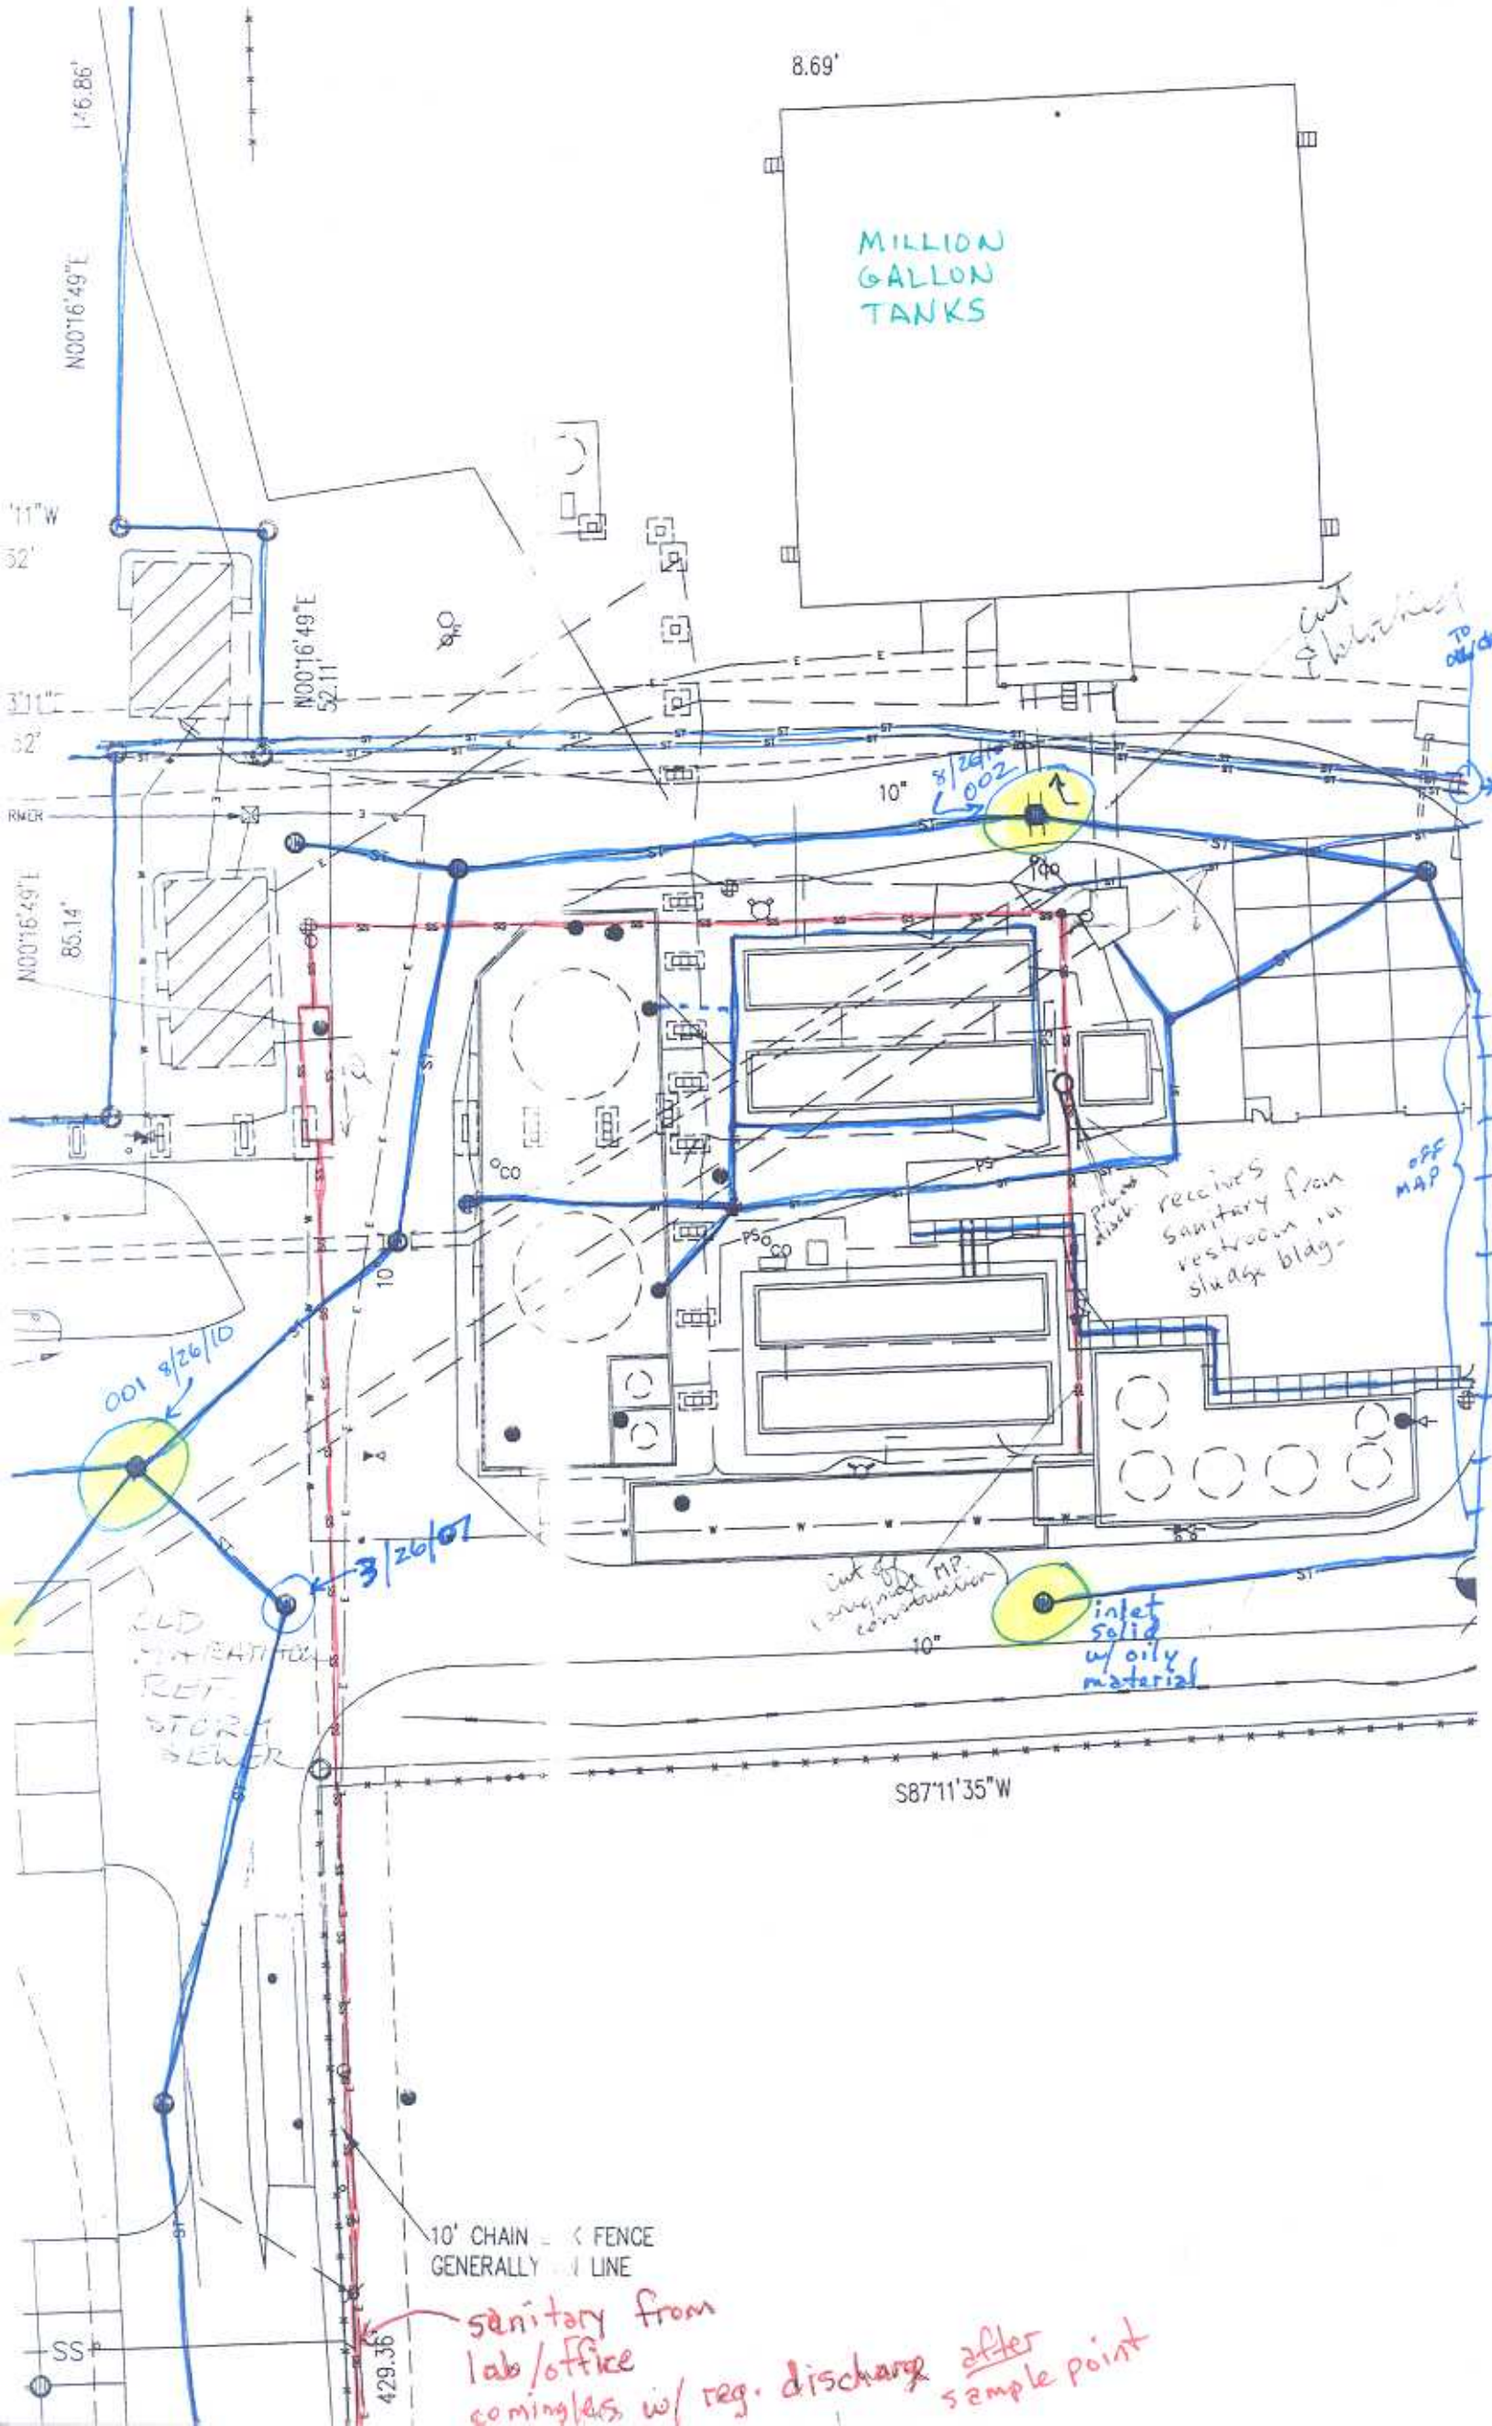

8.69'
MILLION GALLON TANKS
N00°16'49"E
N00°16'49"E 52.11'
N00°16'49"E 85.14'
10"
8/26/10 002
cut & blocked
TO OIL
receives sanitary from restroom in sludge bldg.
off MAP
001 8/26/10
3/26/07
cut off (original MP construction)
inlet solid w/ oily material
10"
S87°11'35"W
10' CHAIN FENCE GENERALLY LINE
SS
429.36
sanitary from lab/office comingles w/ reg. discharge after sample point