Tank Reference Chart Pl-1

US EPA RECORDS CENTER REGION 5
436557

TA668 TA665 TA680 — located in small room South west of this room.

PLATER#1

rinses

TA667 TA666 4,6,7,9 10,11,22 TA664 1&2

Alkaline

TA663

SAFETY SHOWER & EYE WASH

Acid

Emergency Storage

Zinc — Zinc

VA649

3

Alk. Pre Dip	VA648	12		
Rinse	VA647			
Acid Dip	VA646	7	VA650	Rinse
Rinse	VA645		VA651	Rinse
2nd			VA652	10 Nitric
Electroclean	VA644	2	VA653	Rinse
Rinse	VA643		VA654	6 Chromate
Rinse	VA642		VA655	Rinse
Acid			VA656	Rinse
Pickle	VA641	4	VA657	22 Chromste
Rinse	VA640		VA658	22 Post Dip
1st				
Electroclean	VA639	2		Dryer
			VA659	
Soak Clean	VA638	1		

SAFETY SHOWER & EYE WASH

#22 TA 661

Chromate

Work platform

CHEMICAL FEED AREA

TA612

Not used

TA624

VA 603

TA605 TA609

16 7 17 TA 607 18 19 20

TA604 TA606 TA608 TA610

Tank reference chart PI-4

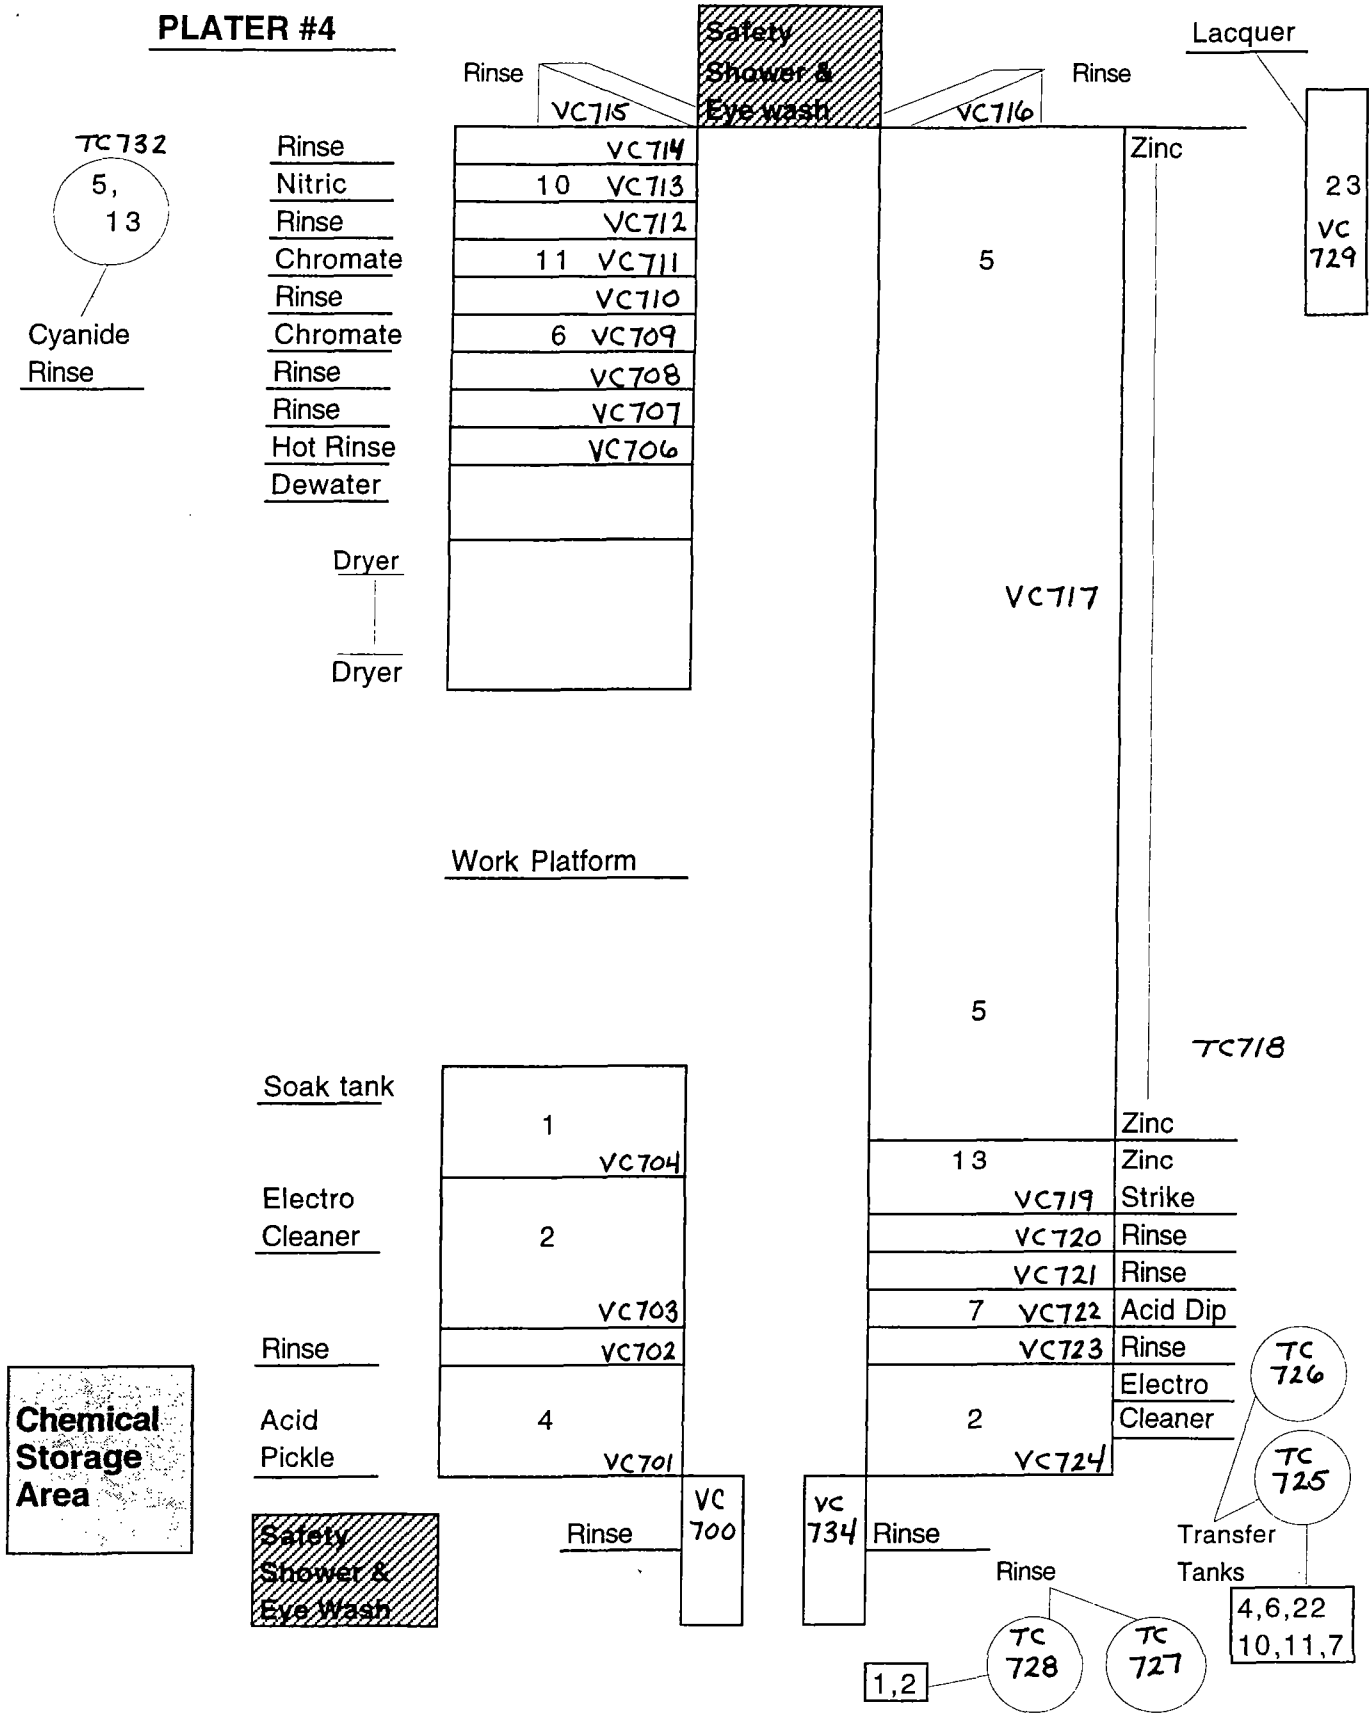

Tank Reference Chart PI-1

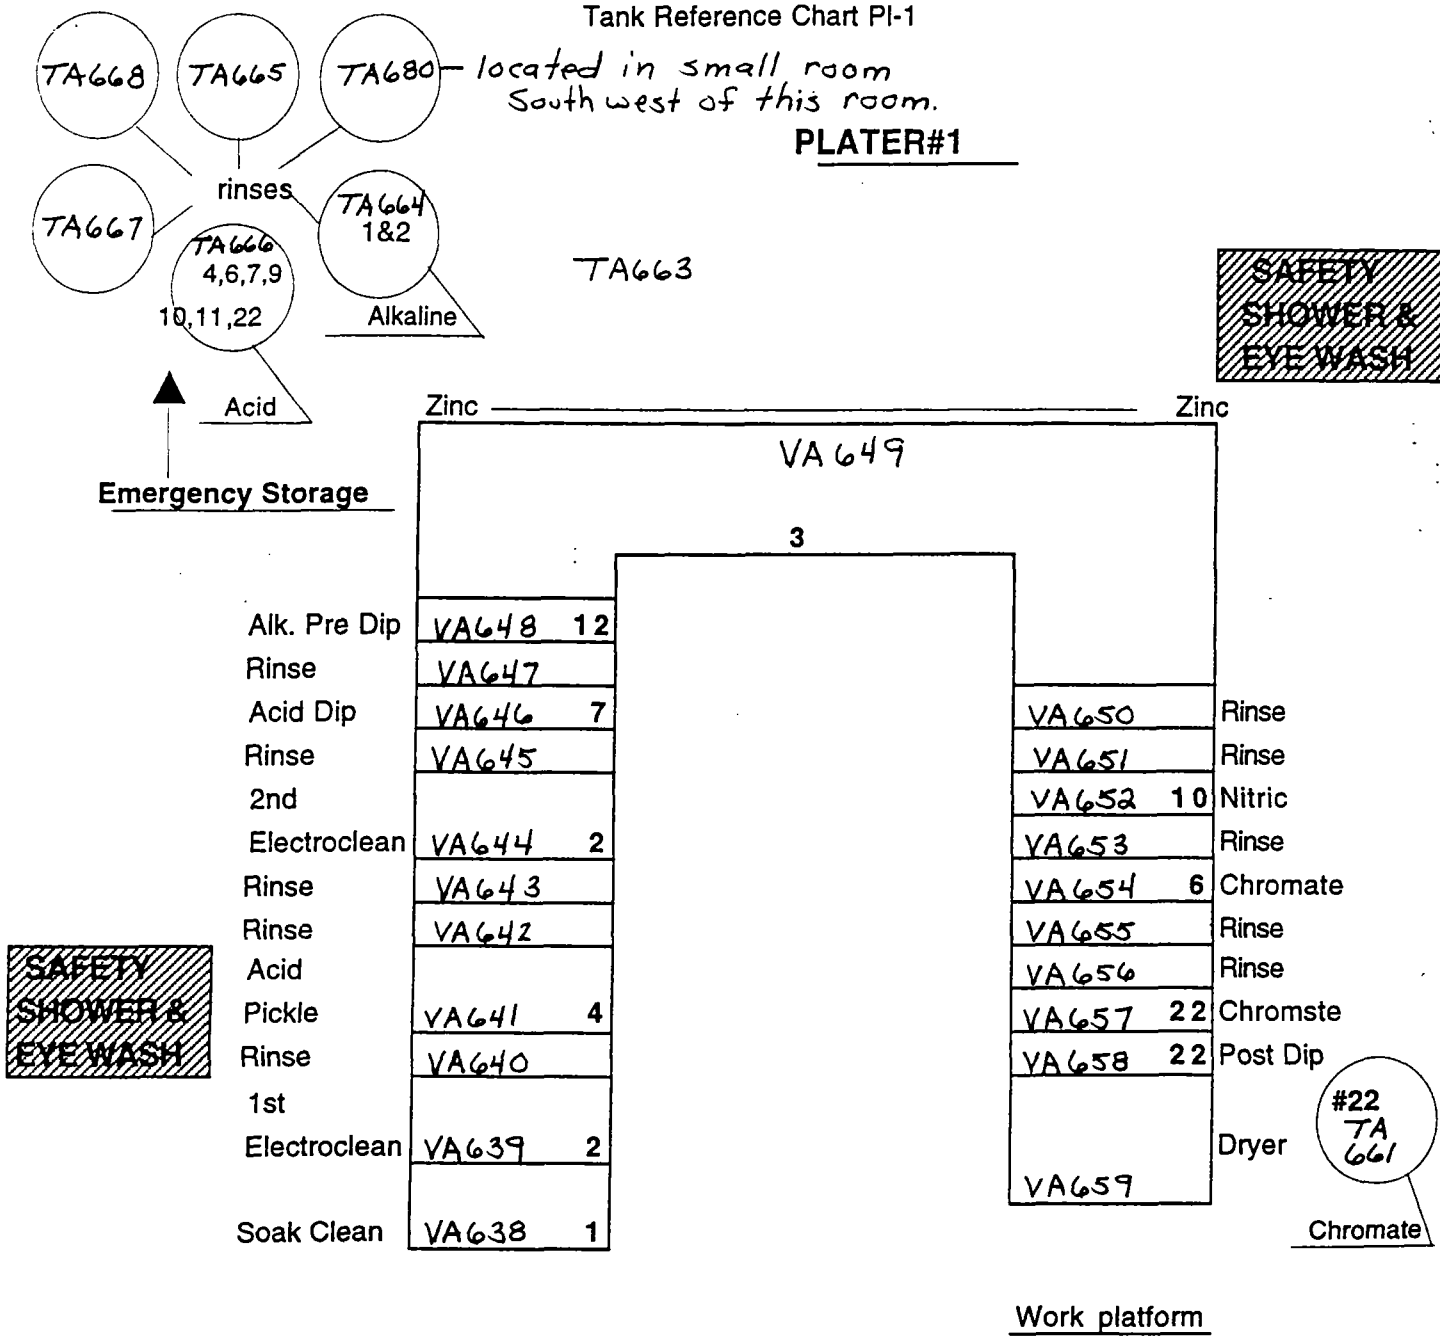

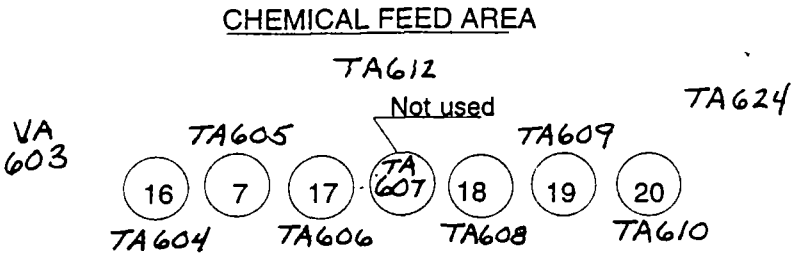

PLATER # 2

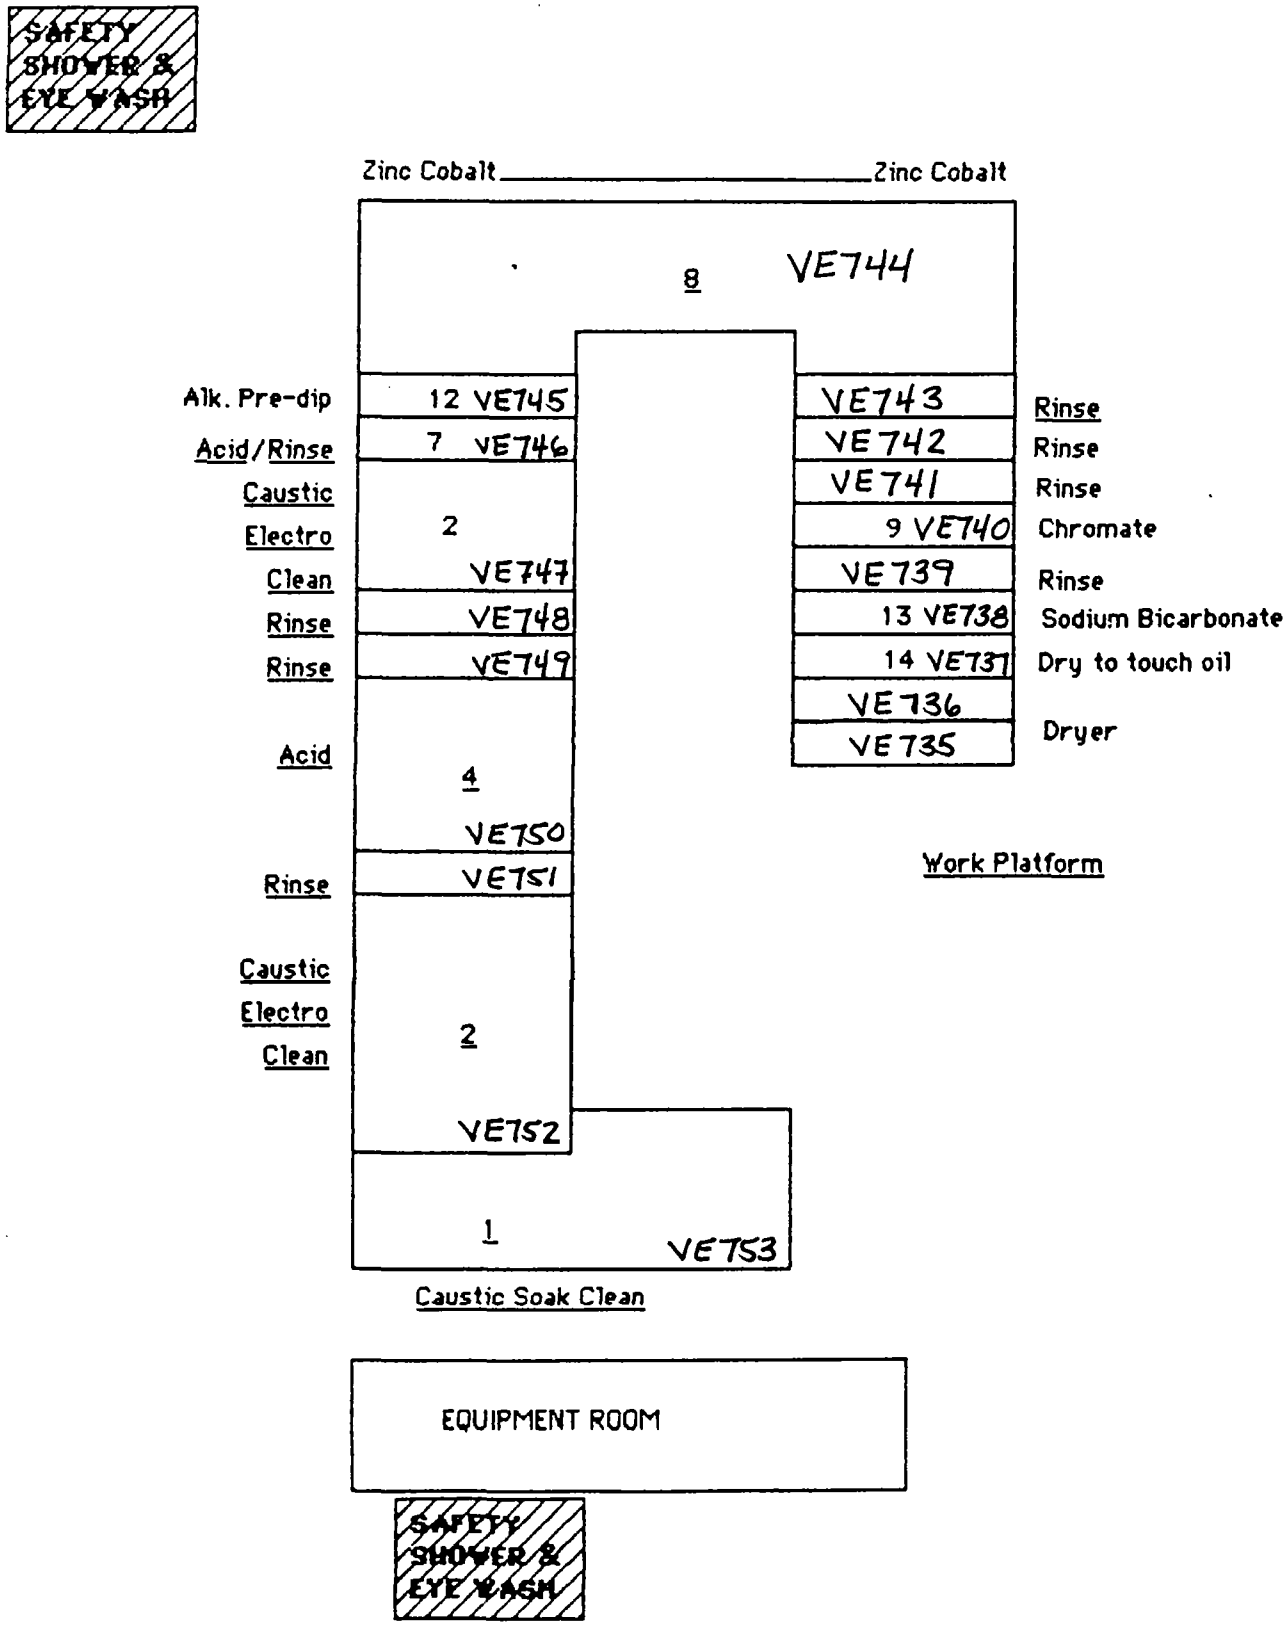
SAFETY SHOWER & EYE WASH
Zinc Cobalt
Zinc Cobalt
8
VE744
Alk. Pre-dip
12 VE745
Acid/Rinse
7 VE746
Caustic
Electro
Clean
2
VE747
Rinse
VE748
Rinse
VE749
Acid
4
VE750
Rinse
VE751
Caustic
Electro
Clean
2
VE752
1
VE753
Caustic Soak Clean
VE743
Rinse
VE742
Rinse
VE741
Rinse
9 VE740
Chromate
VE739
Rinse
13 VE738
Sodium Bicarbonate
14 VE737
Dry to touch oil
VE736
VE735
Dryer
Work Platform
EQUIPMENT ROOM
SAFETY SHOWER & EYE WASH

PLATER # 3

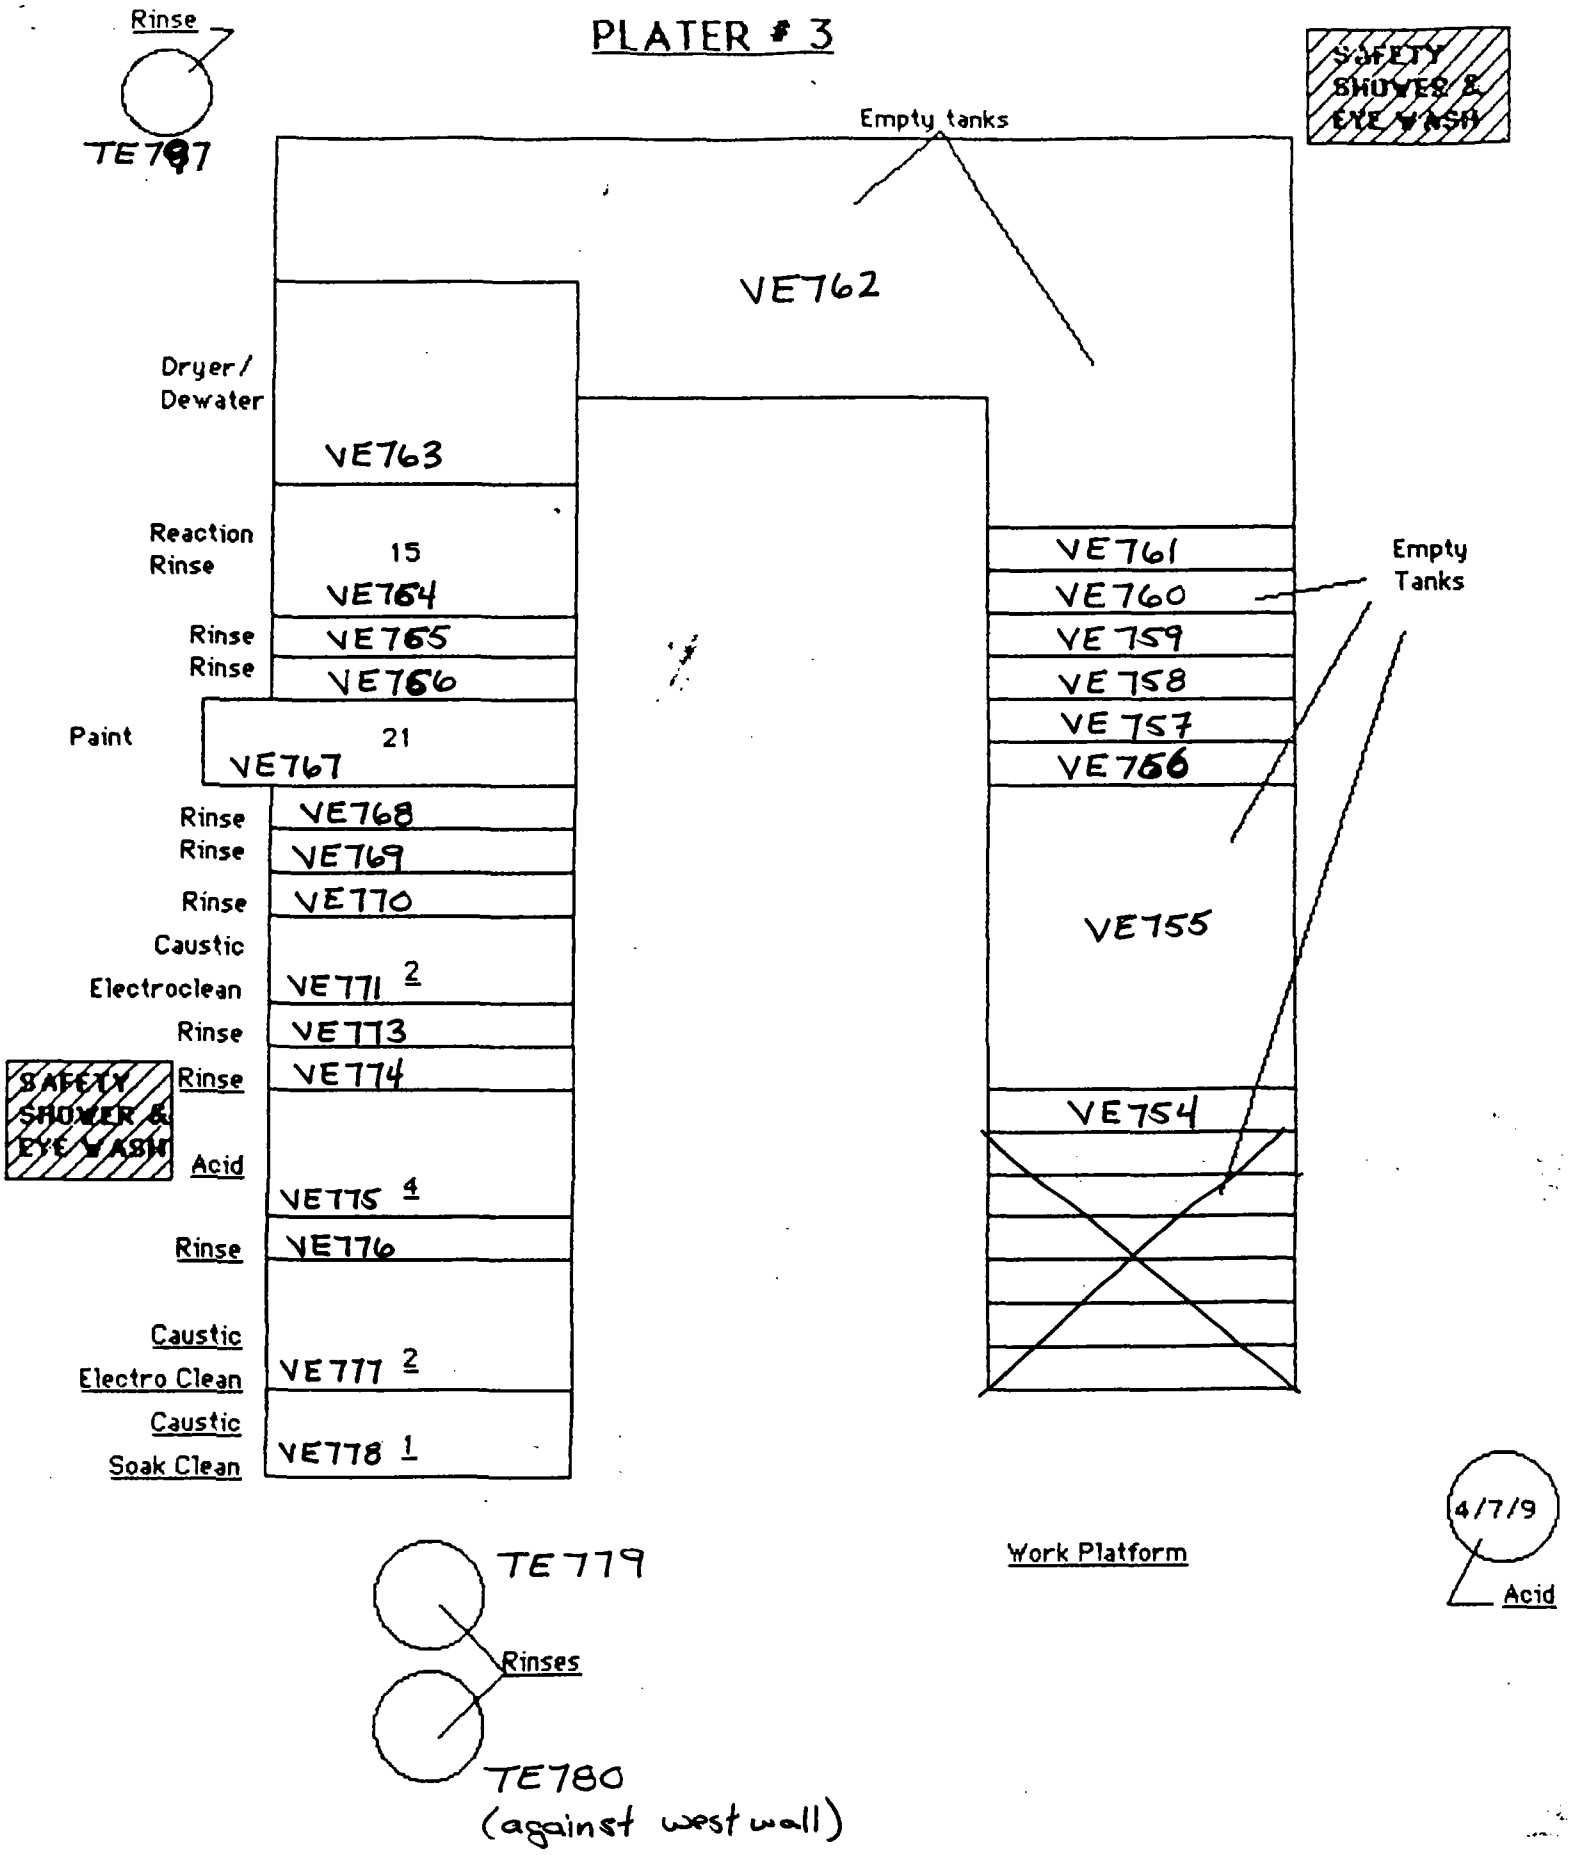
Rinse
TE787
SAFETY SHOWER & EYE WASH
Empty tanks
VE762
Dryer/ Dewater
VE763
Reaction Rinse
15
VE764
Rinse
VE765
Rinse
VE766
Paint
21
VE767
Rinse
VE768
Rinse
VE769
Rinse
VE770
Caustic
Electroclean
VE771 2
Rinse
VE773
Rinse
VE774
SAFETY SHOWER & EYE WASH
Acid
VE775 4
Rinse
VE776
Caustic
Electro Clean
VE777 2
Caustic
Soak Clean
VE778 1
VE761
VE760
Empty Tanks
VE759
VE758
VE757
VE756
VE755
VE754
Work Platform
4/7/9
Acid
TE779
Rinses
TE780
(against west wall)

Tank reference chart PI-4

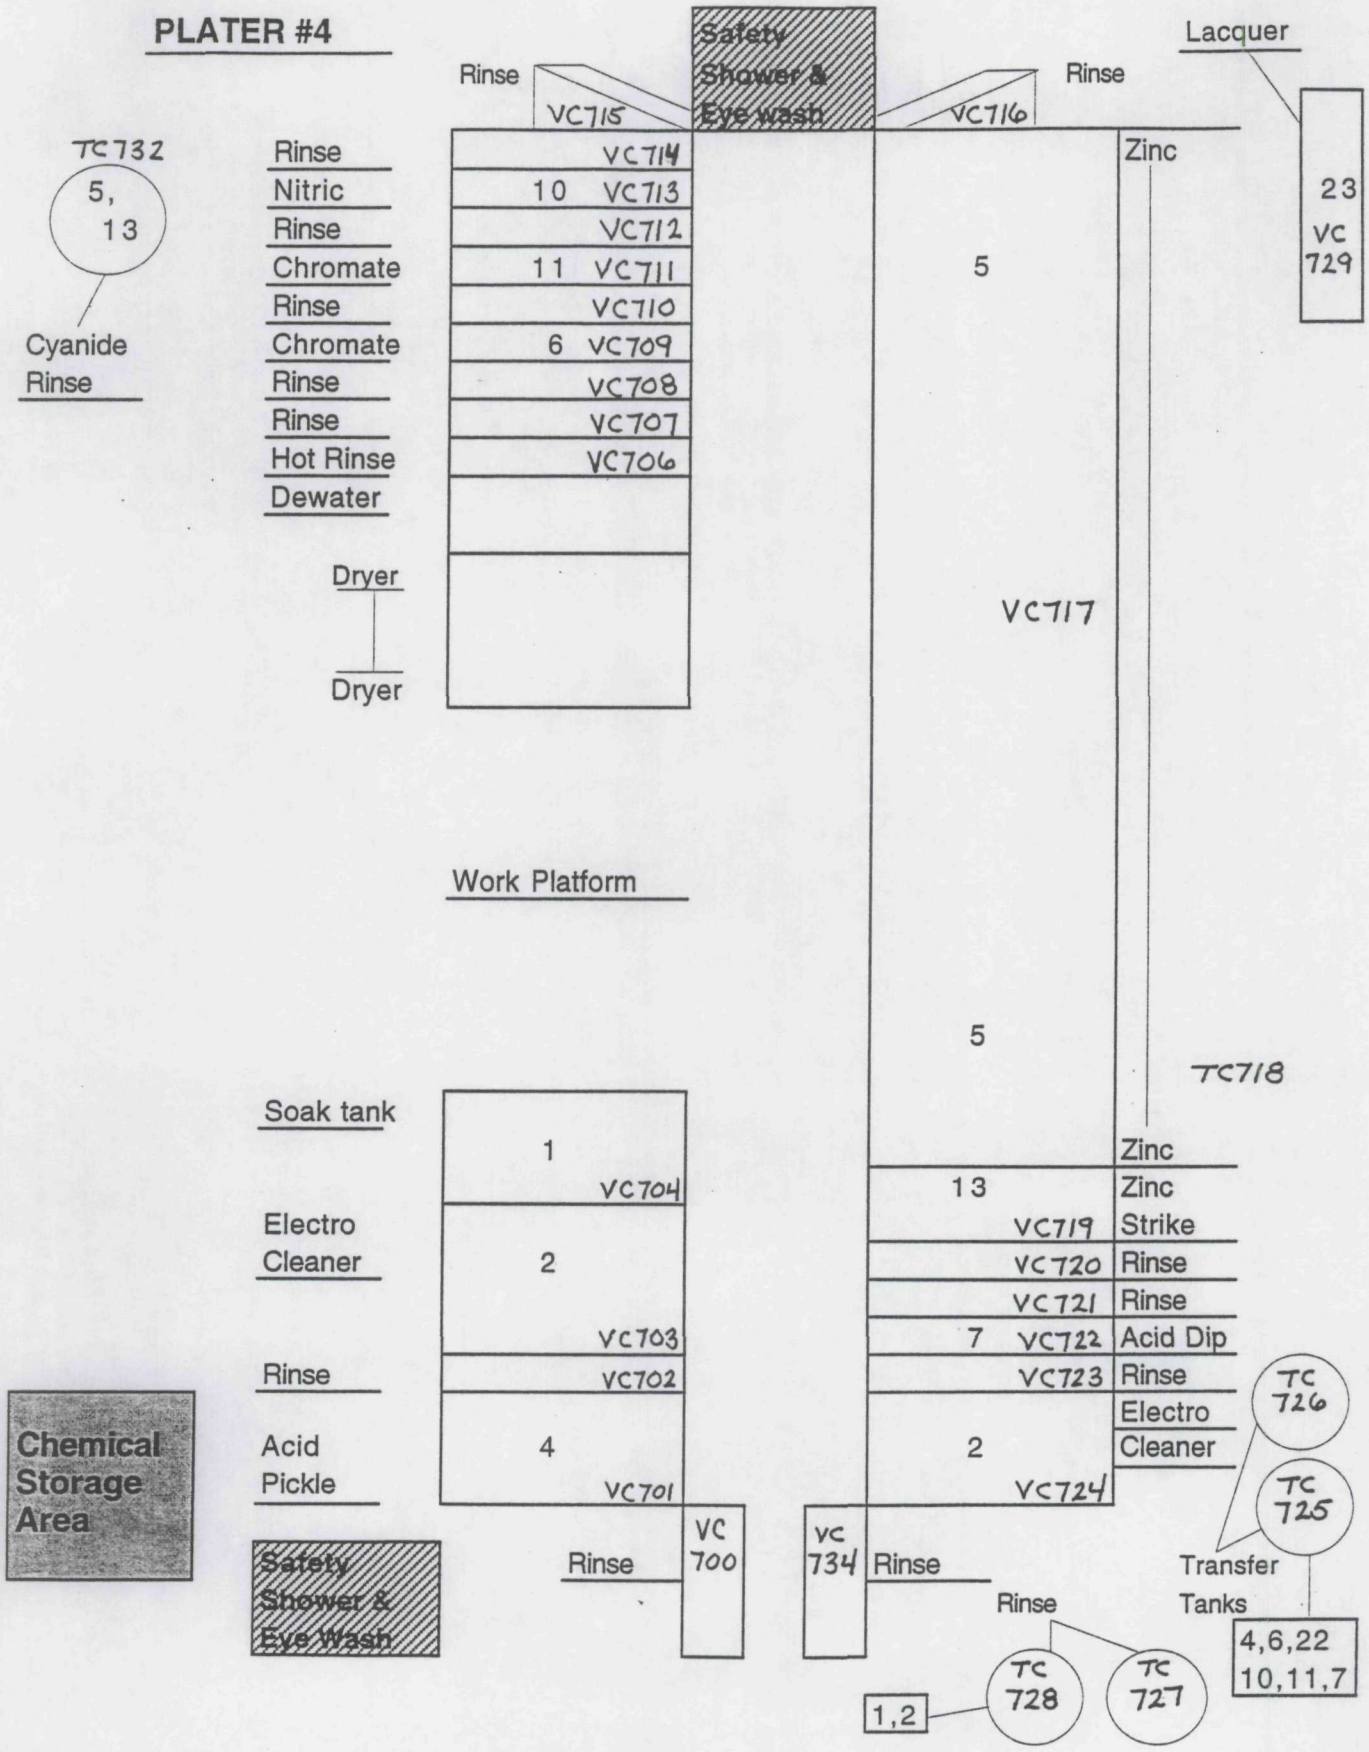

Current Map

© 1997 by Rand McNally & Company. All rights reserved.

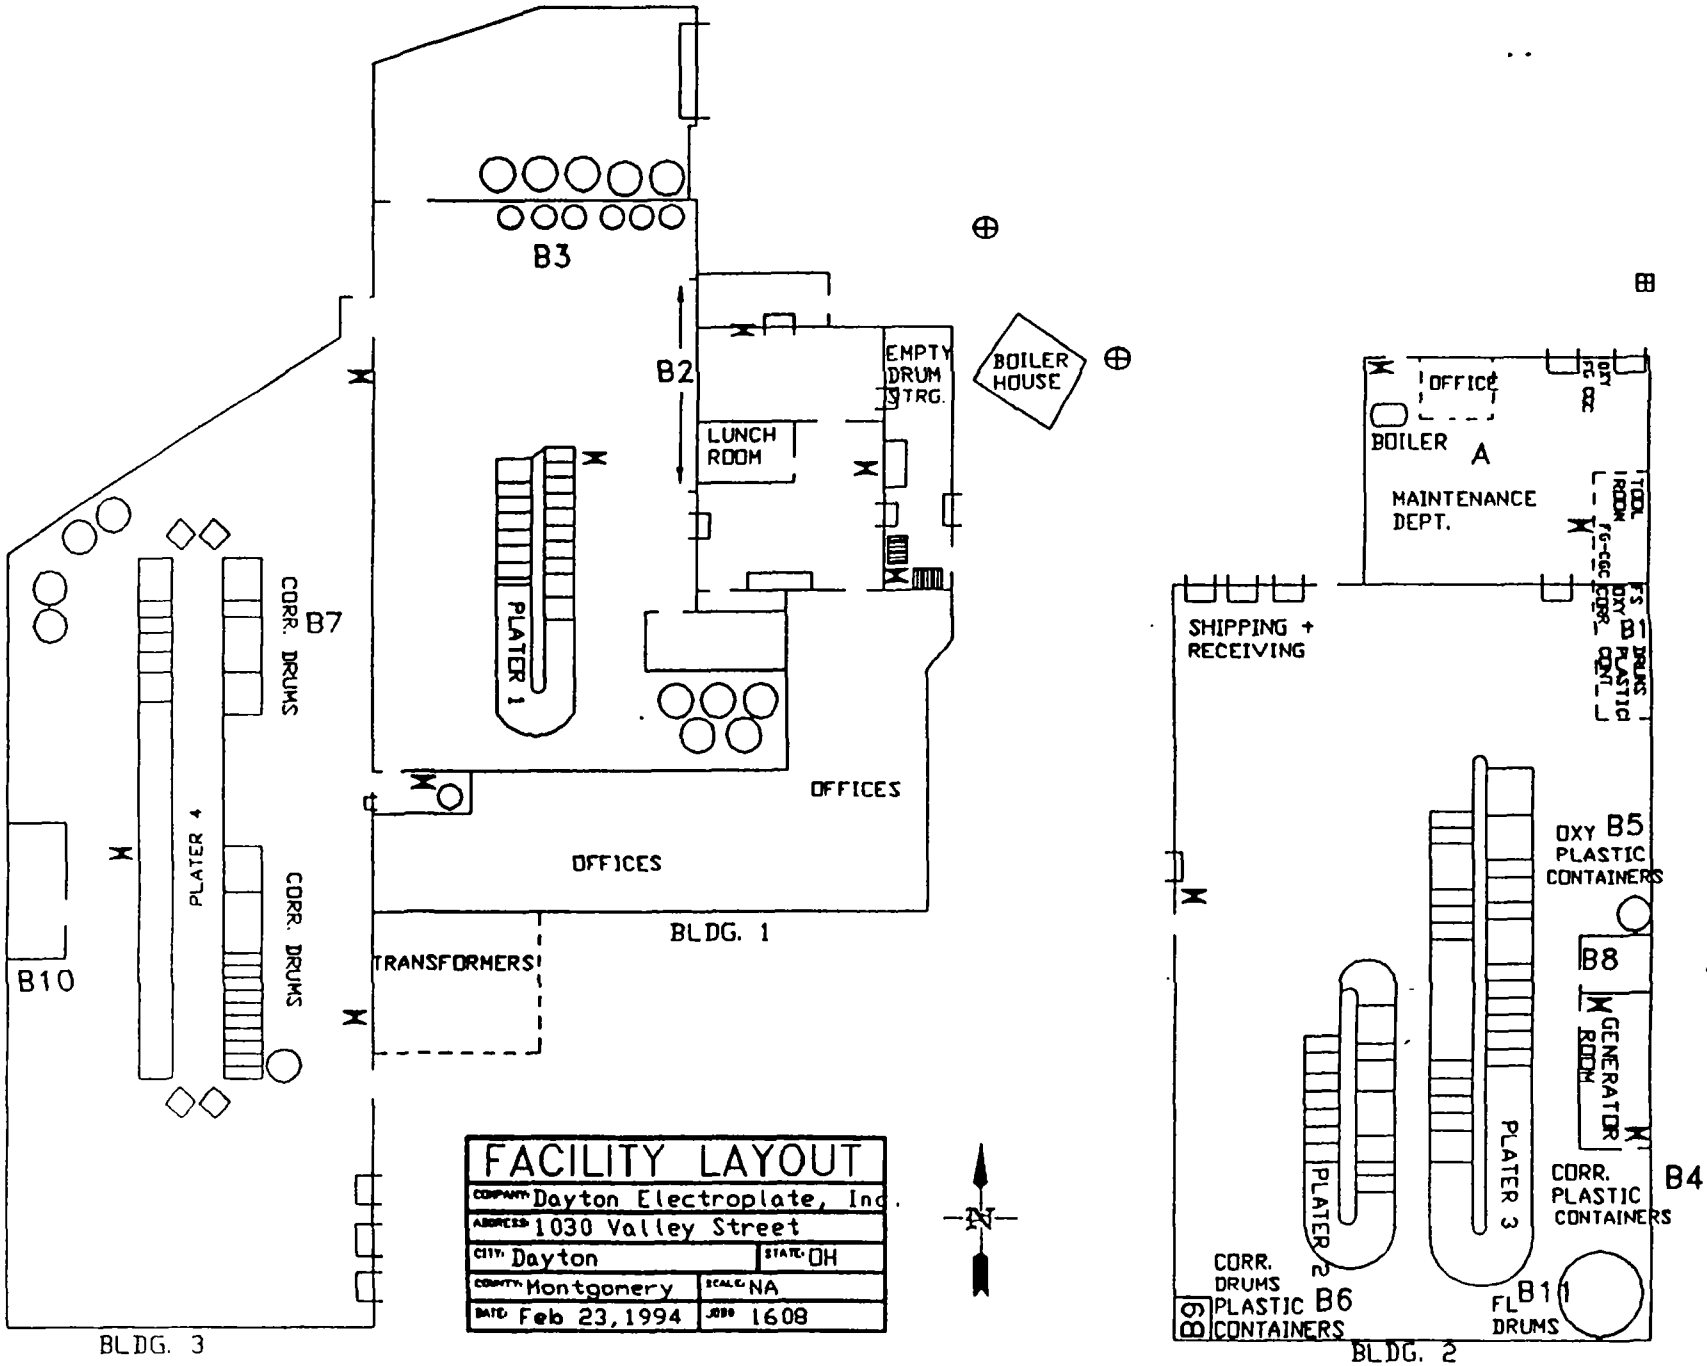
B3
B2
EMPTY DRUM STRG.
BOILER HOUSE
LUNCH ROOM
PLATER 1
OFFICES
OFFICES
BLDG. 1
TRANSFORMERS
CORR. DRUMS
B7
PLATER 4
CORR. DRUMS
B10
BLDG. 3
FACILITY LAYOUT
COMPANY Dayton Electroplate, Inc
ADDRESS 1030 Valley Street
CITY Dayton
STATE OH
COUNTY Montgomery
SCALE NA
DATE Feb 23, 1994
JOB 1608
N
OFFICE
BOILER
A
MAINTENANCE DEPT.
SHIPPING + RECEIVING
B1
OXY B5 PLASTIC CONTAINERS
B8
GENERATOR ROOM
PLATER 3
PLATER 2
CORR. PLASTIC CONTAINERS
B4
CORR. DRUMS PLASTIC CONTAINERS
B6
FL DRUMS
B11
BLDG. 2