DRAWING (see page 4)

US EPA RECORDS CENTER REGION 5
484309

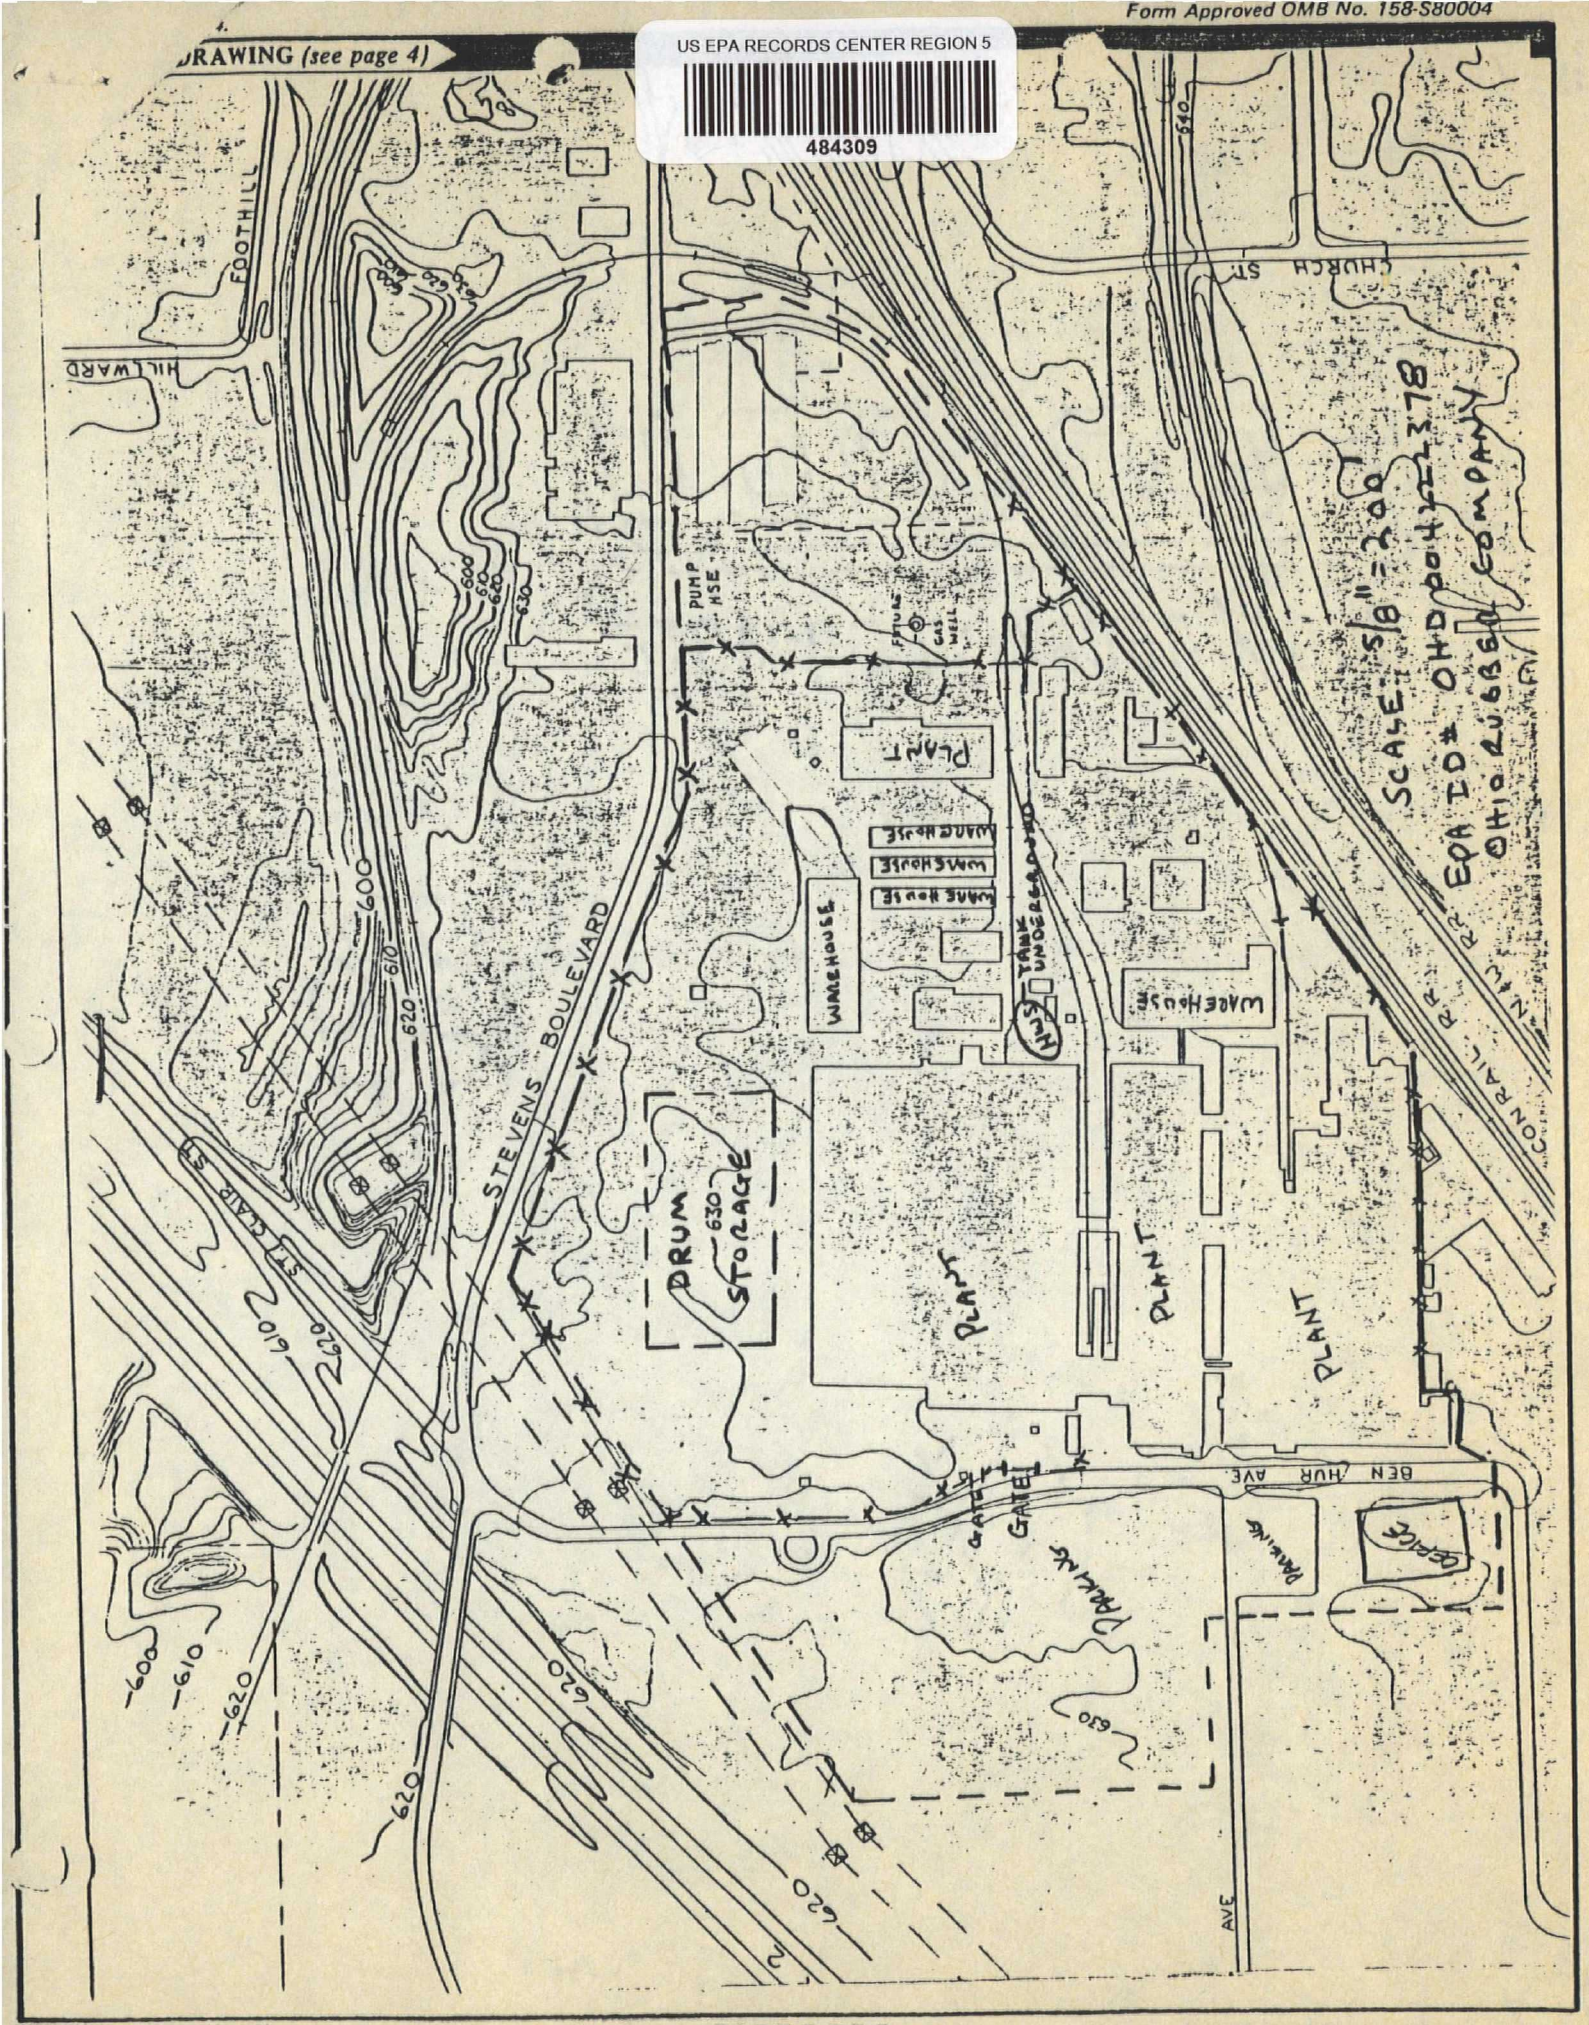

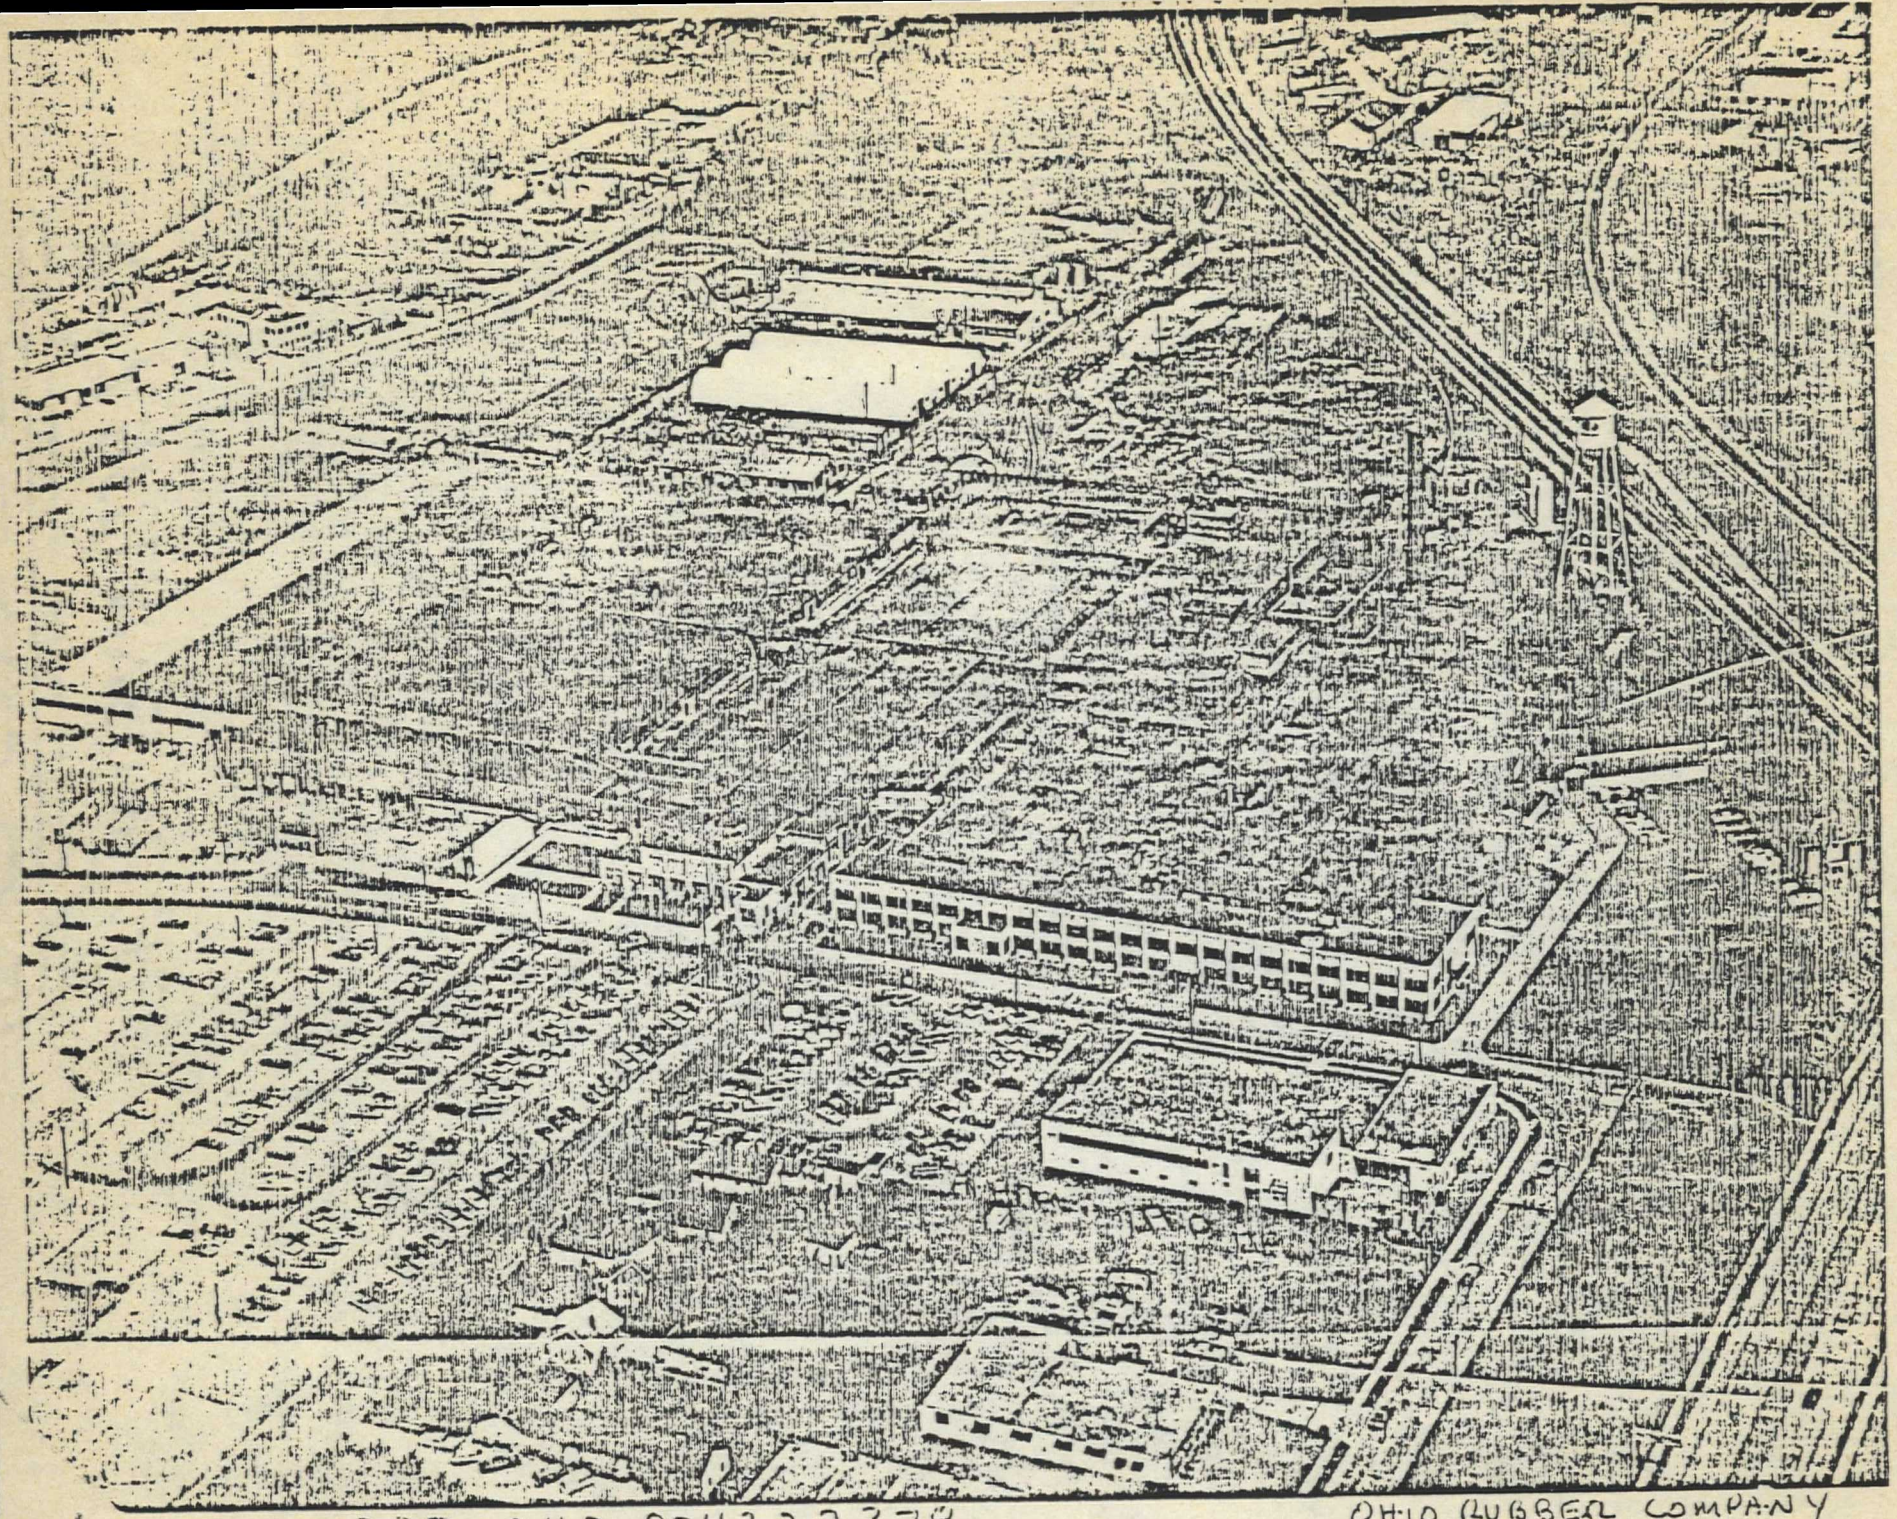

ID# OHD 004222378

OHIO RUBBER COMPANY

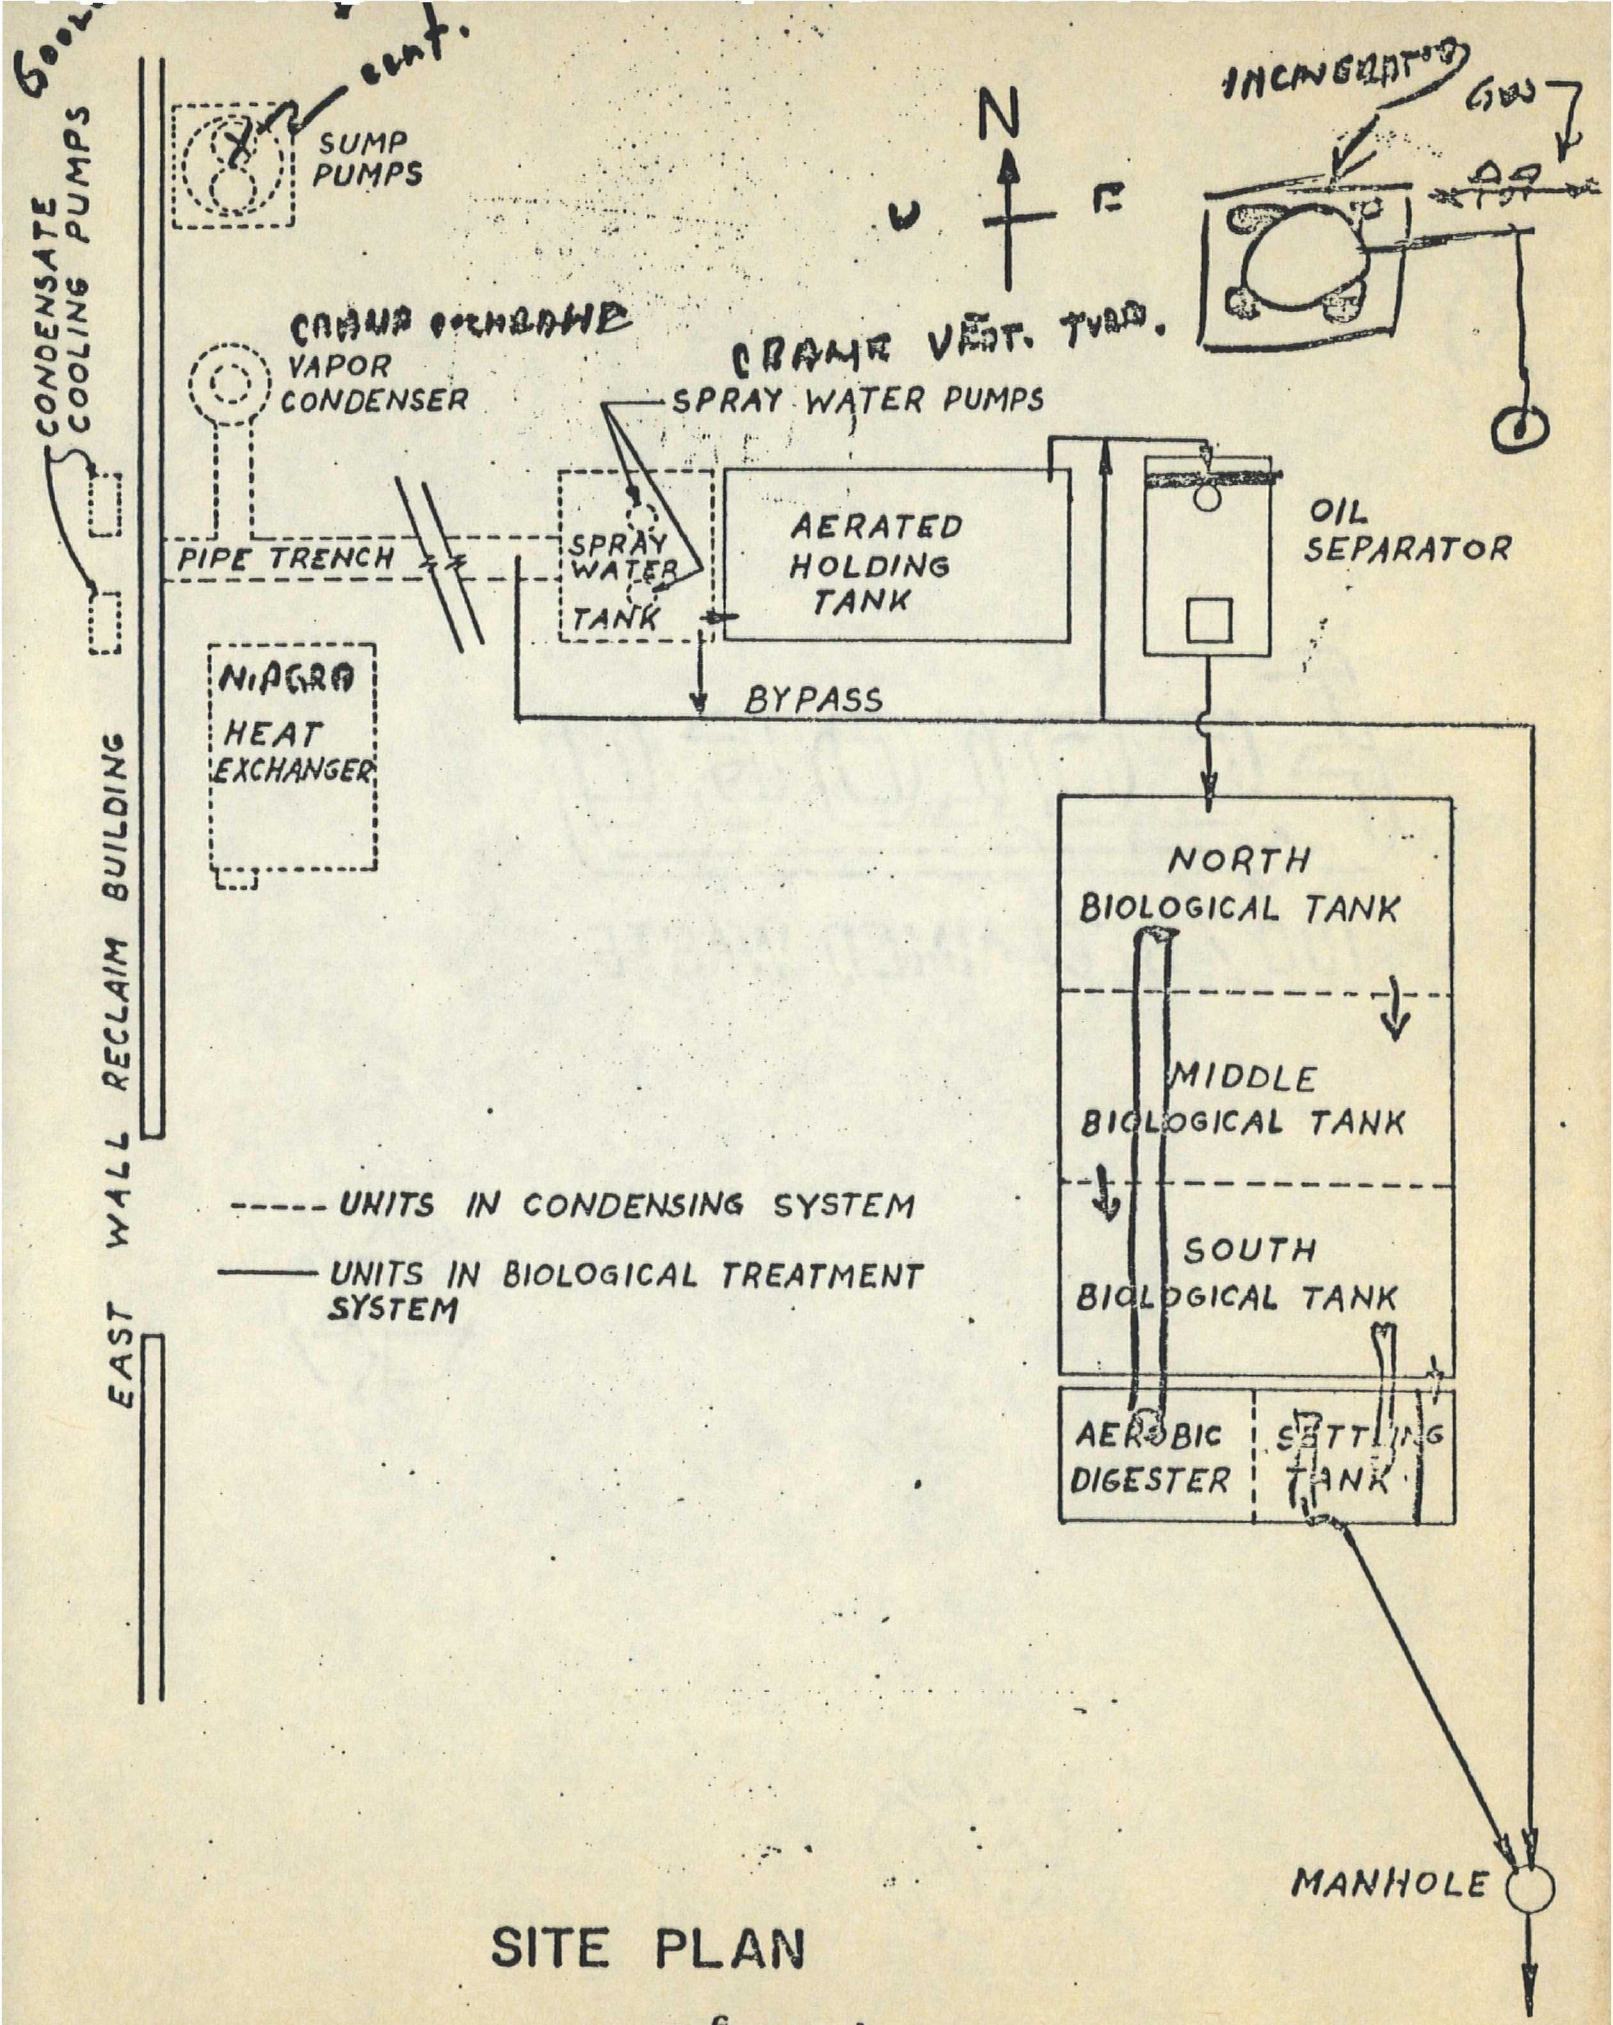
SUMP PUMPS
CONDENSATE COOLING PUMPS
VAPOR CONDENSER
SPRAY WATER PUMPS
PIPE TRENCH
SPRAY WATER TANK
AERATED HOLDING TANK
OIL SEPARATOR
BYPASS
NIAGRA HEAT EXCHANGER
NORTH BIOLOGICAL TANK
MIDDLE BIOLOGICAL TANK
SOUTH BIOLOGICAL TANK
AEROBIC DIGESTER
SETTLING TANK
MANHOLE
EAST WALL RECLAIM BUILDING
----- UNITS IN CONDENSING SYSTEM
—— UNITS IN BIOLOGICAL TREATMENT SYSTEM
N
W
E
INCINERATOR
GW

SITE PLAN