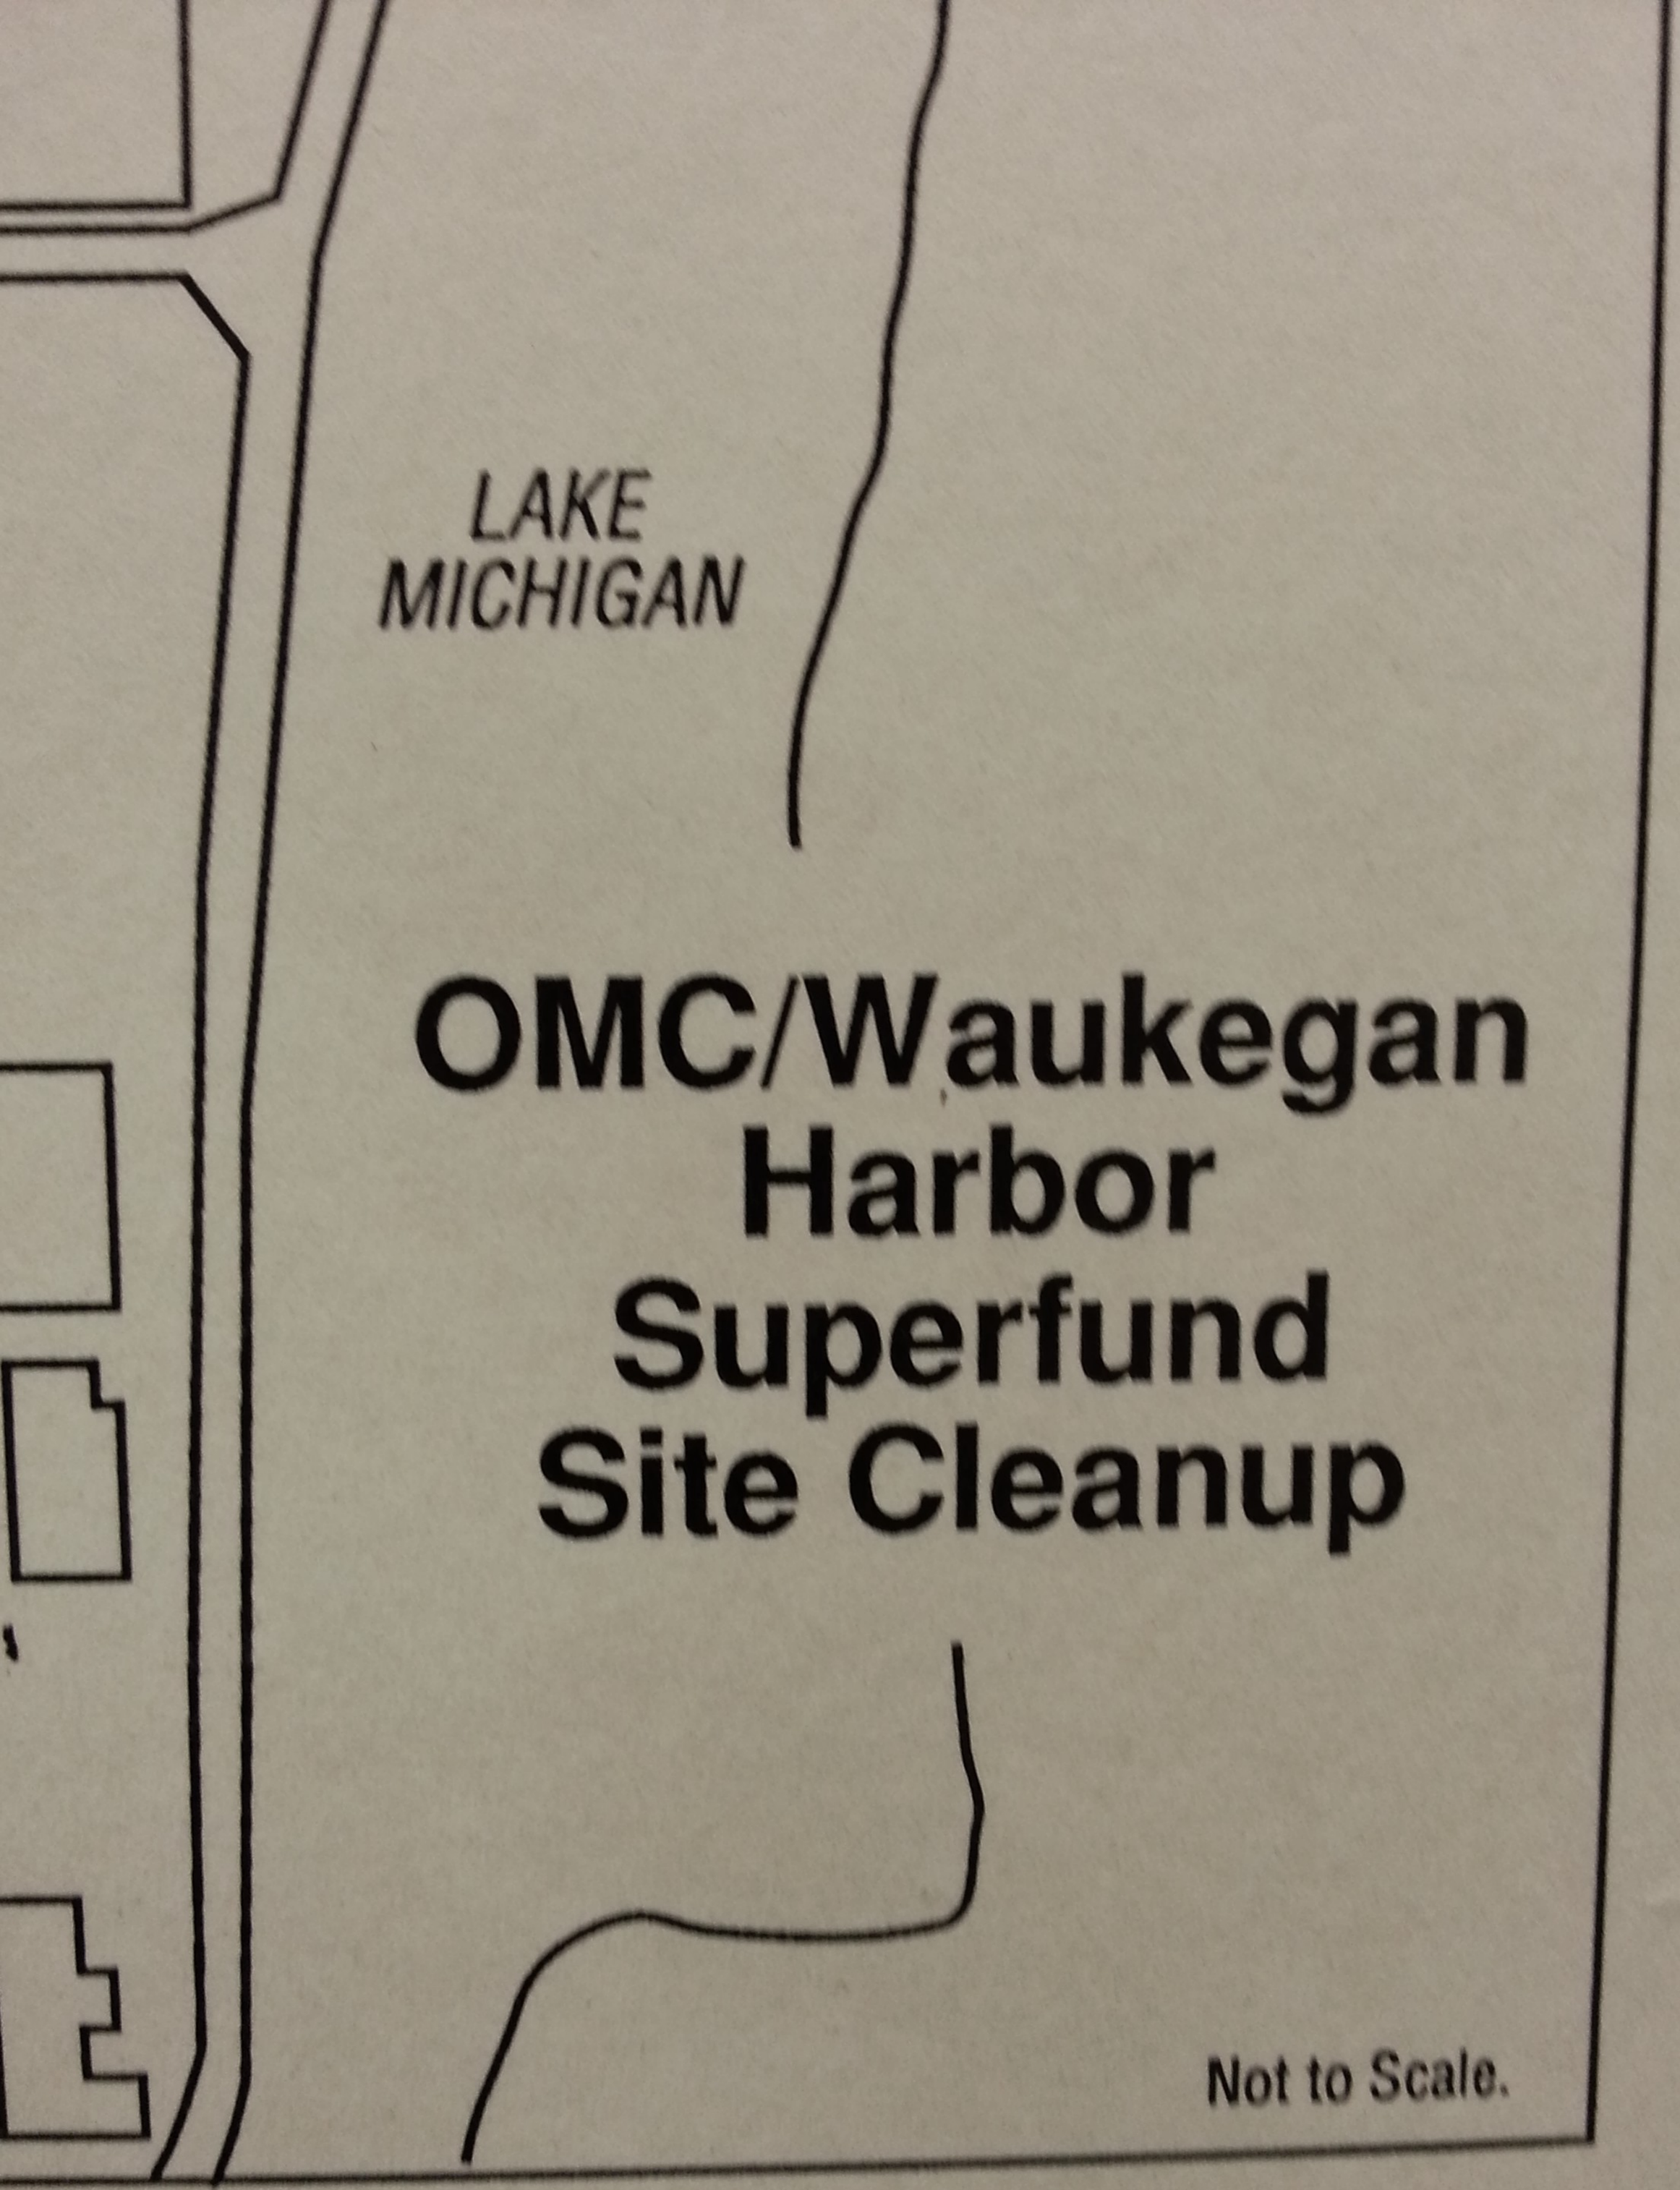
LAKE
MICHIGAN
OMC/Waukegan
Harbor
Superfund
Site Cleanup
Not to Scale.

NEWLY CONSTRUCTED SLIP 4

CONTAMINATED SOIL PILE

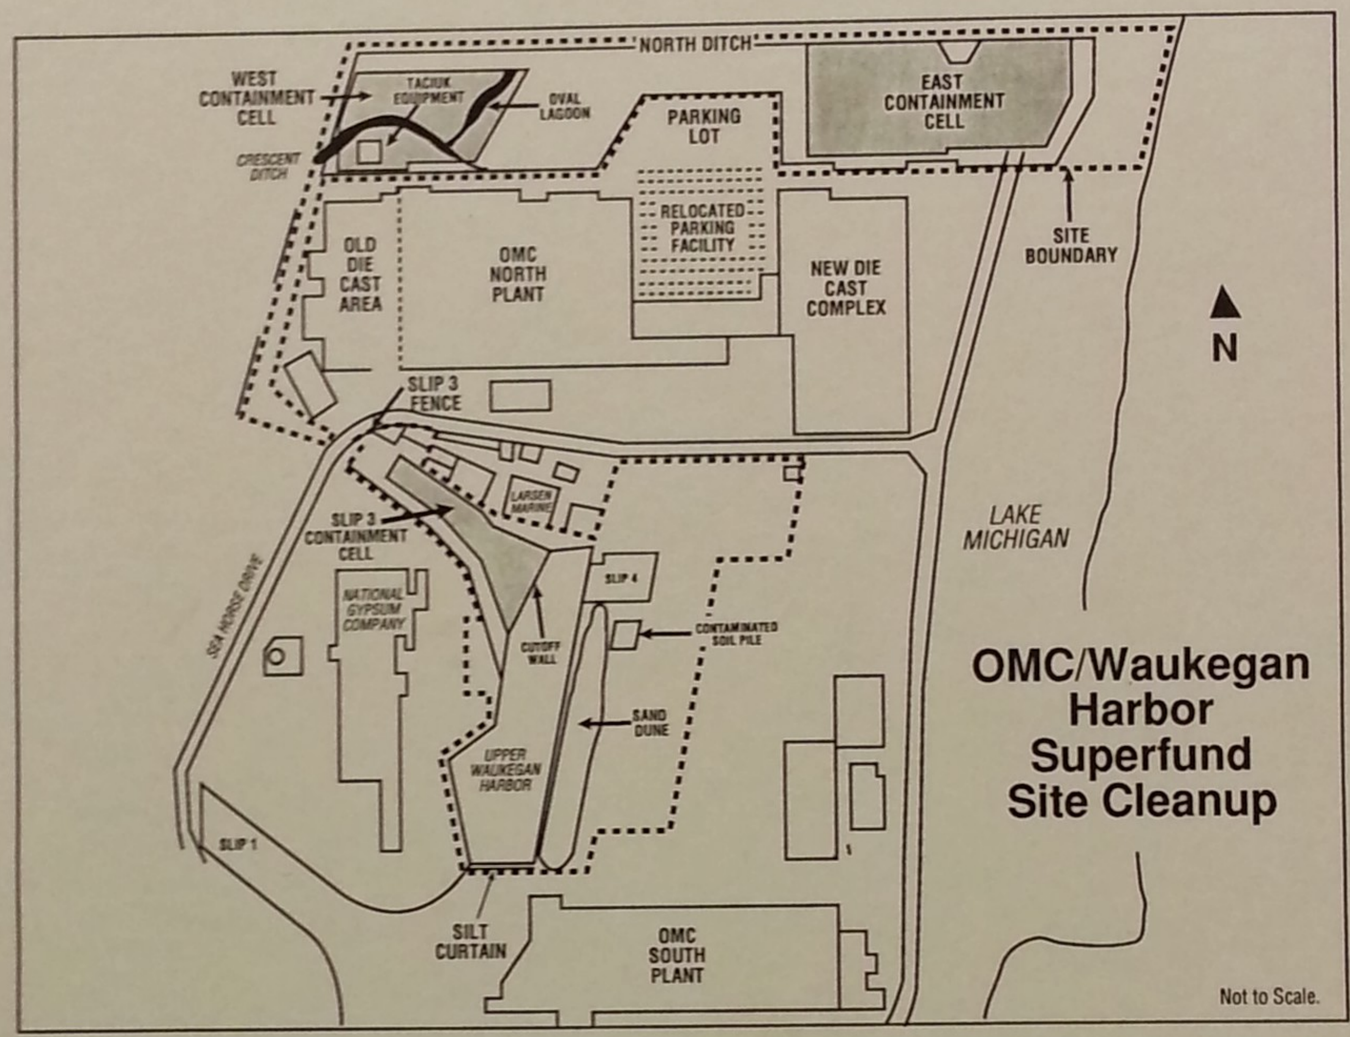

OMC/Waukegan Harbor Superfund Site Cleanup

SLIP 3 CUTOFF WALL

(PHOTO TAKEN FACING WAUKEGAN HARBOR)

PREPARED BY U.S. EPA

SEPTEMBER 1991

SLURRY WALL CONSTRUCTION
WEST CONTAINMENT CELL

(TO THE FOREGROUND: AREA REMAINING TO BE ENCLOSED TO FORM WEST CONTAINMENT CELL;

TO THE BACKGROUND: SLURRY WALL CONSTRUCTION ON SOUTH END OF WEST CONTAINMENT CELL)

SHEET PILING AROUND OVAL LAGOON

(PROVIDES SUPPORT FOR EXCAVATION)

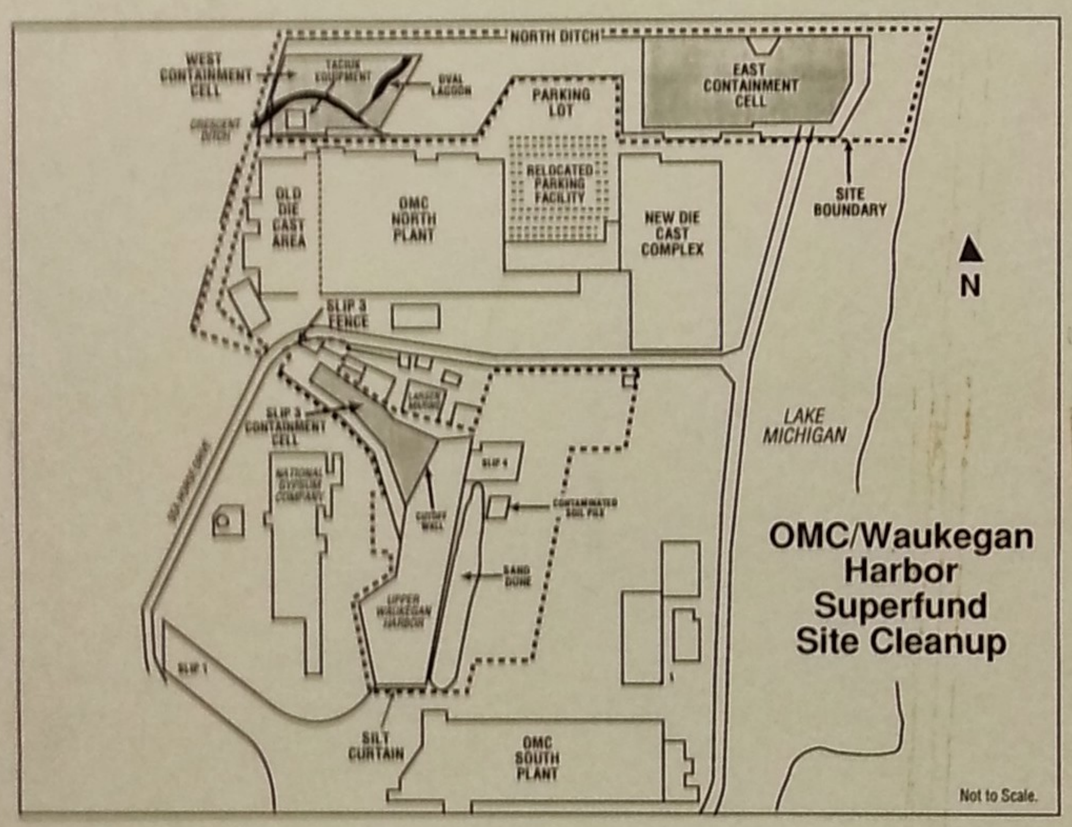

OMC/Waukegan Harbor Superfund Site Cleanup

SLURRY PRODUCTION

BAGS OF BENTONITE

MIXING BENTONITE AND SOIL TO PRODUCE SLURRY

INSTALLATION OF DEWATERING PUMP

(FOR USE DURING EXCAVATION AT WEST CONTAINMENT CELL)

PREPARED BY U.S. EPA

SEPTEMBER 1991

OMC SITE — REMEDIAL ACTION COMPLETED

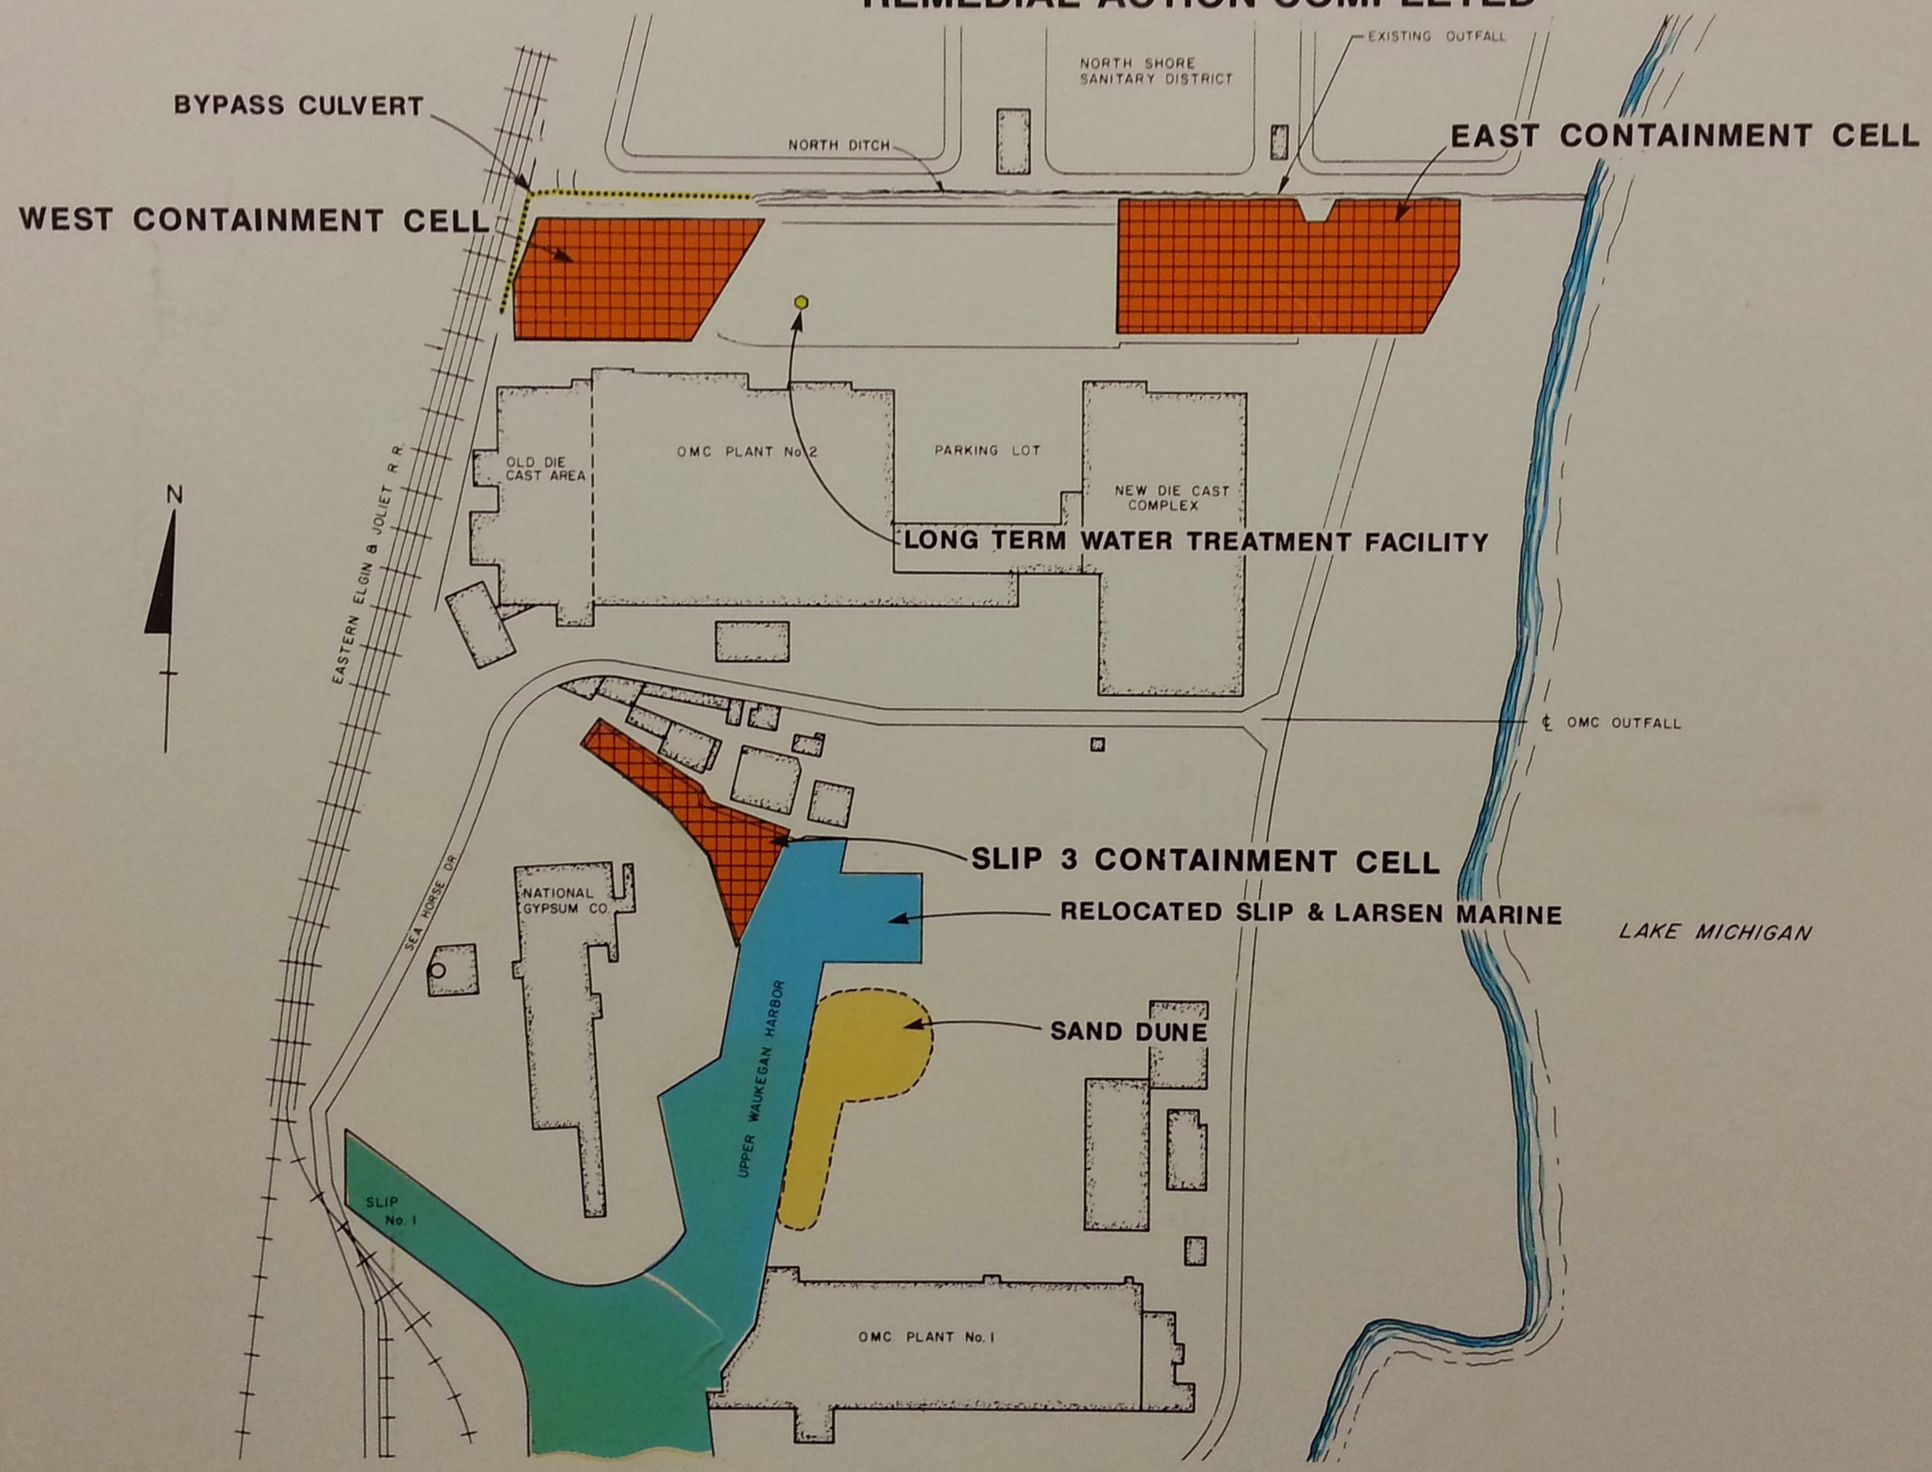

OMC SITE — BEFORE REMEDIAL ACTION

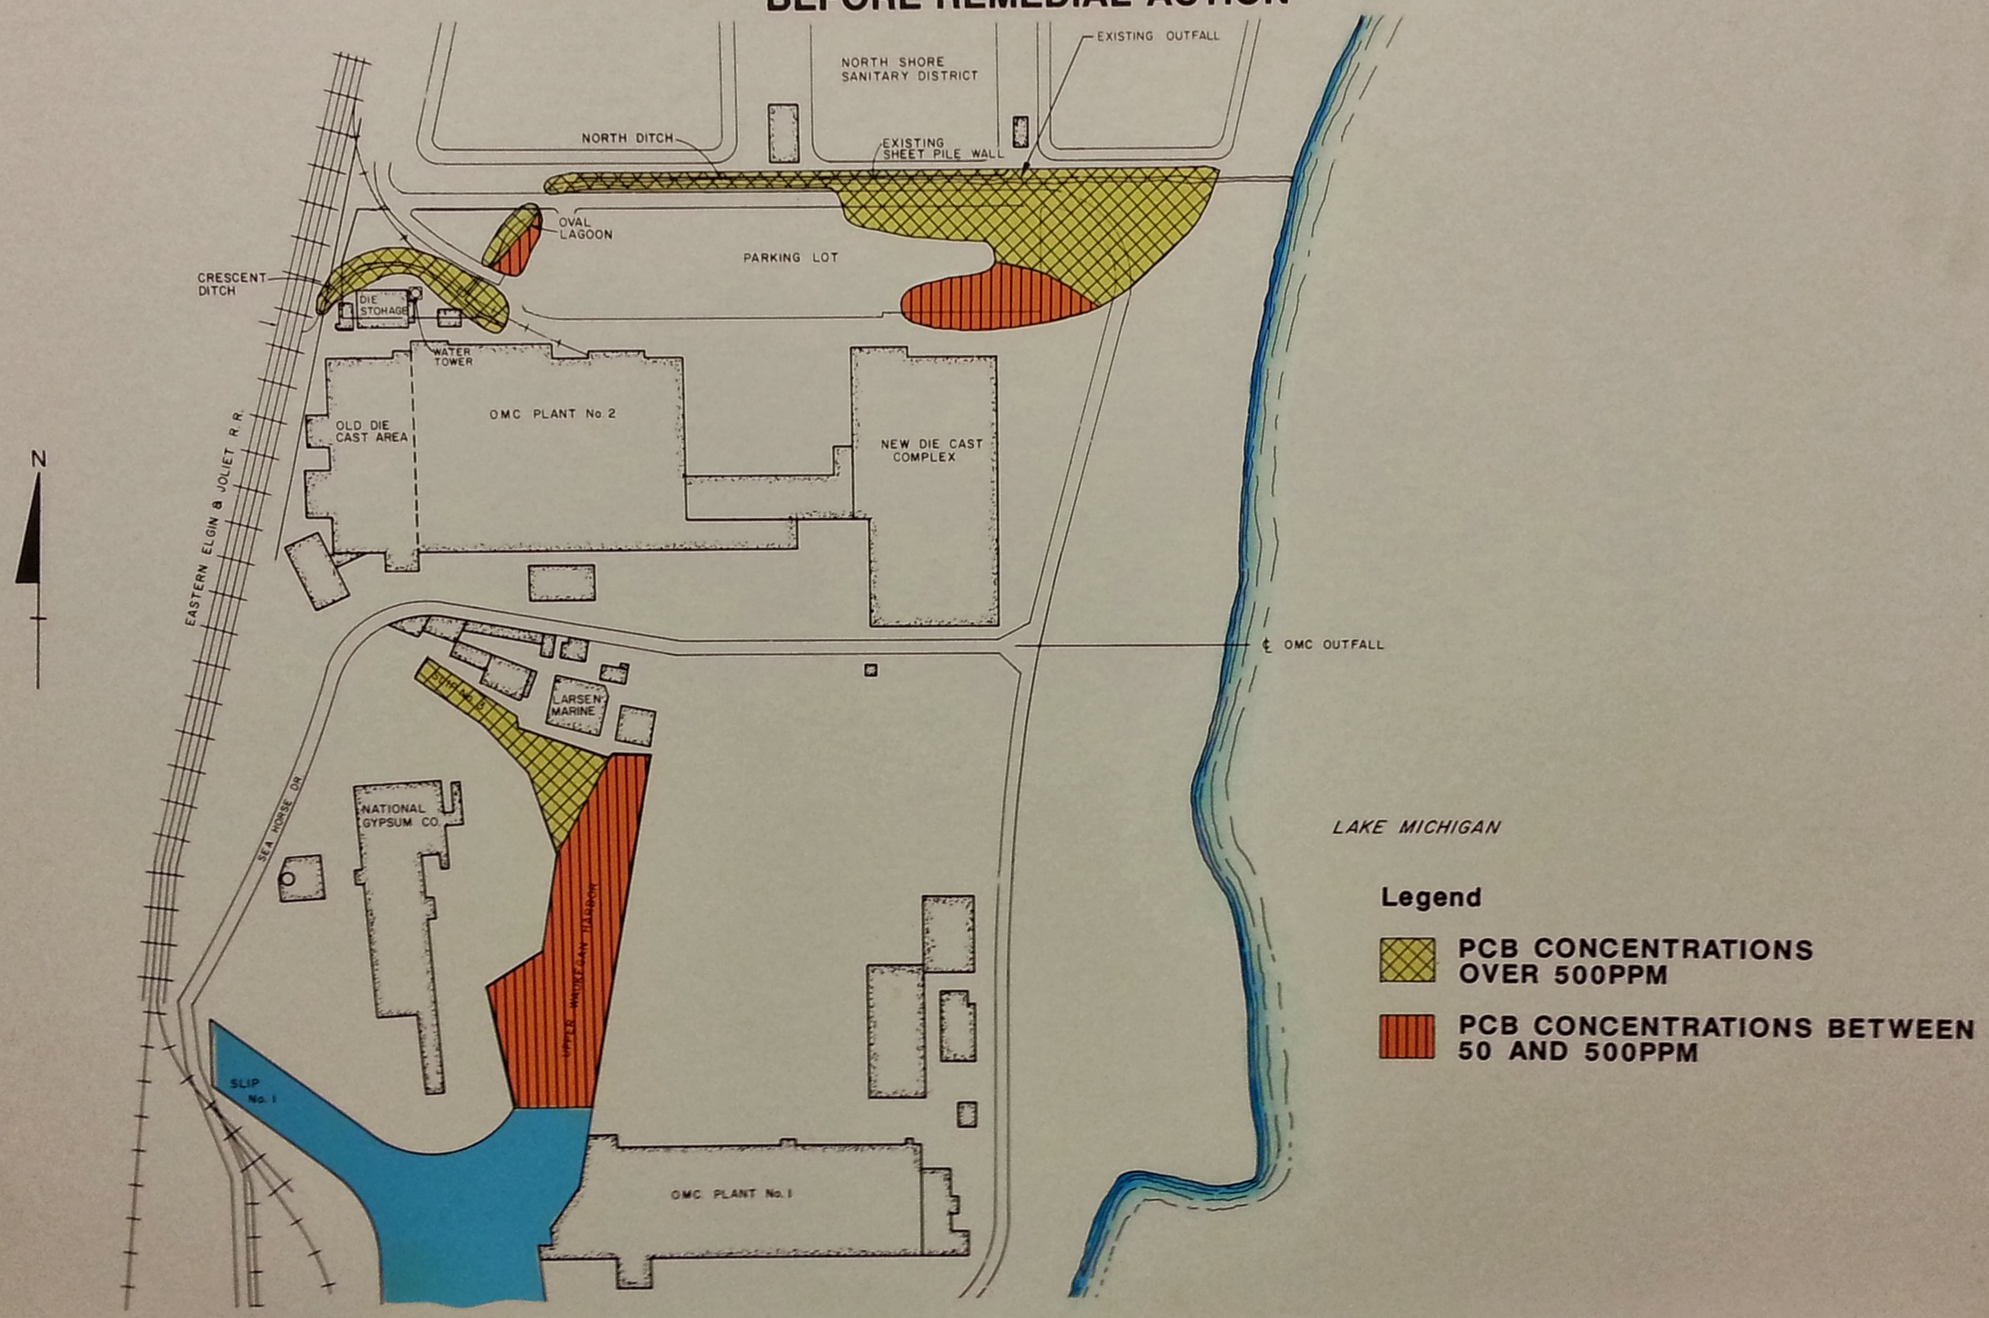

CONTAINMENT CELL CROSS SECTION

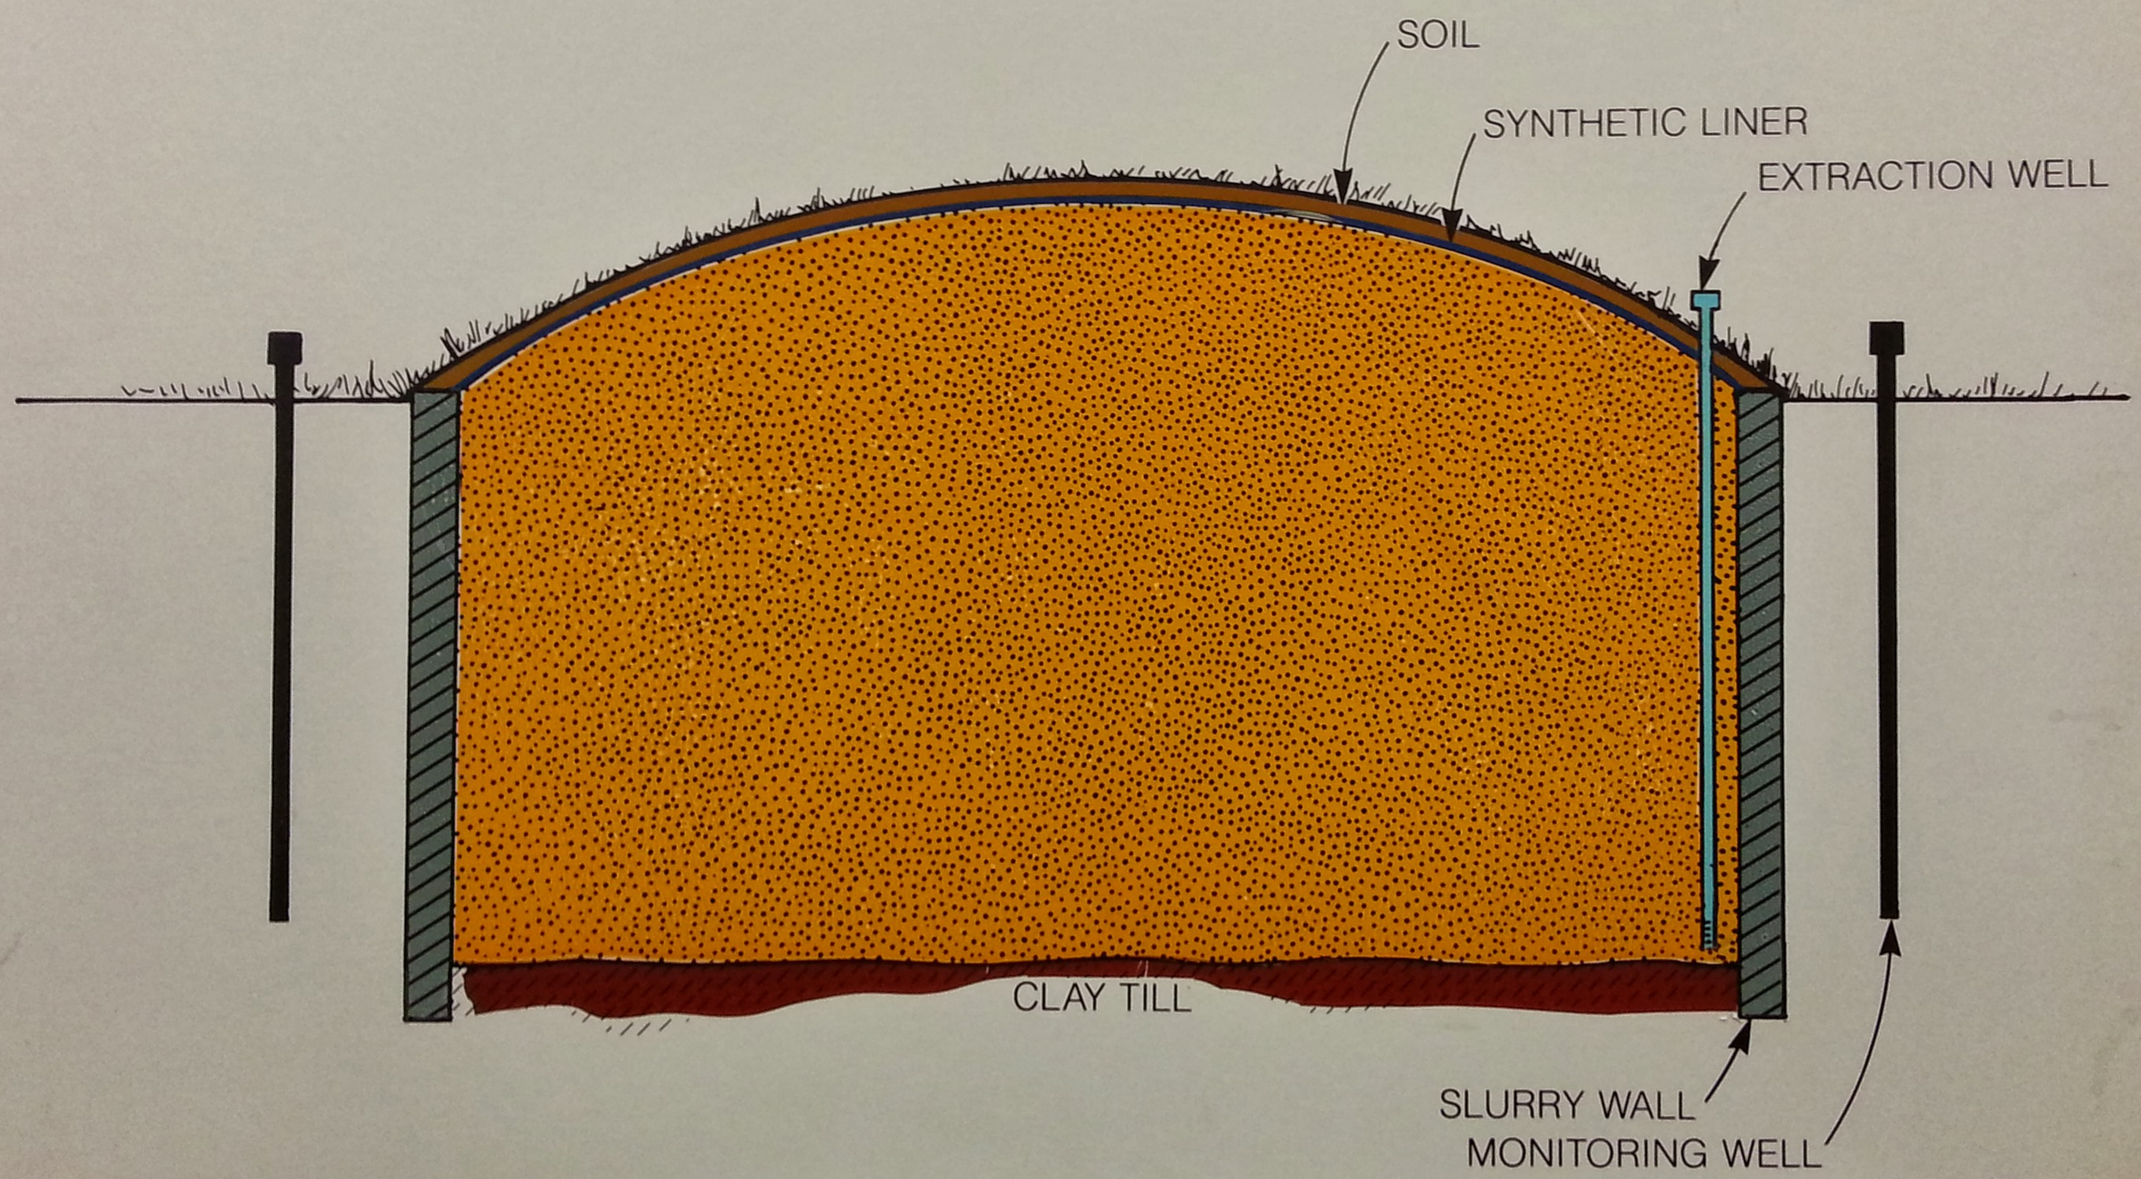

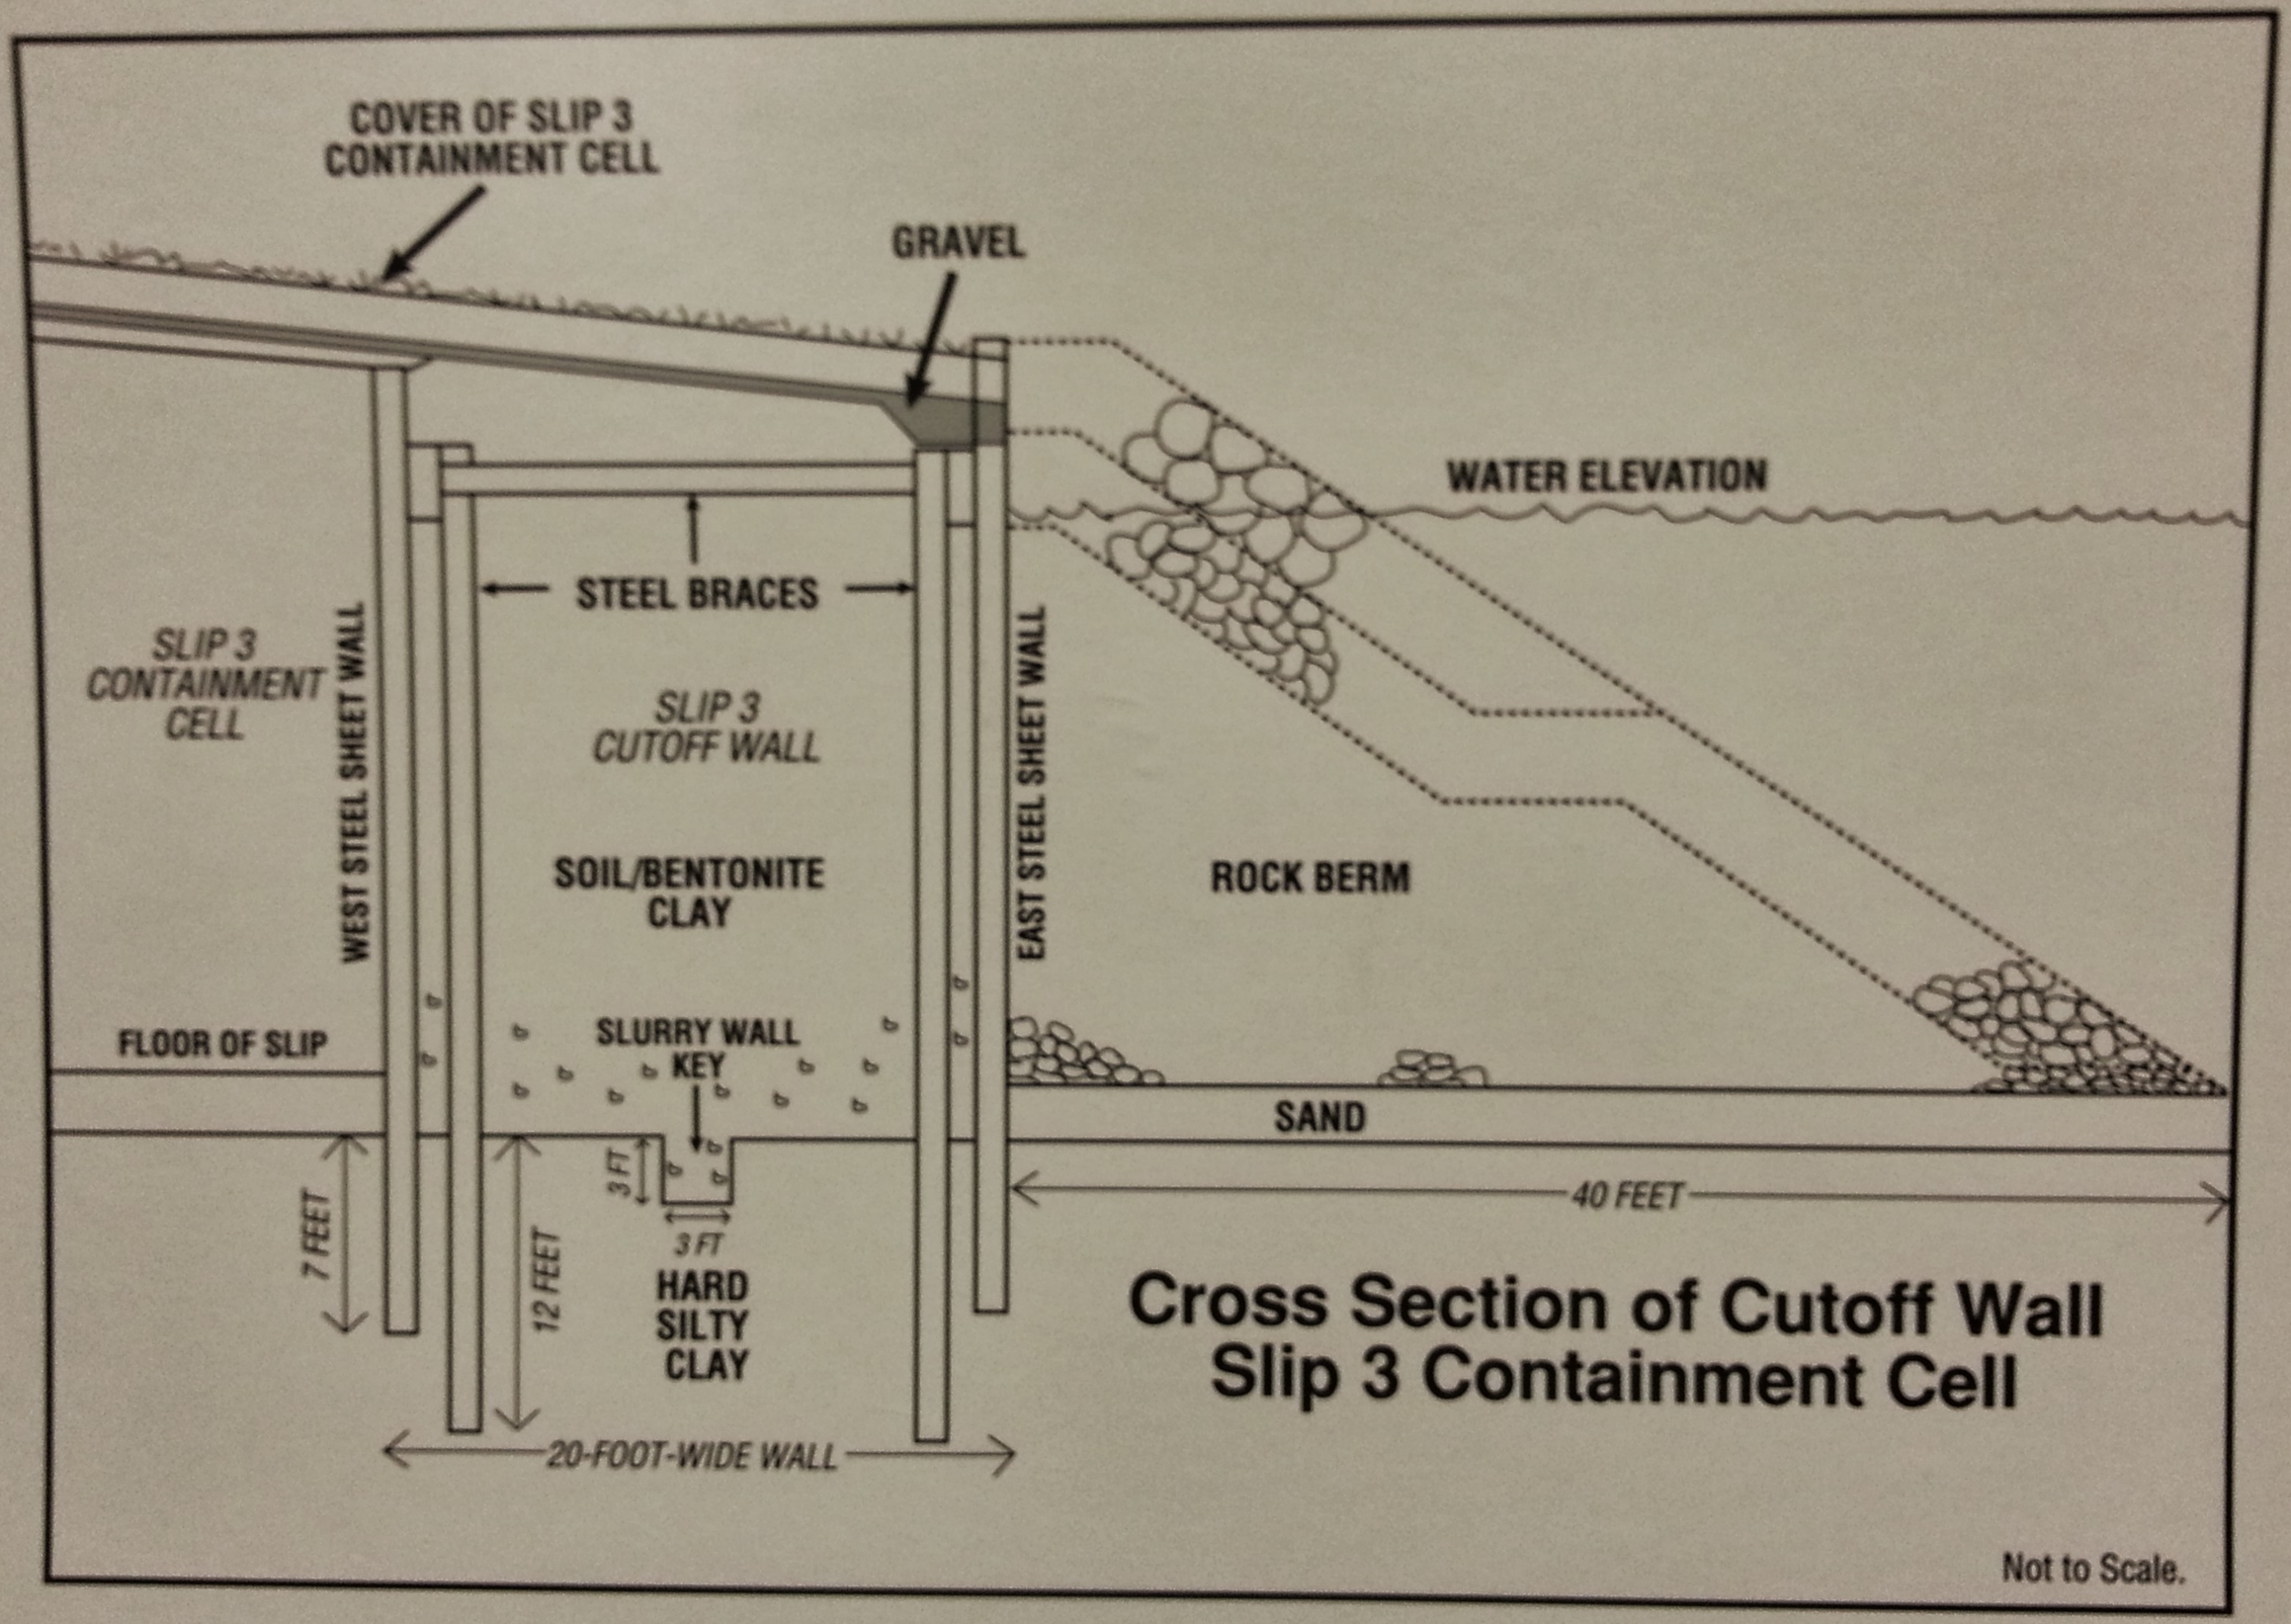

Cross Section of Cutoff Wall
Slip 3 Containment Cell