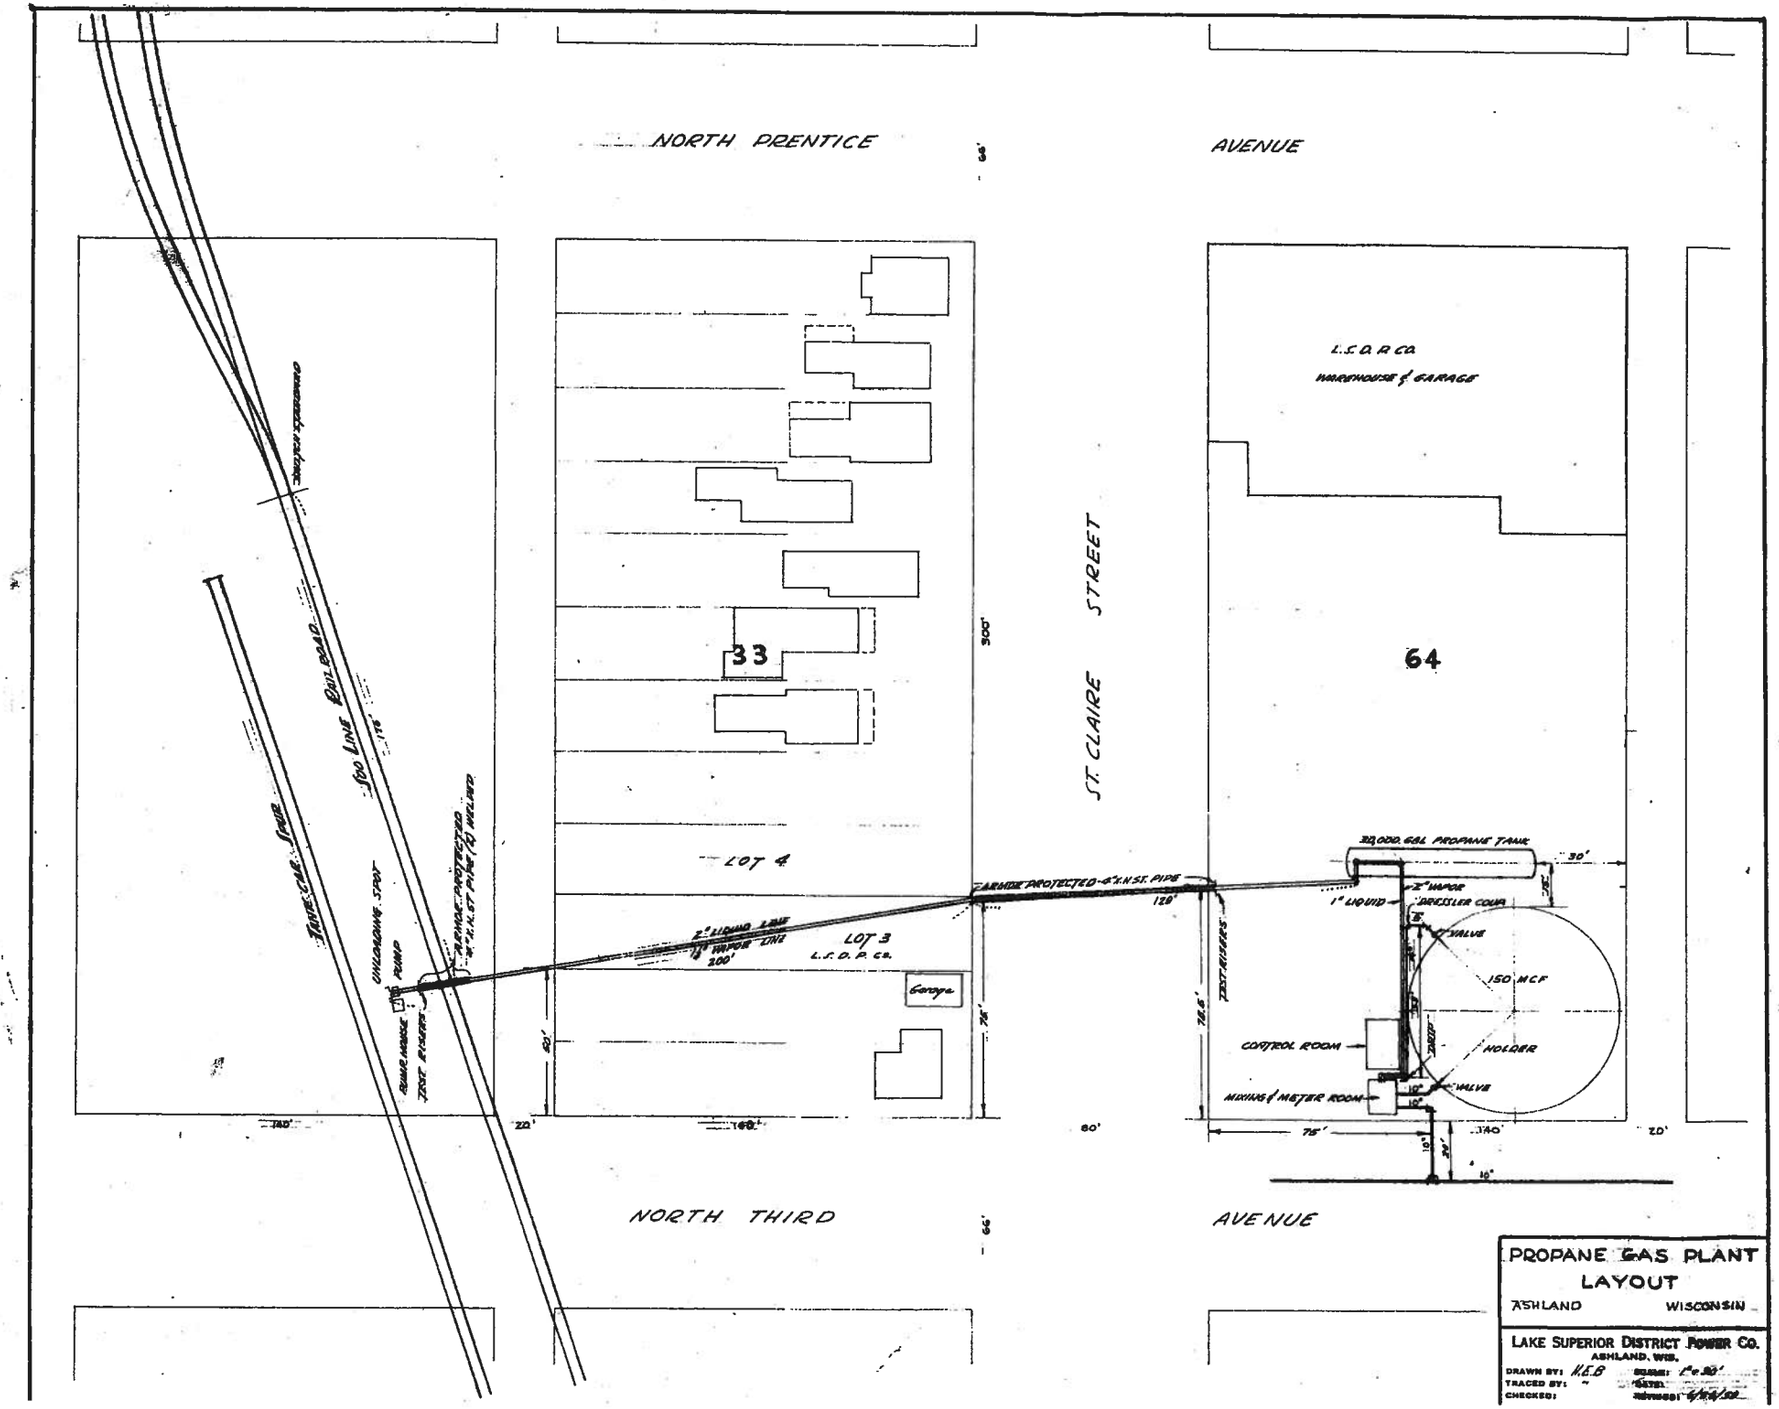
NORTH PRENTICE AVENUE
NORTH THIRD AVENUE
ST. CLAIRE STREET
L.S.D.P. CO.
WAREHOUSE & GARAGE
33
64
LOT 4
LOT 3
L.S.D.P. CO.
Garage
ARMOR PROTECTED-4" X.H.ST. PIPE
2" LIQUID LINE
1" VAPOR LINE
200'
120'
300'
50'
75'
78.5'
TEST RISERS
30,000 GAL PROPANE TANK
30'
2" VAPOR
1" LIQUID
DRESSLER COUP.
VALVE
150 MCF
HOLDER
CONTROL ROOM
MIXING & METER ROOM
VALVE
10"
75'
140'
20'
80'
66'
TANK CAR SPUR
SOO LINE RAILROAD
UNLOADING SPOT
PUMP
PUMP HOUSE
TEST RISERS
ARMOR PROTECTED
4" X.H.ST. PIPE (2) WELDED
PROPANE GAS PLANT
LAYOUT
ASHLAND WISCONSIN
LAKE SUPERIOR DISTRICT POWER CO.
ASHLAND, WIS.
DRAWN BY: H.E.B
TRACED BY:
CHECKED:
SCALE: 1" = 30'
DATE:
REVISED: