SDMS DOCID# 1118525

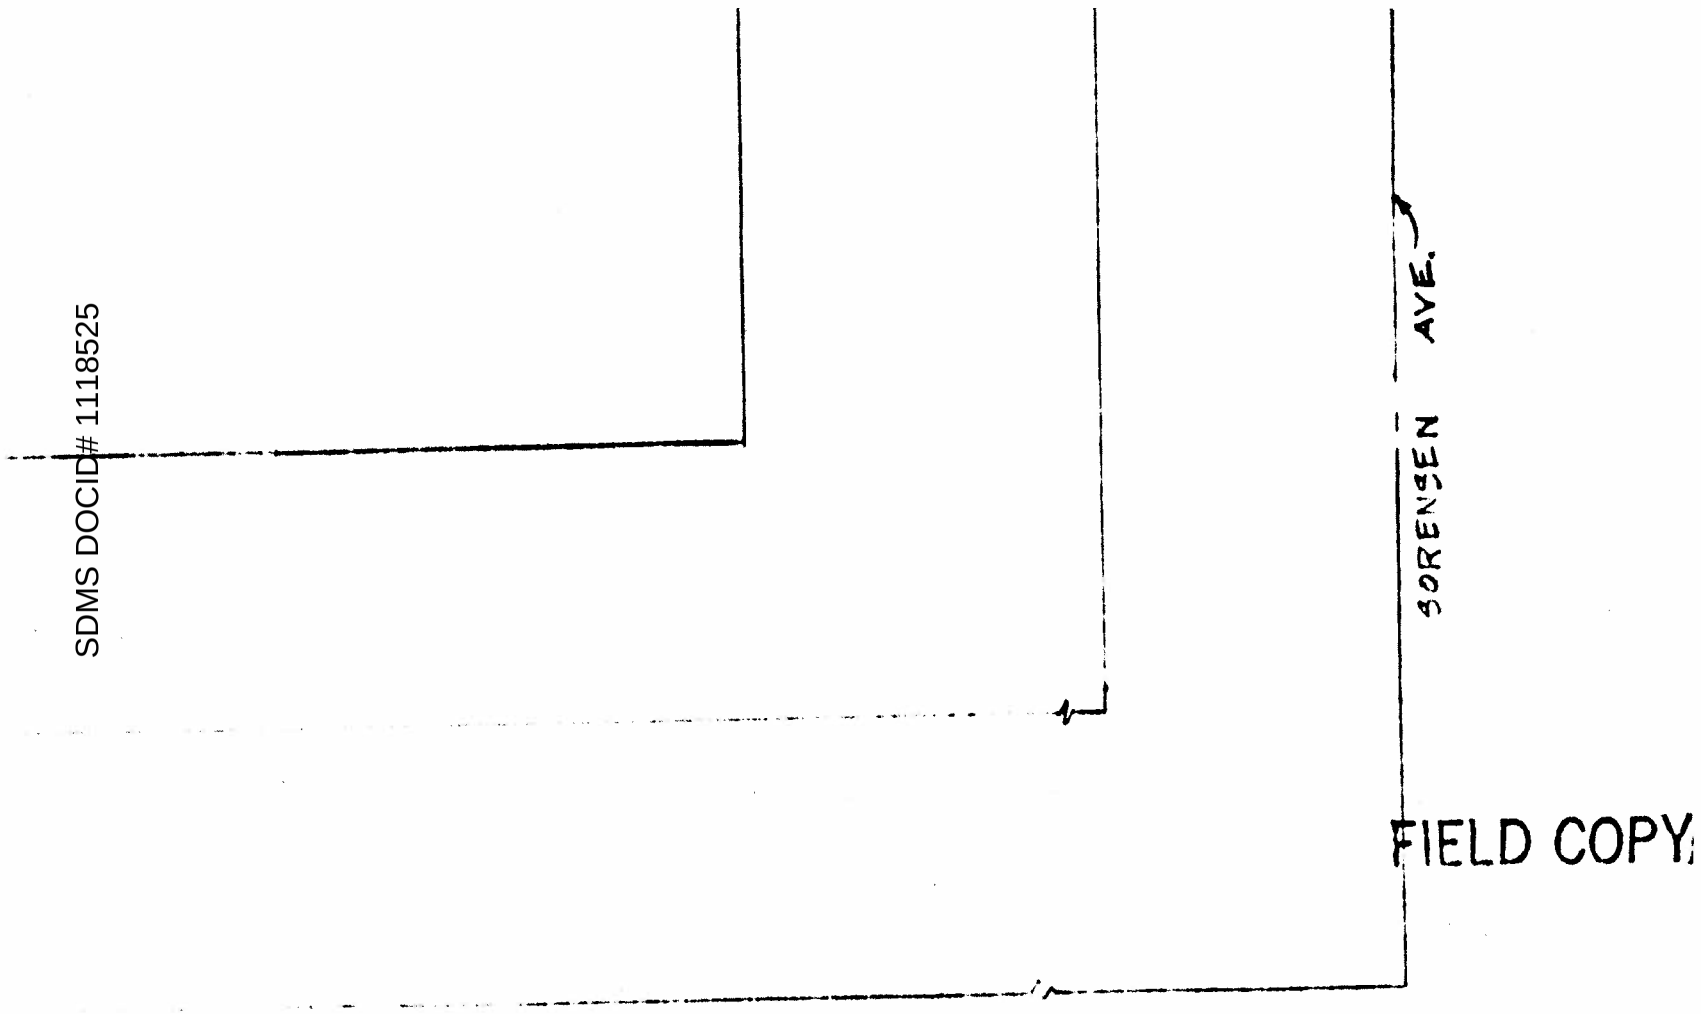

FIELD COPY

TECHNI-BRAZE INCORPORATED	
11845 BURKE ST.; SANTA FE SPRINGS, CA.	
DATE: 8-5-74	SCALE: 1/8" = 1'-0"

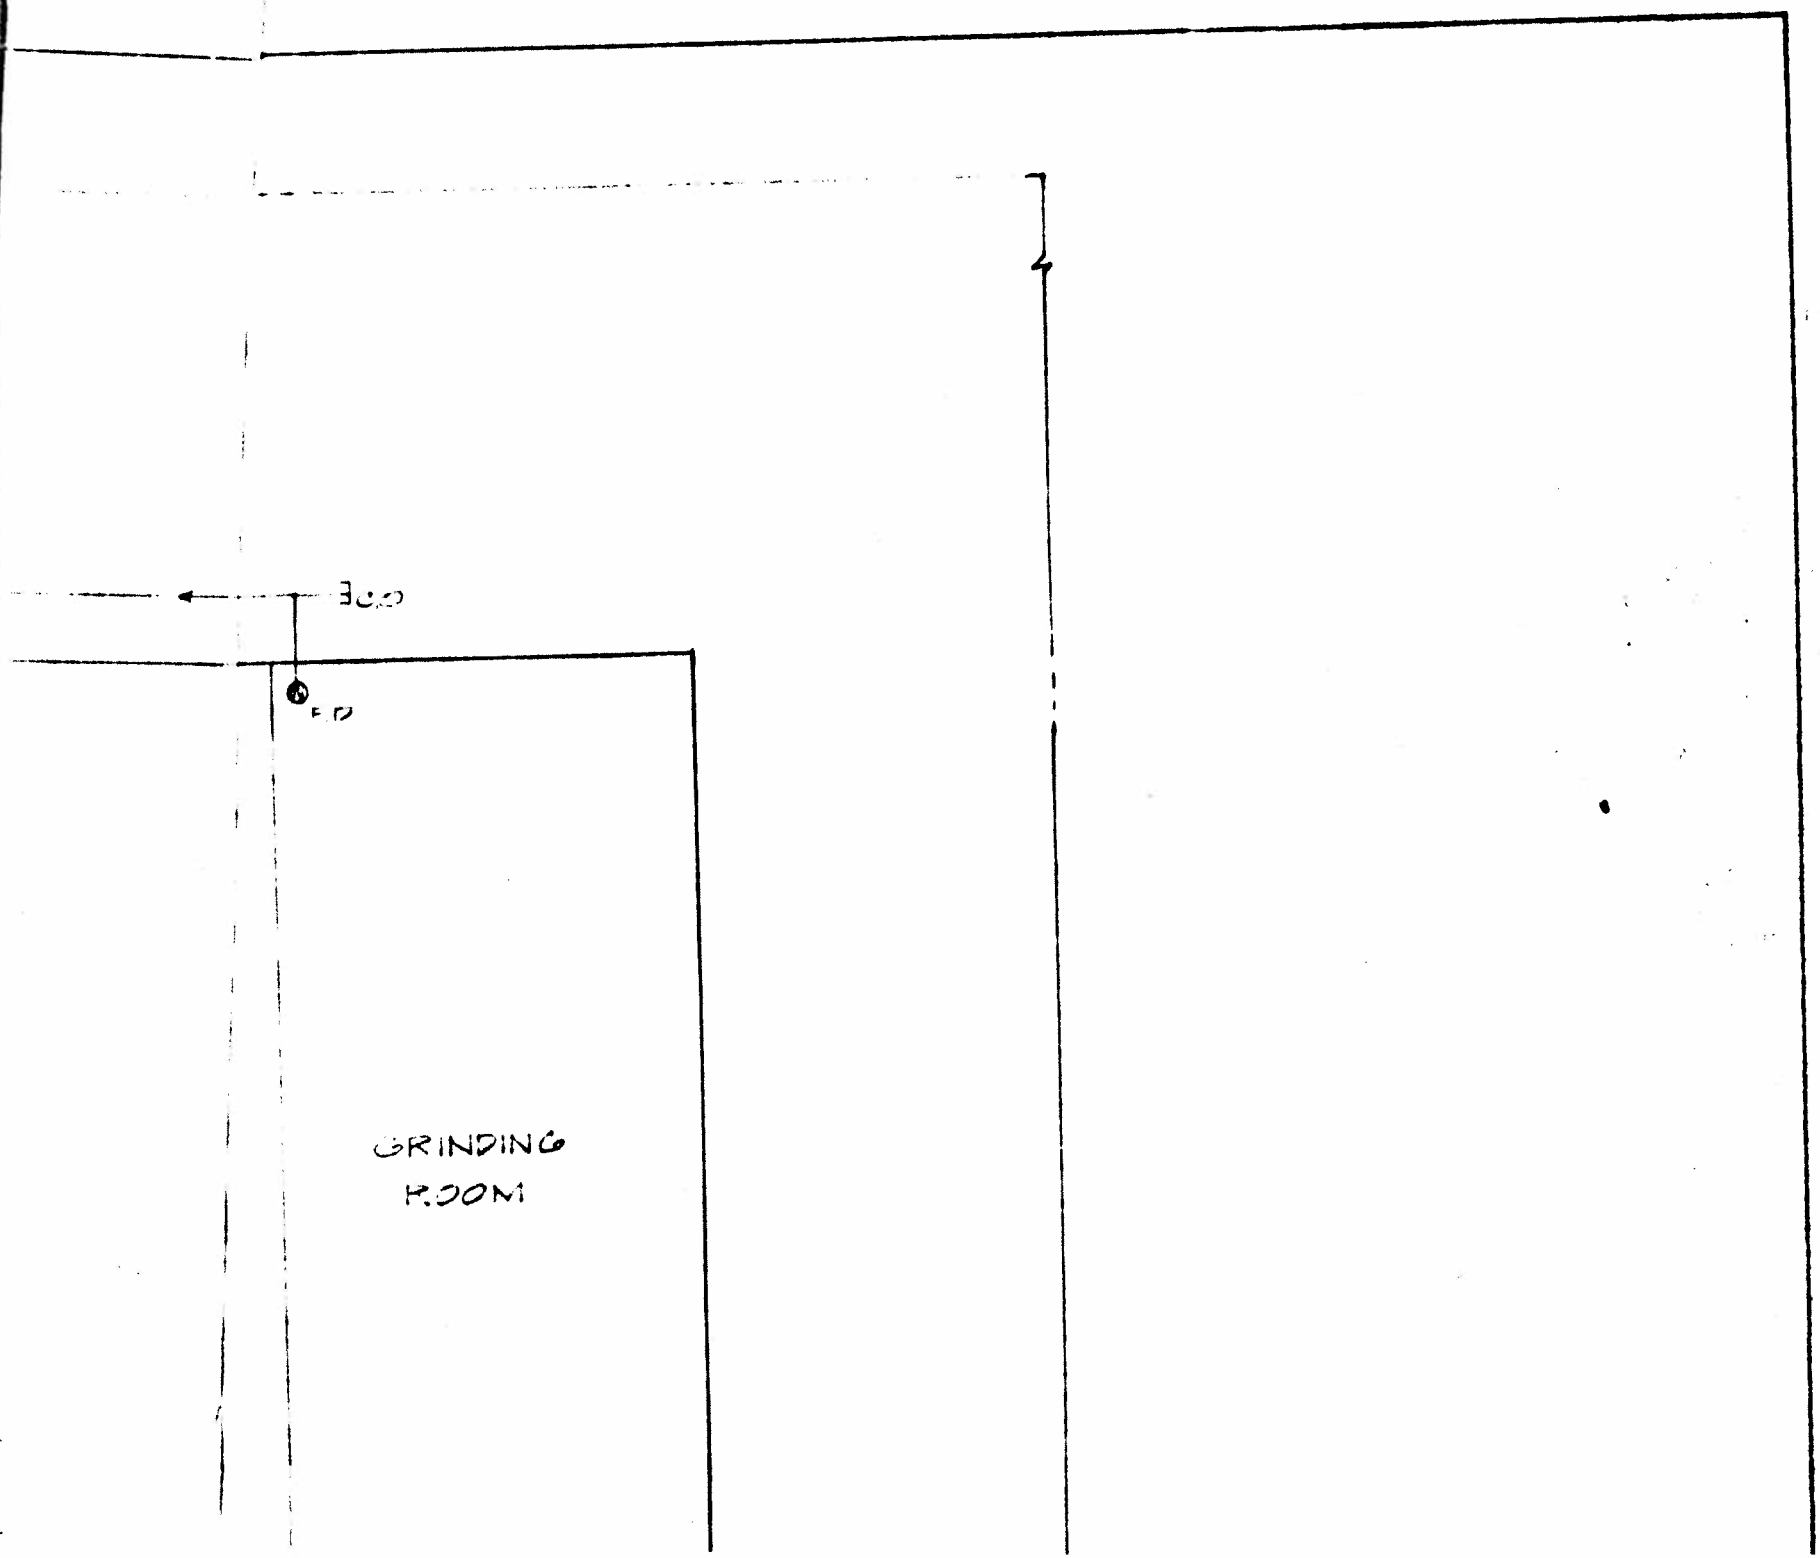
GRINDING
ROOM

TOOL CRIB

INSPECTION
PRODUCTION
CONTROL

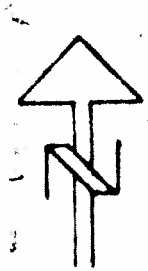

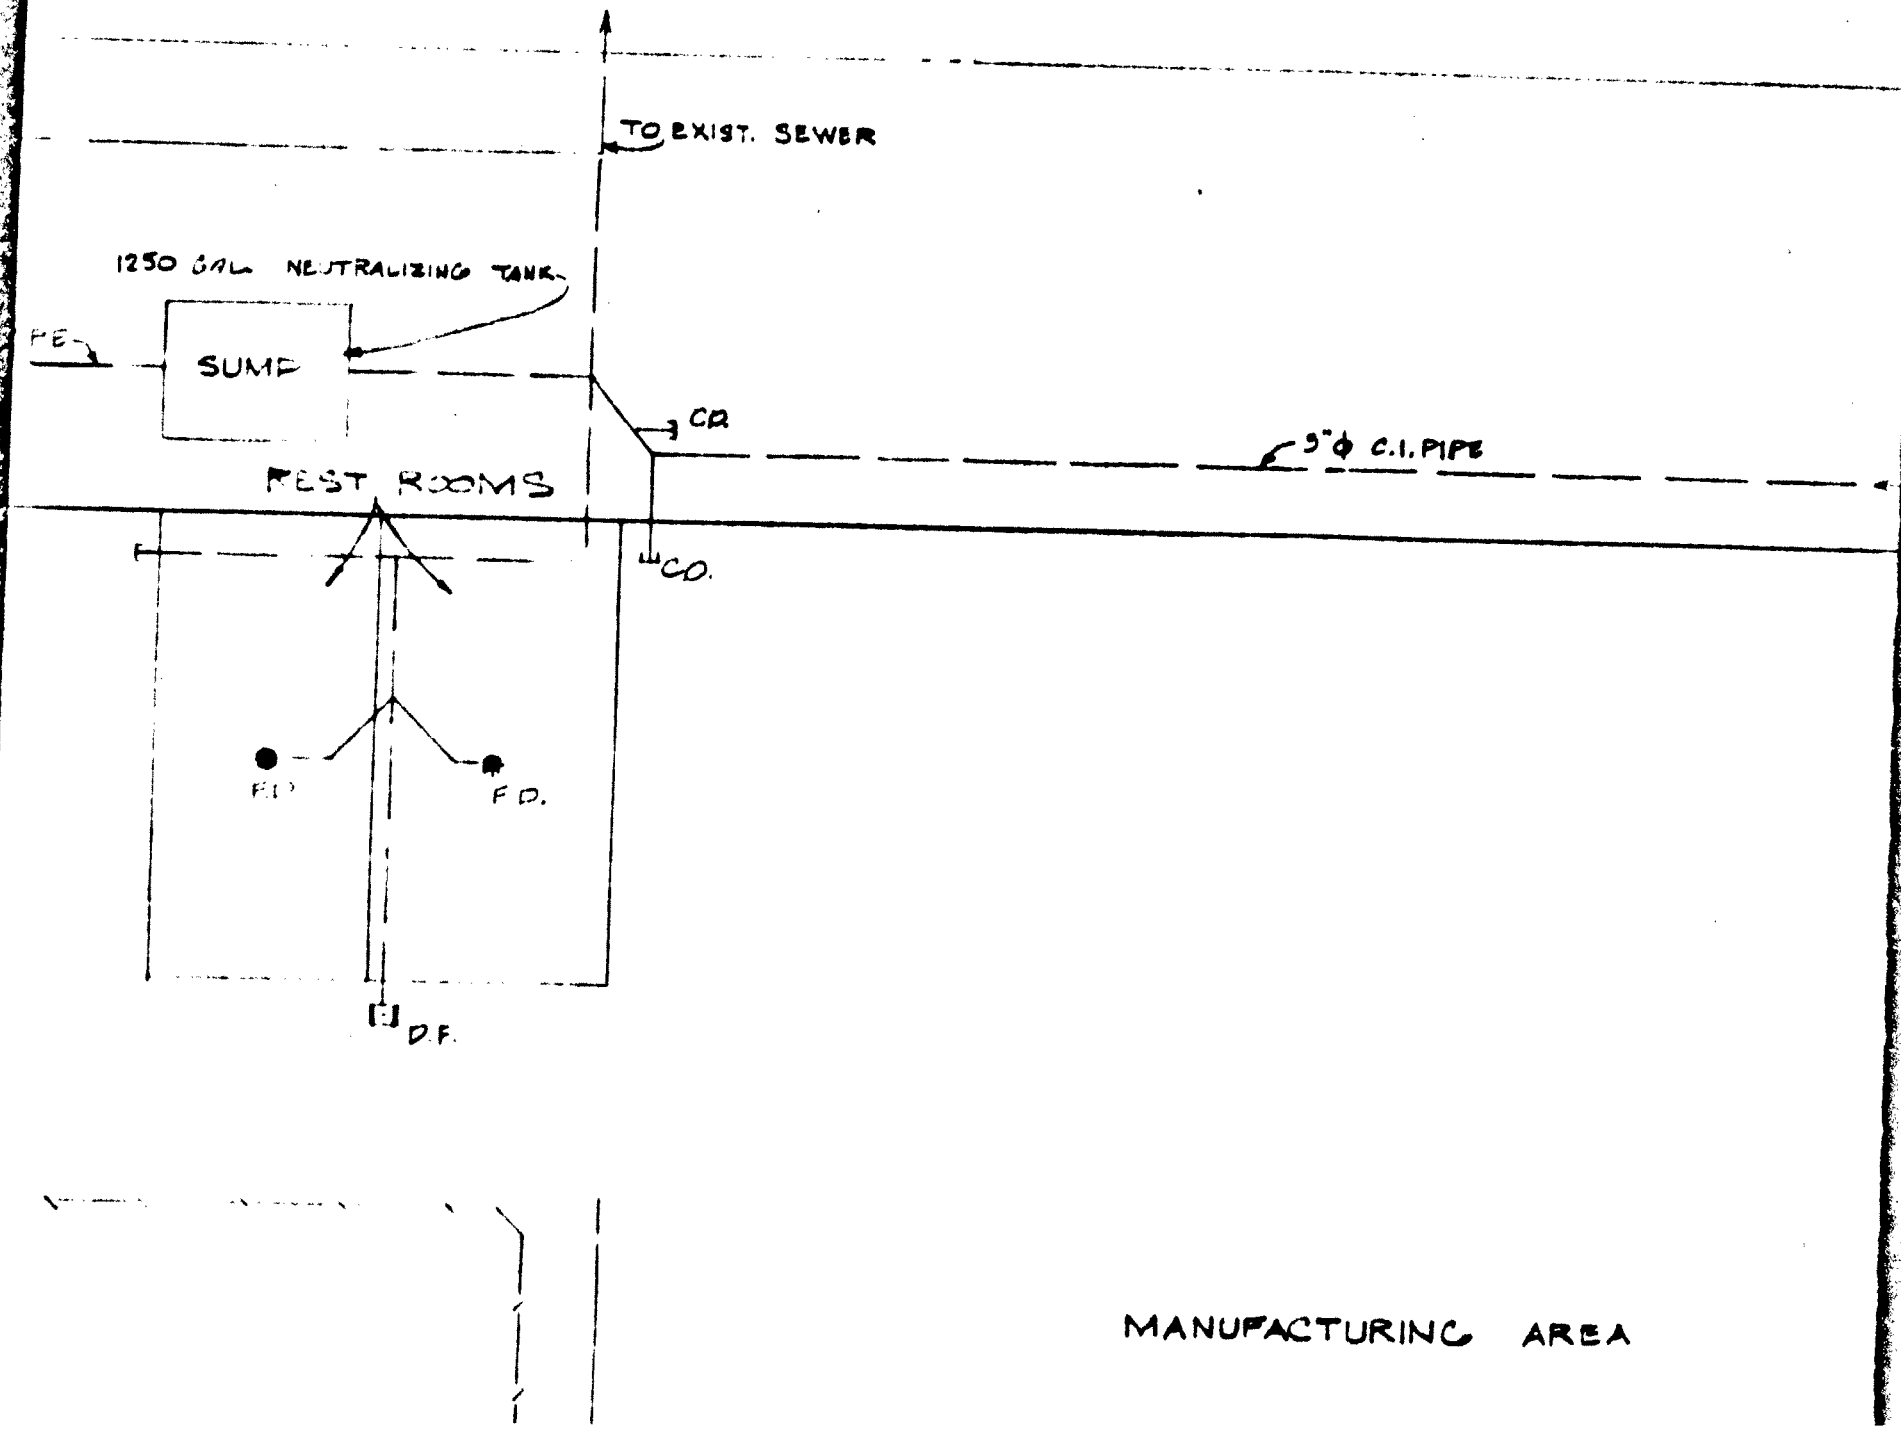
TO EXIST. SEWER
1250 GAL NEUTRALIZING TANK
FE
SUMP
CO
9"ϕ C.I. PIPE
REST ROOMS
CO.
F.D.
F.D.
D.F.
MANUFACTURING AREA

5" ϕ PL PIPE

SHIPPING & RECEIVING AREA

BURKE STREET

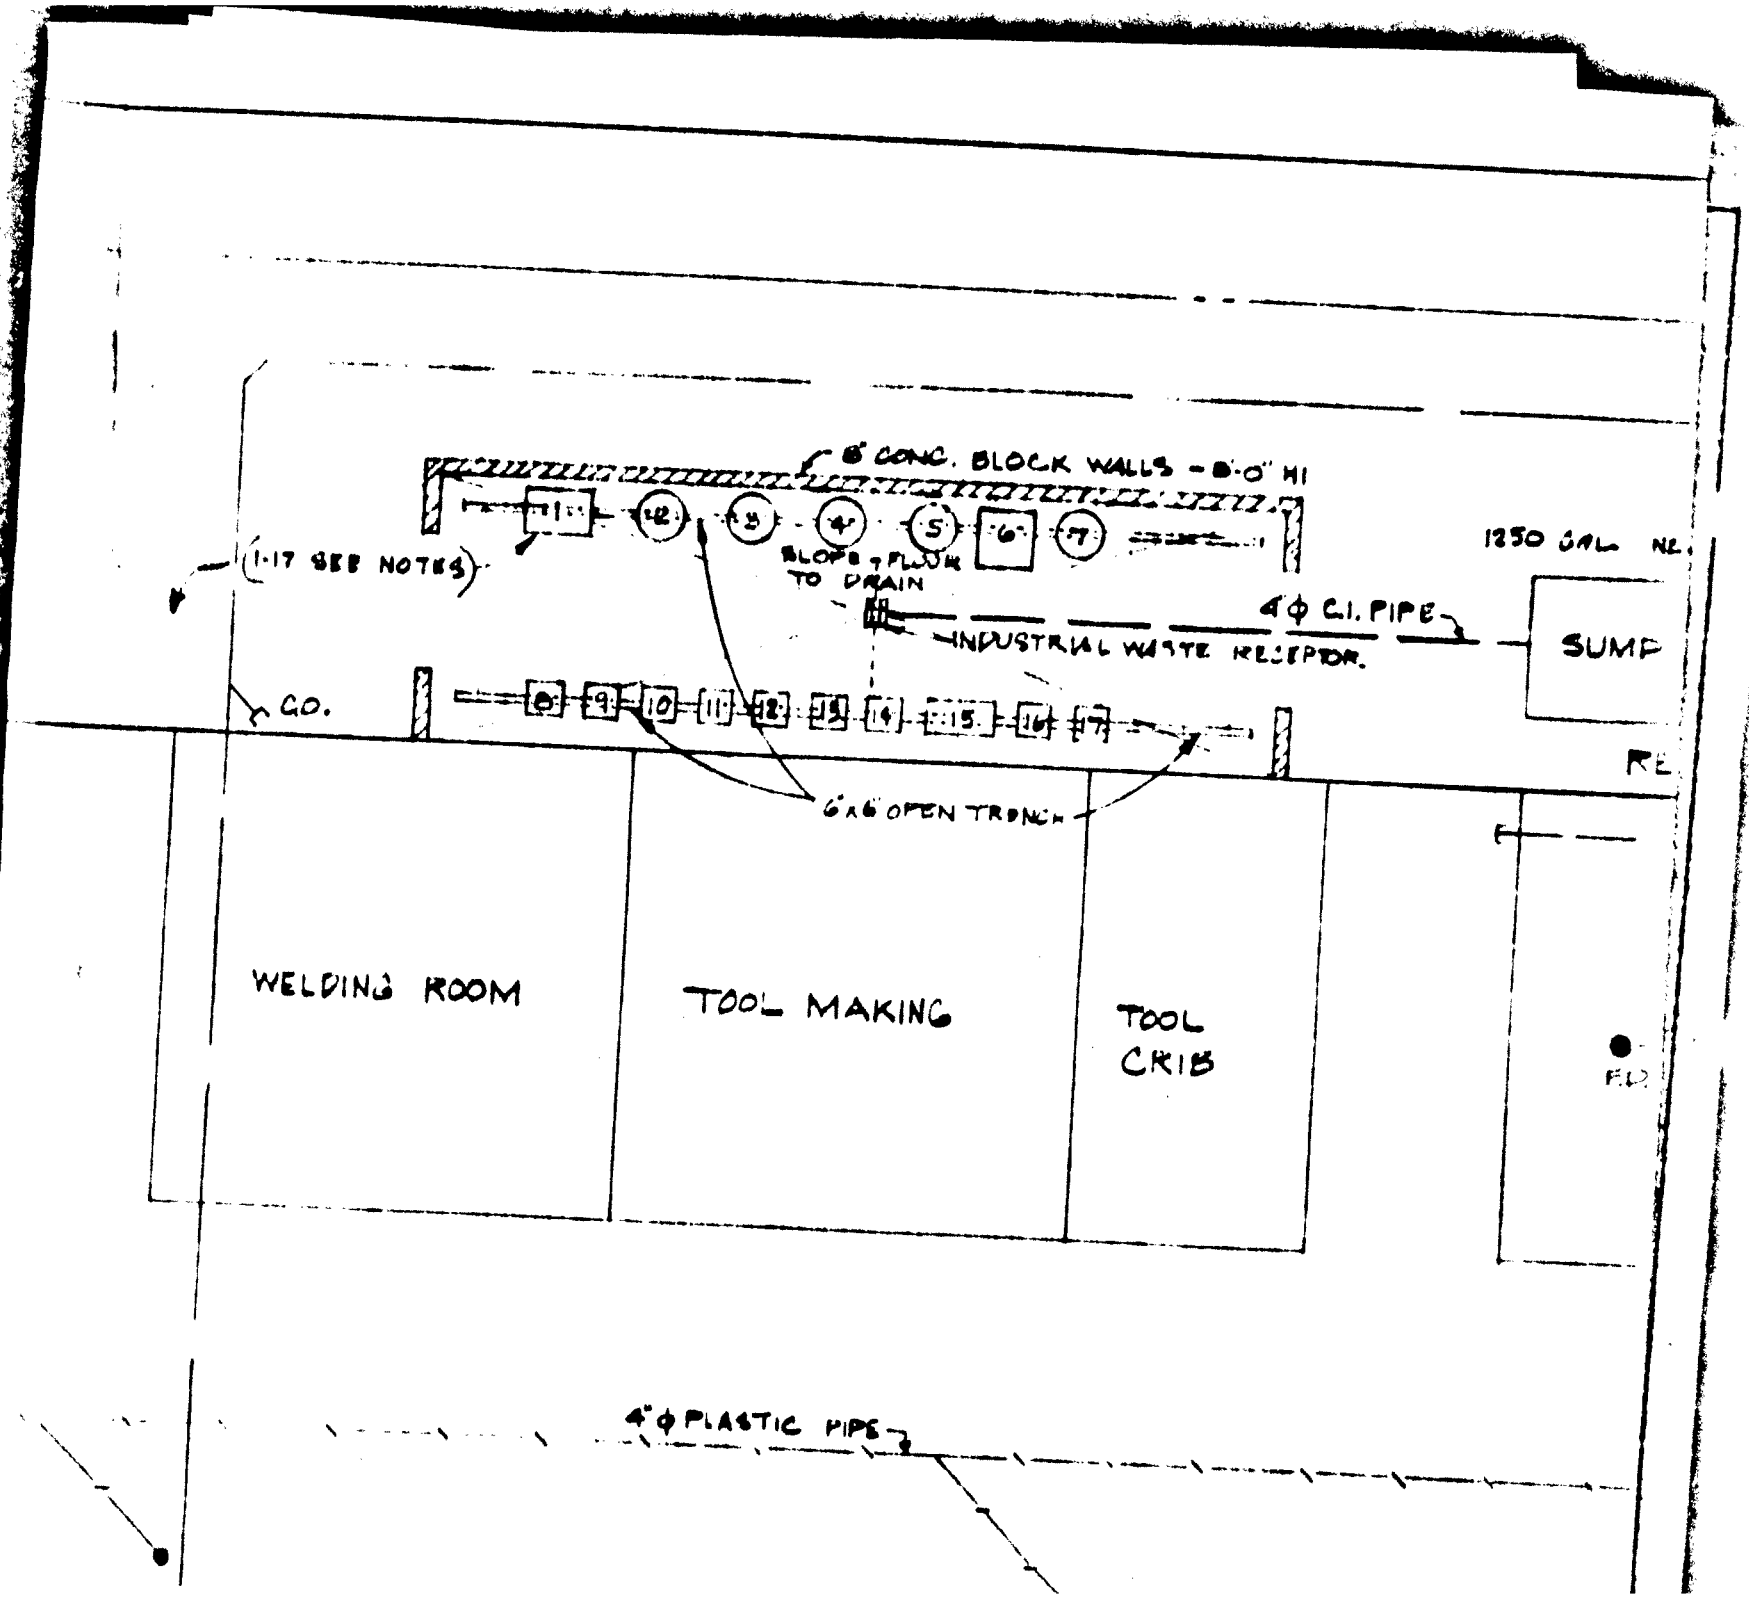
8" CONC. BLOCK WALLS - 8'-0" HI
(1-17 SEE NOTES)
SLOPE FLOOR TO DRAIN
1250 GAL
4 ϕ C.I. PIPE
INDUSTRIAL WASTE RECEPTOR.
SUMP
CO.
6"x6" OPEN TRENCH
WELDING ROOM
TOOL MAKING
TOOL CRIB
4" ϕ PLASTIC PIPE

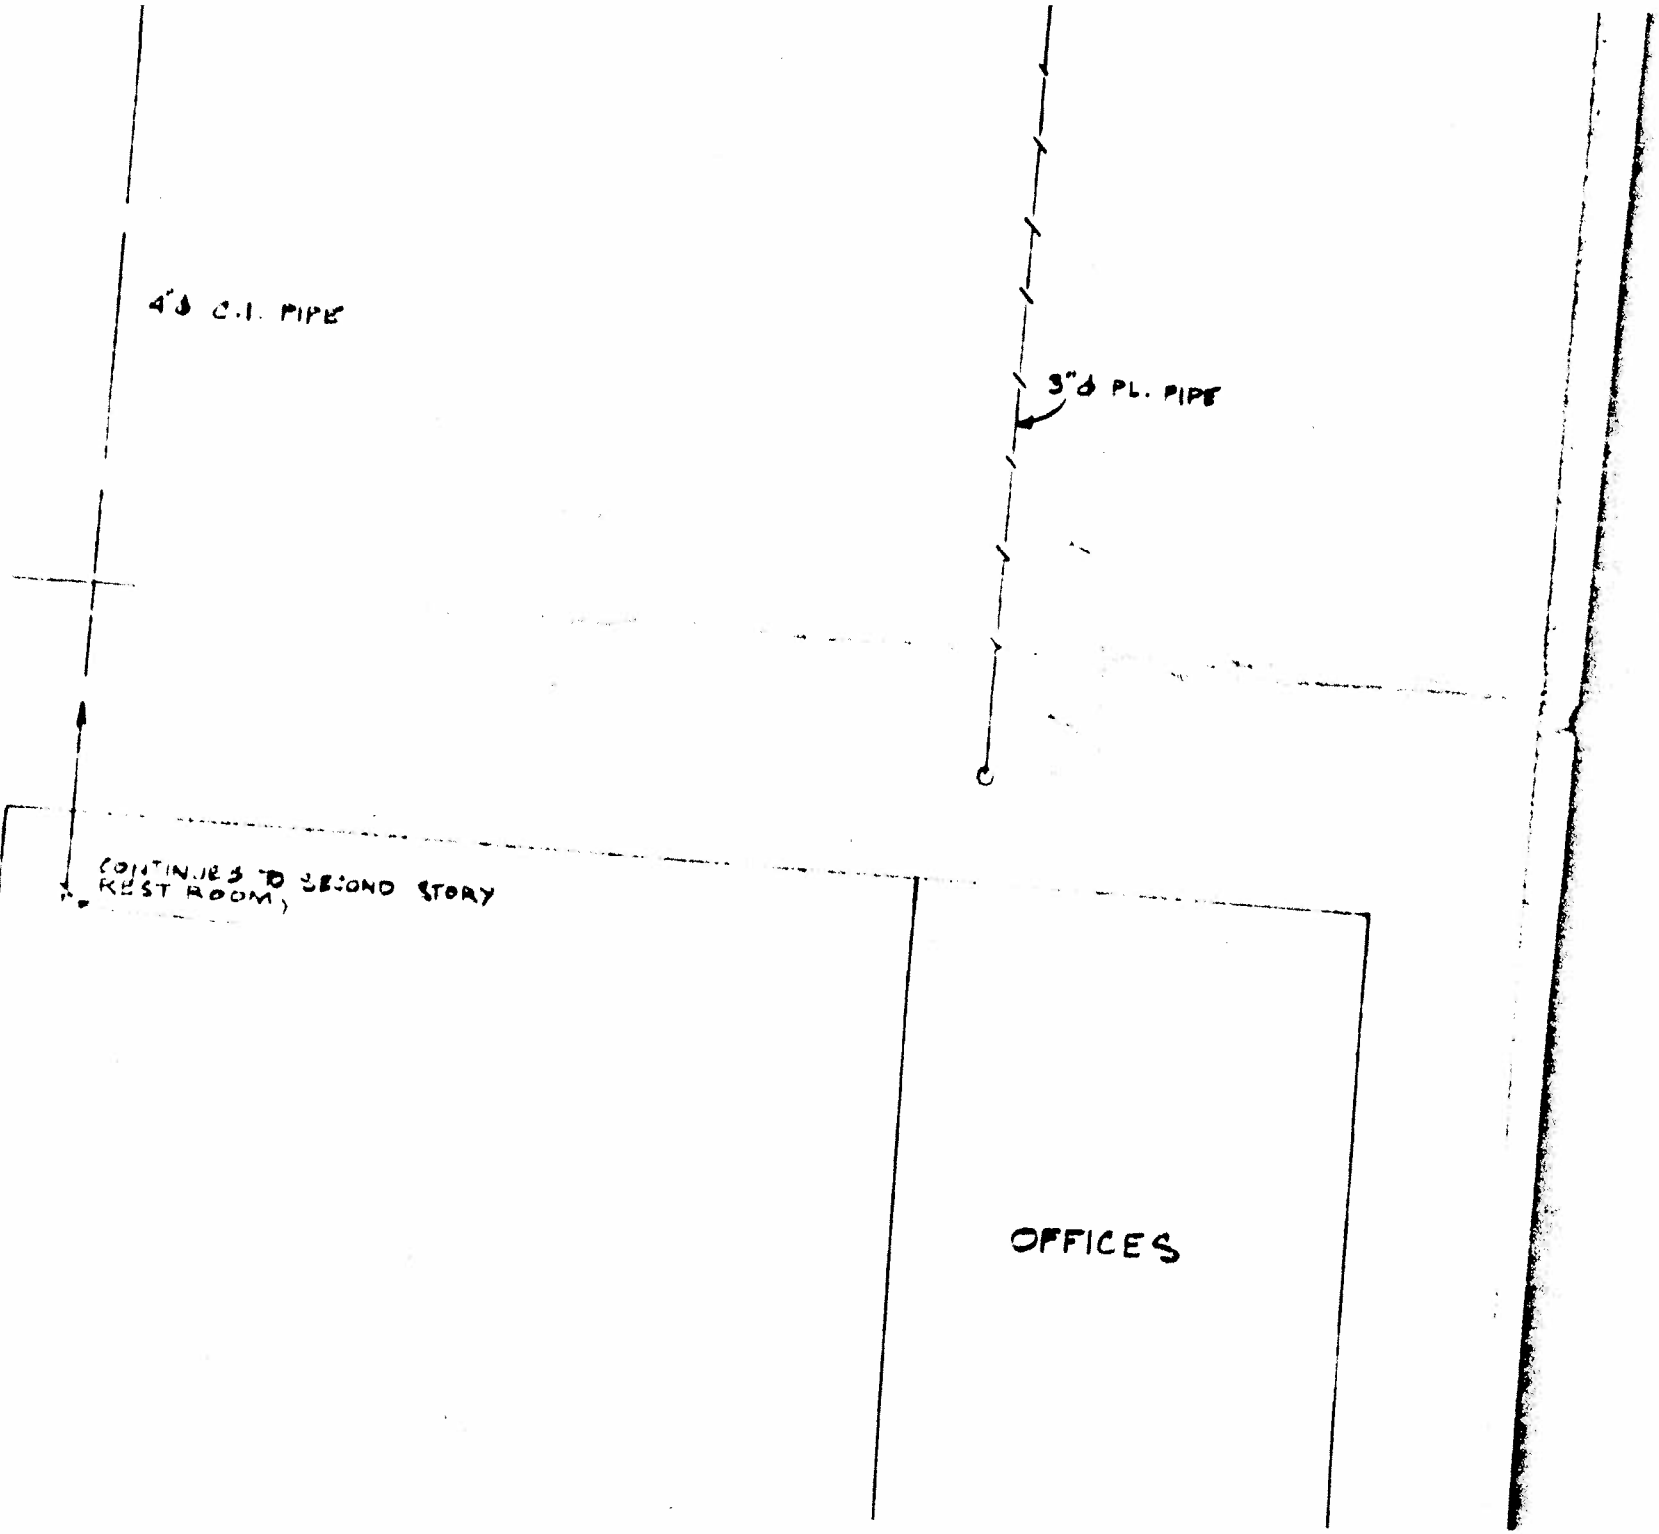
4"ø C.I. PIPE
3"ø PL. PIPE
CONTINUES TO SECOND STORY
REST ROOM
OFFICES

BURKE

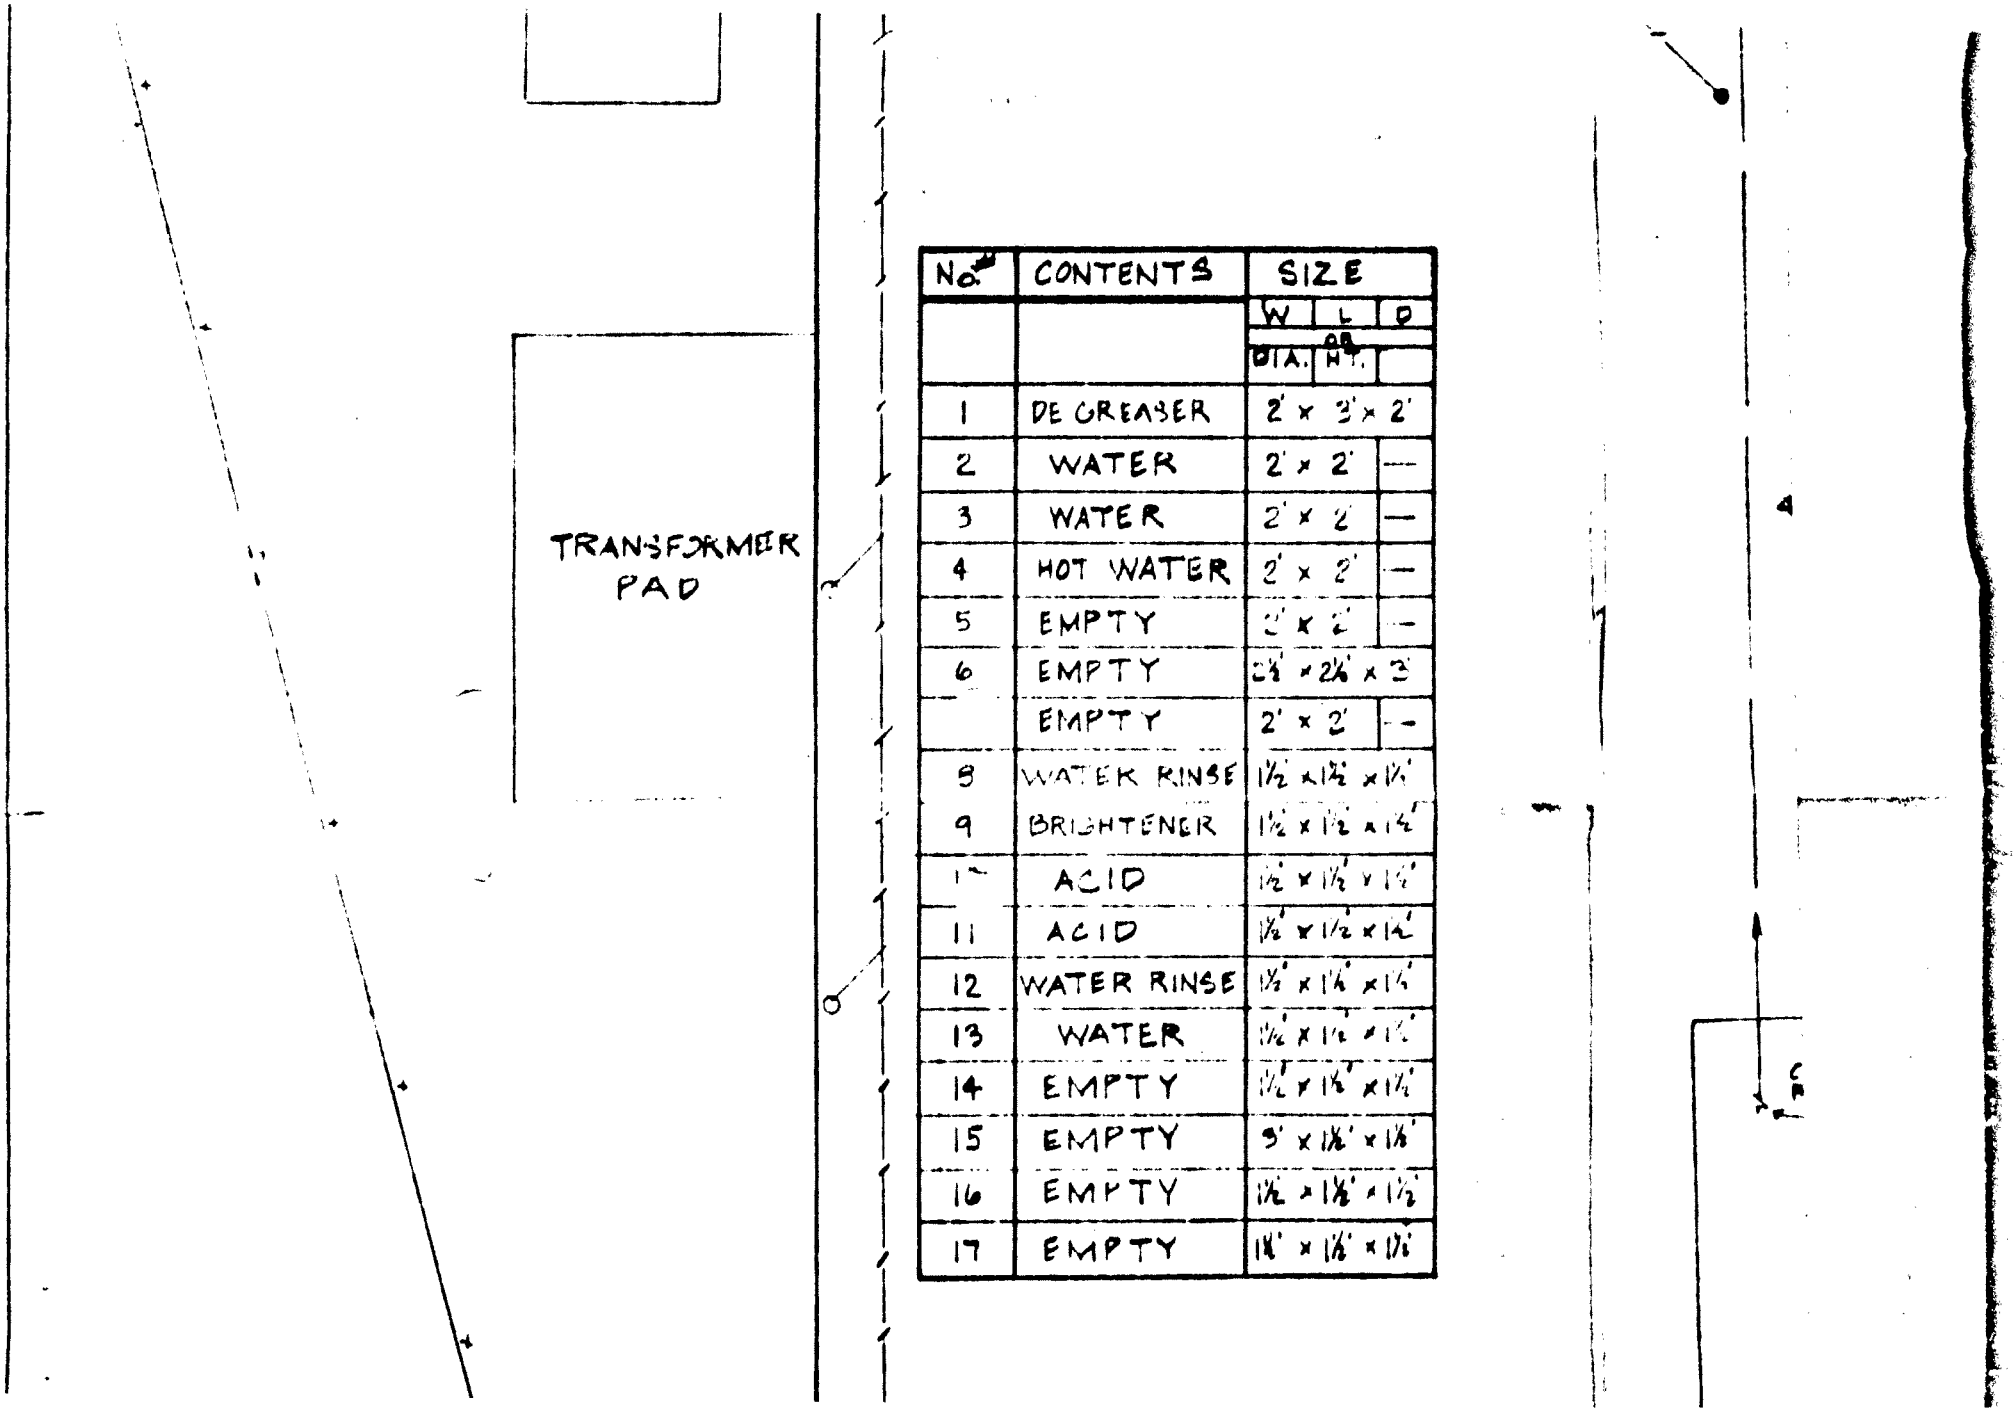

No.	CONTENTS	SIZE W × L × D / DIA. × HT.
1	DE GREASER	2' × 3' × 2'
2	WATER	2' × 2' —
3	WATER	2' × 2' —
4	HOT WATER	2' × 2' —
5	EMPTY	2' × 2' —
6	EMPTY	2½' × 2½' × 3'
	EMPTY	2' × 2' —
8	WATER RINSE	1½' × 1½' × 1½'
9	BRIGHTENER	1½' × 1½' × 1½'
10	ACID	1½' × 1½' × 1½'
11	ACID	1½' × 1½' × 1½'
12	WATER RINSE	1½' × 1½' × 1½'
13	WATER	1½' × 1½' × 1½'
14	EMPTY	1½' × 1½' × 1½'
15	EMPTY	3' × 1½' × 1½'
16	EMPTY	1½' × 1½' × 1½'
17	EMPTY	1½' × 1½' × 1½'

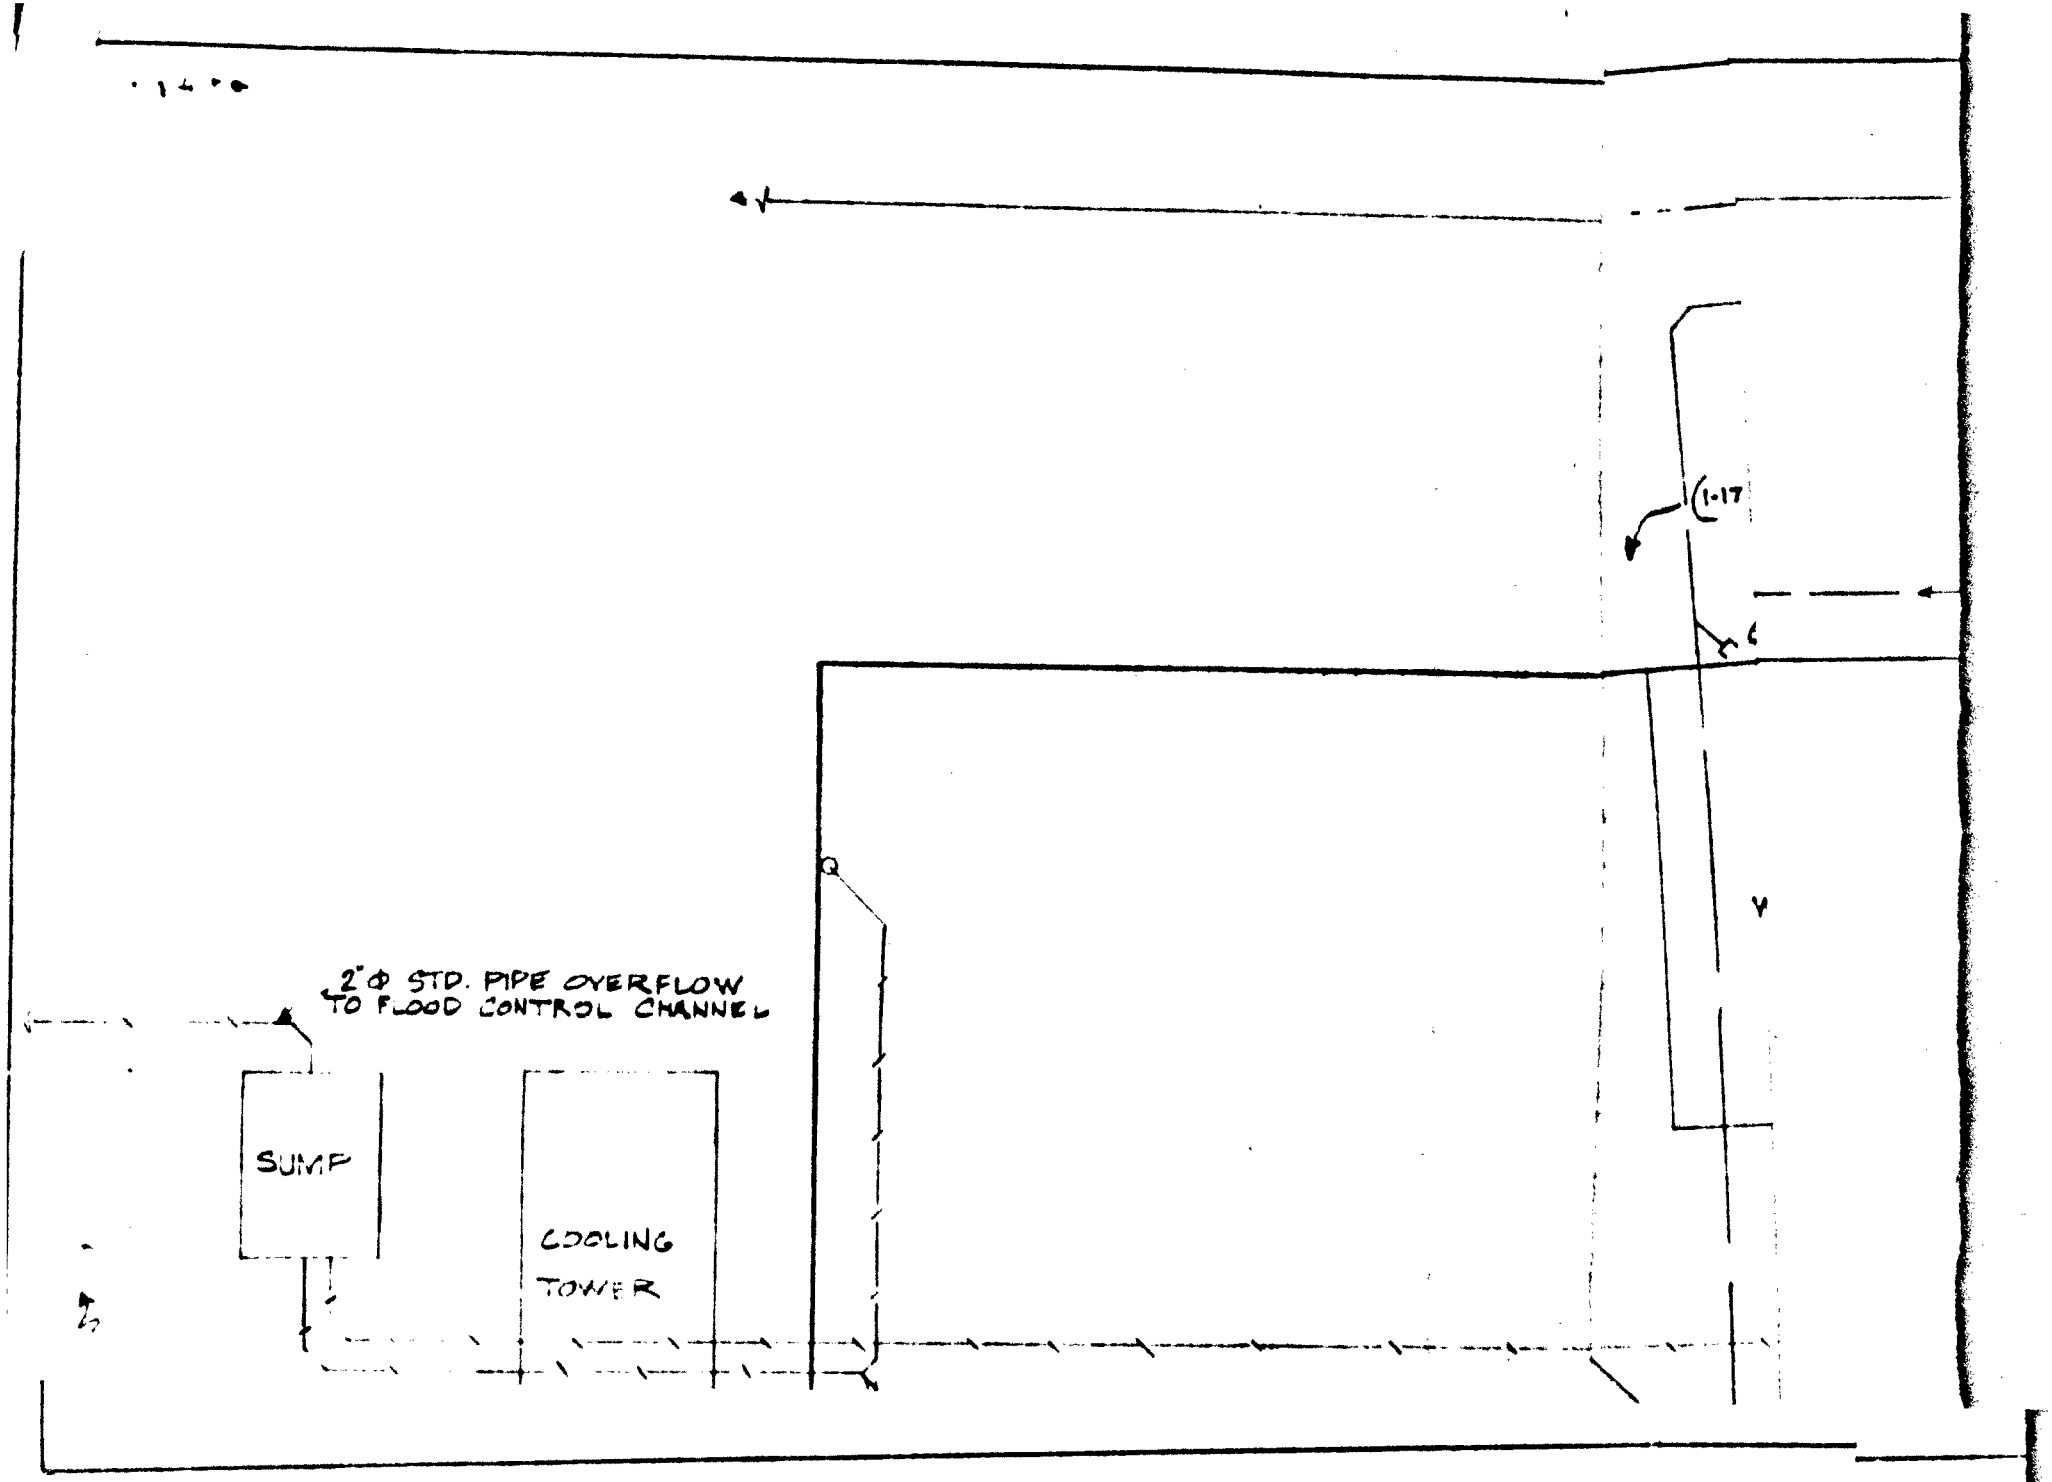
(1-17
2" Φ STD. PIPE OVERFLOW
TO FLOOD CONTROL CHANNEL
SUMP
COOLING
TOWER

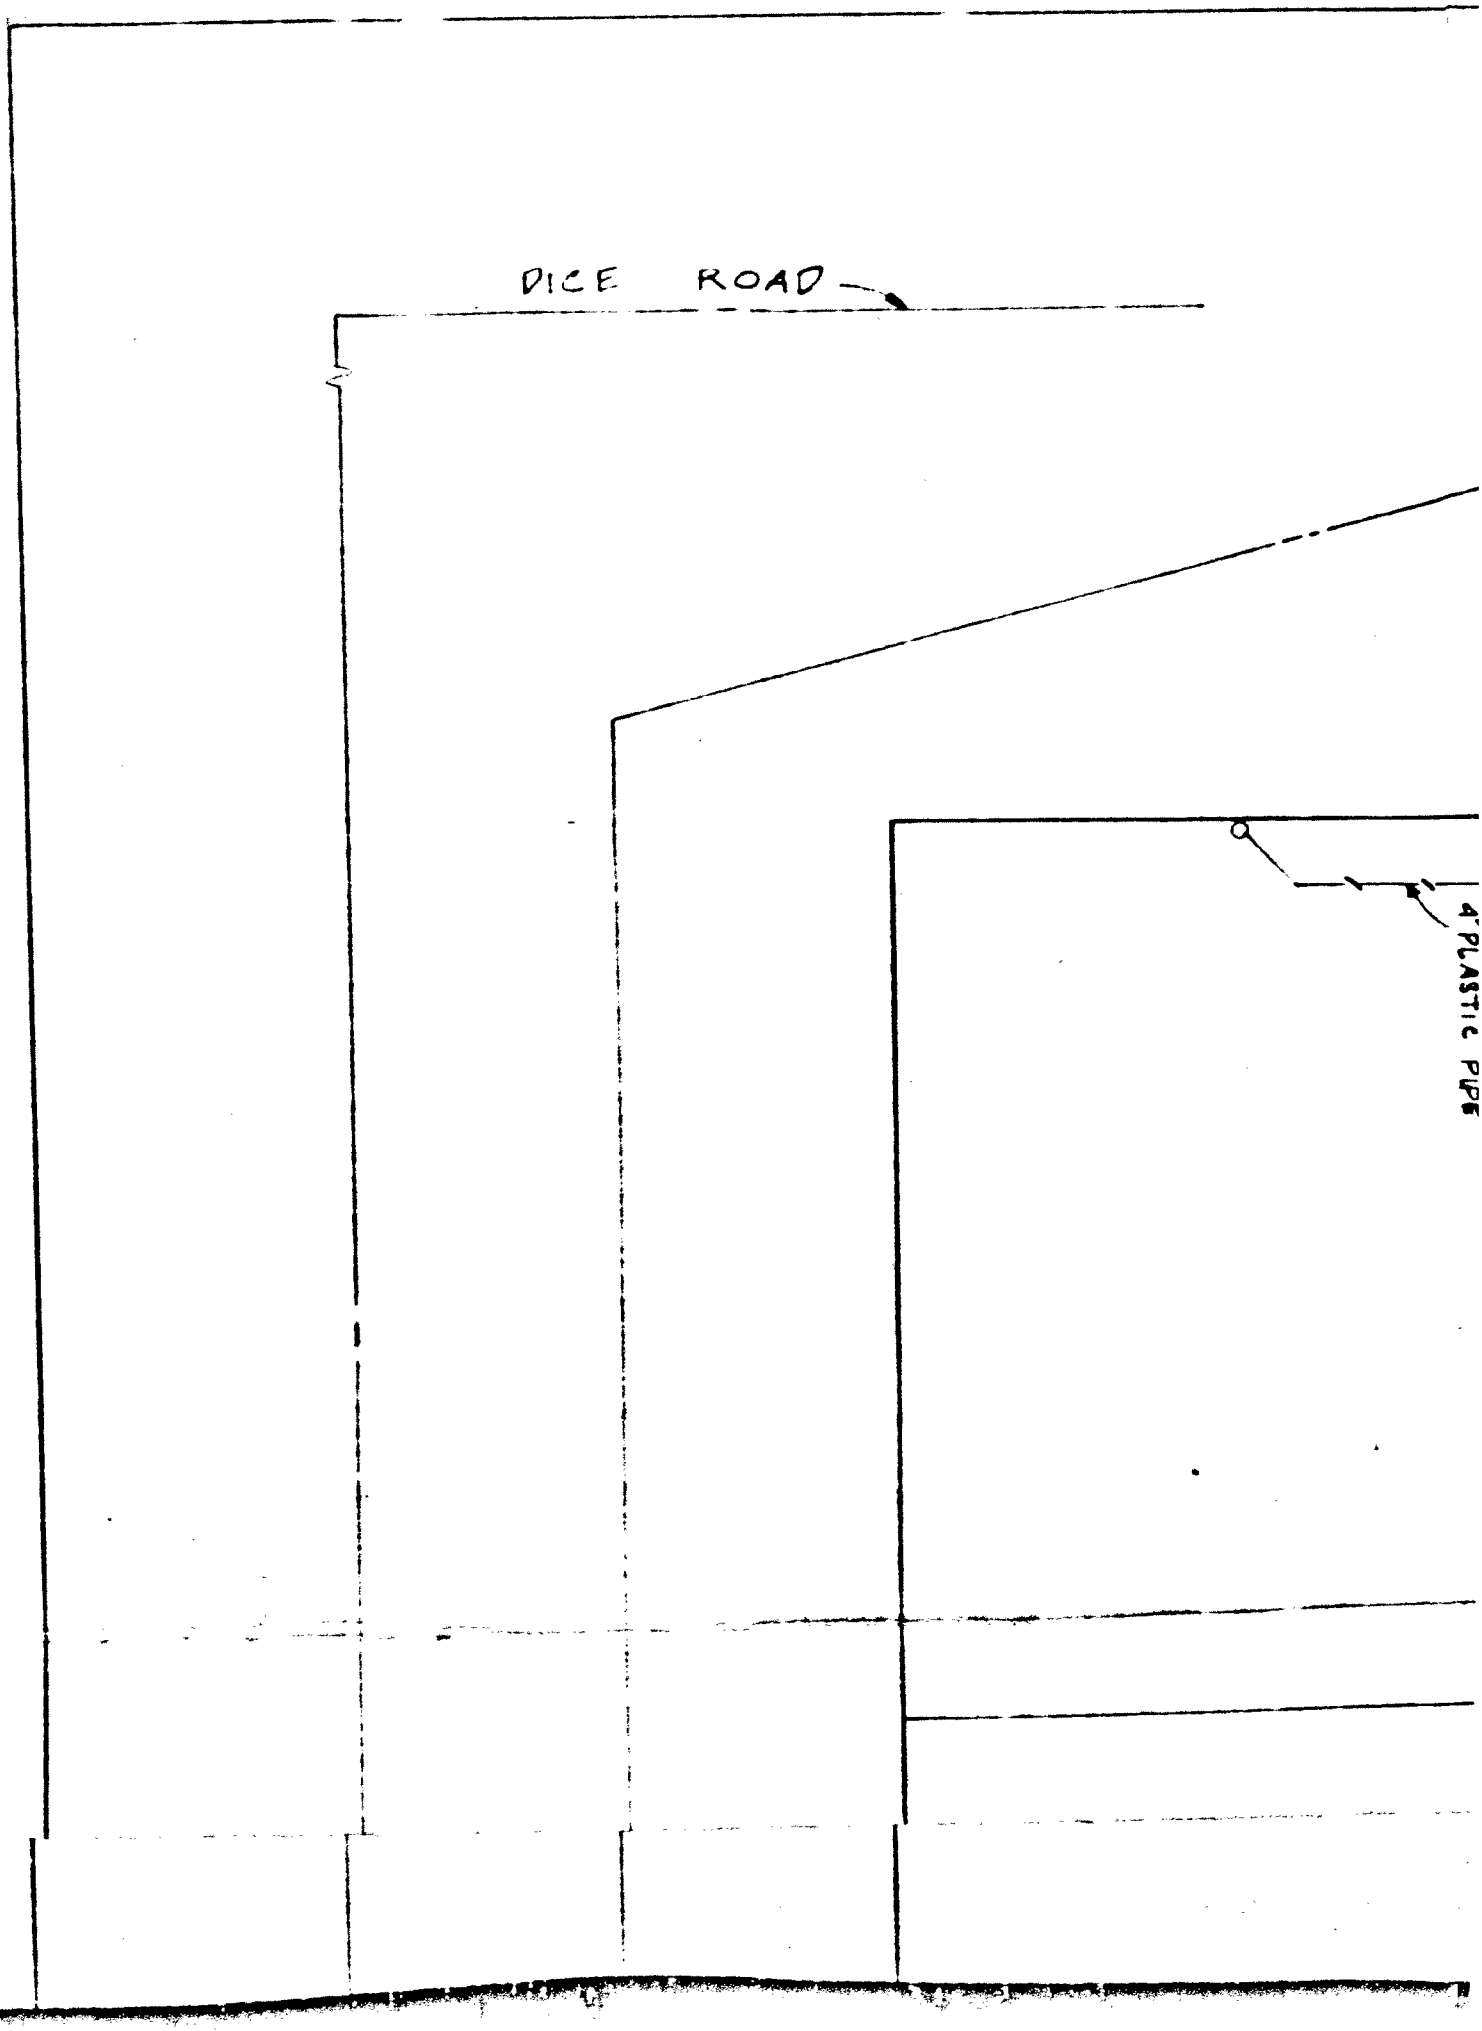
DICE ROAD
4" PLASTIC PIPE