POOR LEGIBILITY

ONE OR MORE PAGES IN THIS DOCUMENT ARE DIFFICULT TO READ
DUE TO THE QUALITY OF THE ORIGINAL

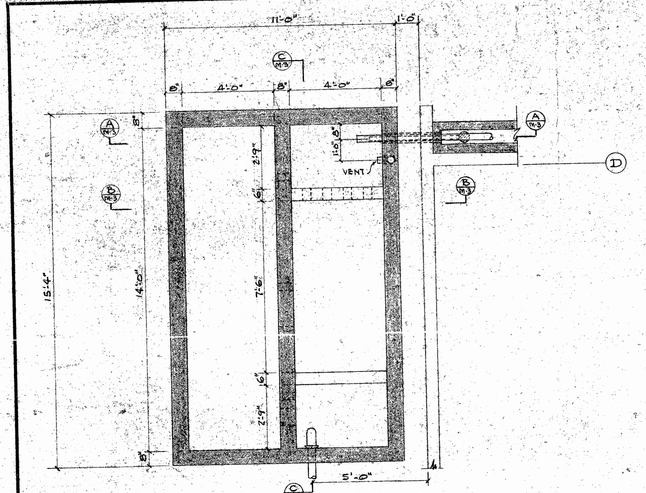

PLAN VIEW (D / M-3)

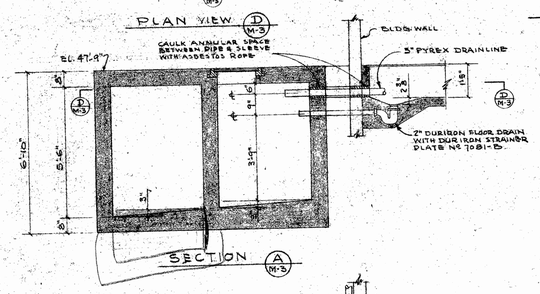

SECTION (A / M-3)

NOTE
PLUMBING CONTRACTOR SHALL SUBMIT ALTERNATE QUOTATION FOR INSTALLING POLYPROPLENE PIPE & FITTINGS IN LIEU OF PYREX DRAINLINE PIPE & FITTINGS AS SHOWN

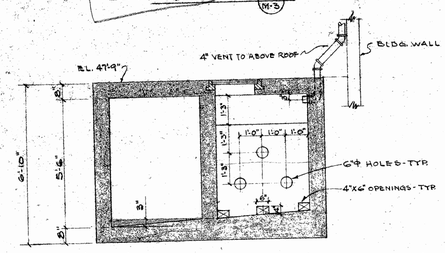

SECTION (B / M-3)

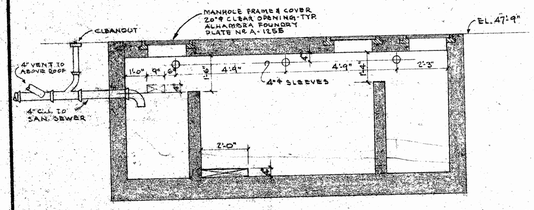

SECTION (C / M-3)

SETTLING CHAMBER DETAILS
3/8" = 1'-0"

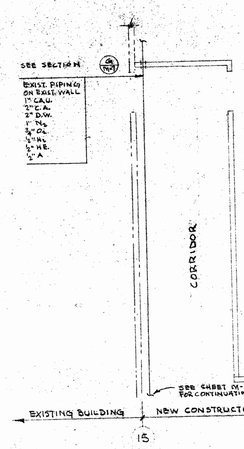

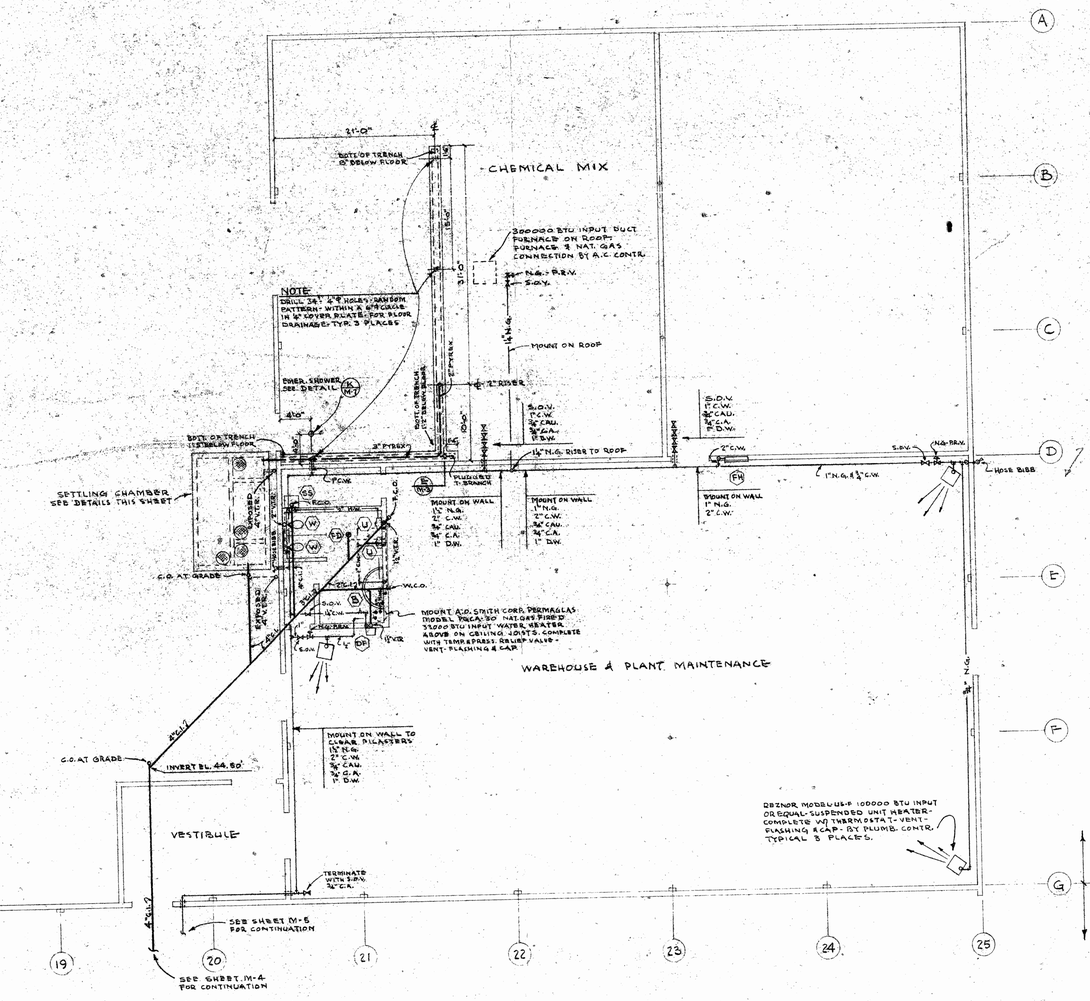

FLOOR PLAN - AREA A-2
3/8" = 1'-0"

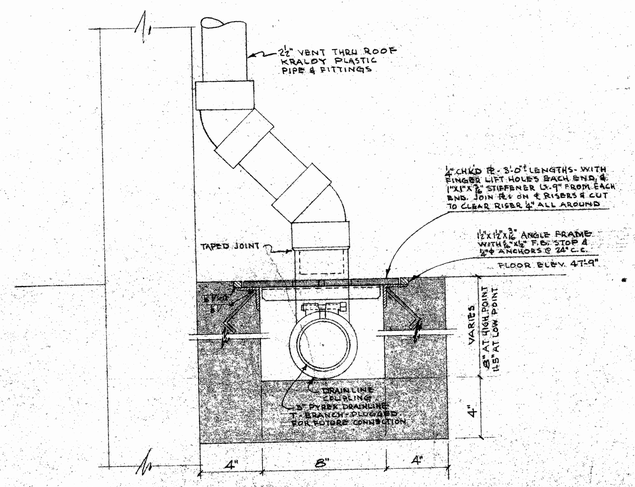

SECTION (E / M-3)
3" = 1'-0"

MICROFILMED MAR 88

This design and drawing is the exclusive property of William J. Moran Company and shall not be used or explained in part or in whole in any manner without the written authorization of the William J. Moran Company. If the official seal and signature of a registered engineer does not appear on this sheet, it shall be considered as a preliminary design and drawing not intended as a basis for construction and the William J. Moran Company shall not be responsible for loss or damage resulting from the use hereof.
Note: All dimensions and conditions must be verified at the site.

NO.	BY	REVISION	DATE

BUILDING OFFICE & MANUFACTURING - ADDITION
OWNER FAIRCHILD SEMICONDUCTOR CORP.
LOCATION 515 WHISMAN RD. MOUNTAIN VIEW - CALIF

	BY	DATE
DESIGN		
DRAWN		
CHECKED		
APPROVED		
APPROVED		

AREA A-2 PLUMBING - SERVICE PIPING & DETAILS

WILLIAM J. MORAN CO. - ENGINEERS
1011 SO. FREMONT AVE. ALHAMBRA
CUMBERLAND 3-0141

REV. NO. 0
SCALE NOTED
JOB No. 2-6104
DATE 3-11-61
NO. OF SHEETS IN SET 41
SHEET No. M-3

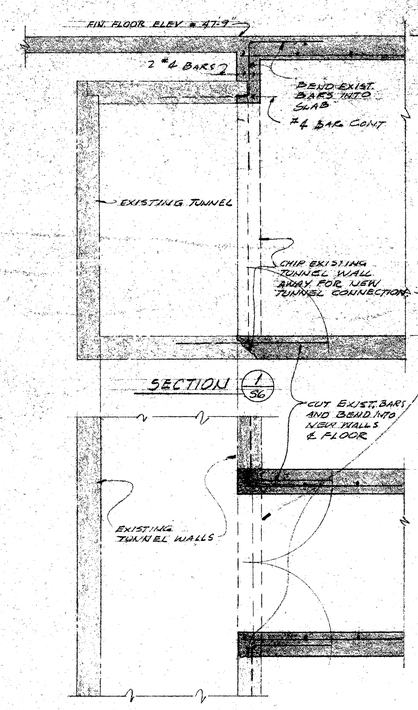

SECTION 1/S6

PLAN

PIPE TUNNEL DETAILS

SCALE 3/4" = 1'-0"

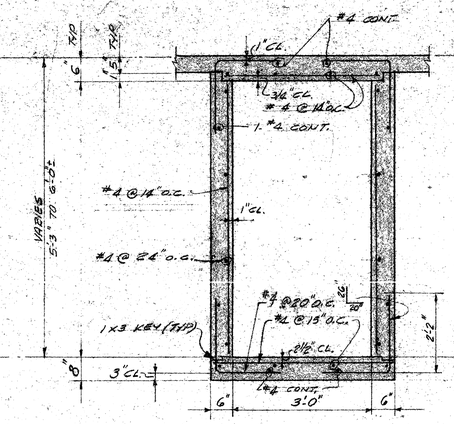

TYPICAL SECTION 2/S6

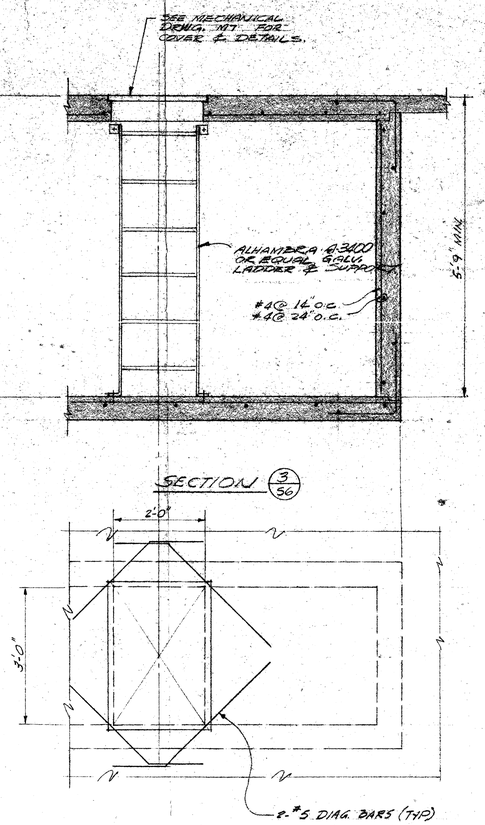

SECTION 3/S6

TOP PLAN

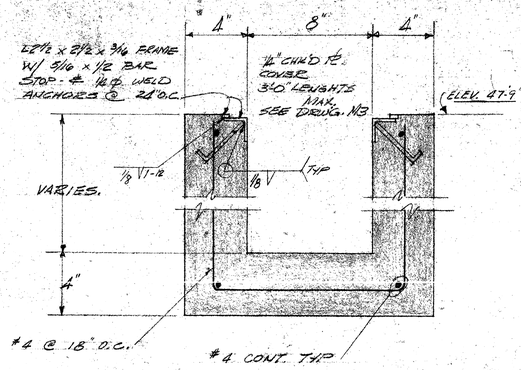

9/S6 1 1/2" = 1'-0"

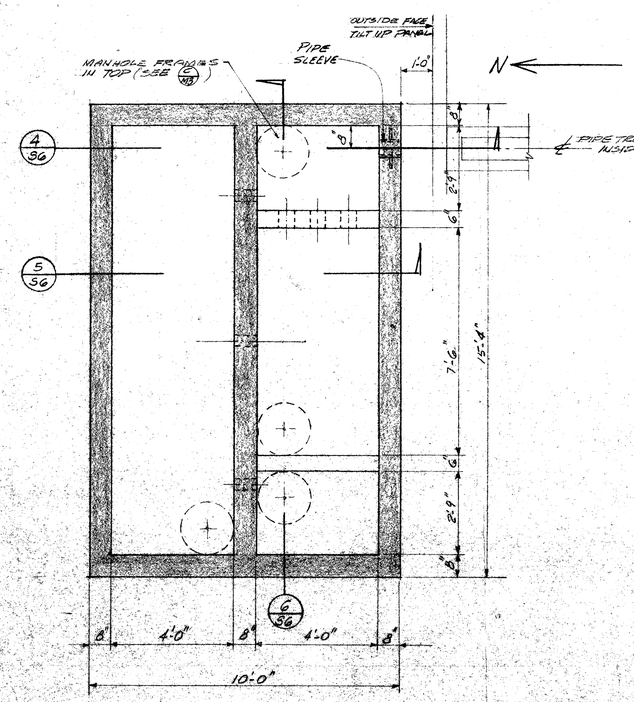

FOUNDATION PLAN

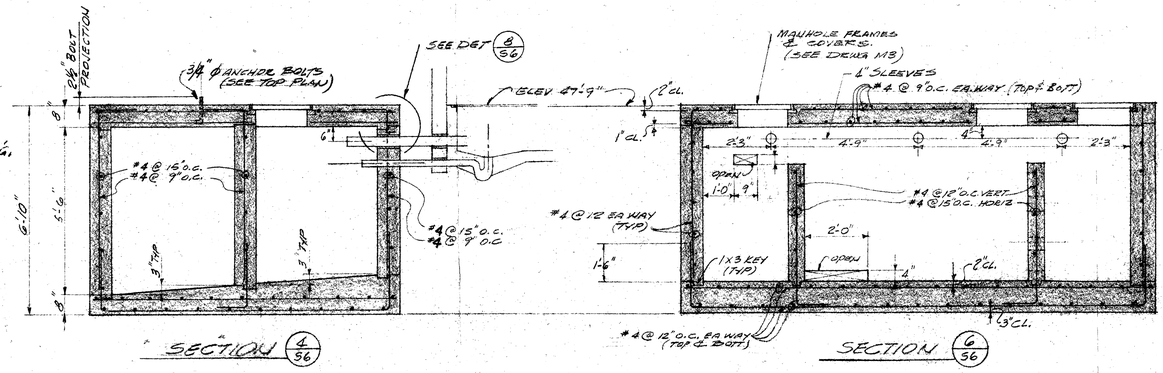

SECTION 4/S6

SECTION 6/S6

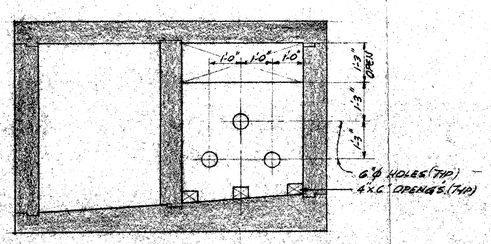

SECTION F/S6

SEE SEC 4/S6 FOR DIMENSIONS

SETTLING CHAMBER DETAILS

SCALE 1/2" = 1'-0" UNLESS NOTED

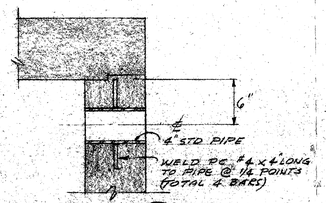

DETAIL 8/S6

PIPE SLEEVE

SCALE = 1 1/2" = 1'-0"

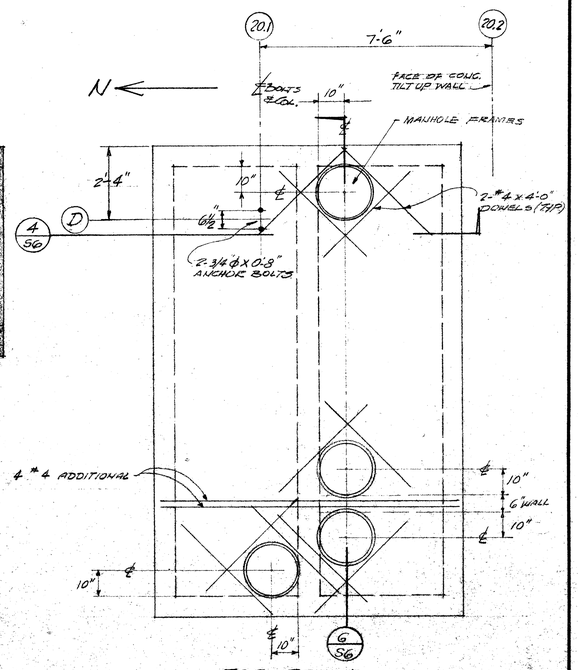

TOP PLAN

MICROFILMED MAR 65

This design and drawing is the exclusive property of William J. Moran Company and shall not be used or duplicated in part or in whole in any manner without the written authorization of the William J. Moran Company. If the official seal and signature of a registered engineer does not appear on this sheet, it shall be considered as a preliminary design and drawing not intended as a basis for construction and the William J. Moran Company shall not be responsible for loss or damage resulting from the use hereof.

Note: All dimensions and conditions must be verified at the site.

MK.	BY	REVISION	DATE

BUILDING OFFICE & MANUFACTURING BUILDING
OWNER FAIRCHILD SEMICONDUCTOR CORP.
LOCATION MOUNTAIN VIEW CALIFORNIA

REV. NO. 1
SCALE SHOWN

	BY	DATE
DESIGN	BLS	
DRAWN	TBL	
CHECKED		
APPROVED		
APPROVED		

PIPE TUNNEL & SETTLING CHAMBER DETAILS

WILLIAM J. MORAN CO. - ENGINEERS
1011 SO. FREMONT AVE. ALHAMBRA
CUMBERLAND 3-6141

JOB No. 2-6104
DATE 3-17-61
NO. OF SHEETS IN SET 41
SHEET No. S6

B61-2