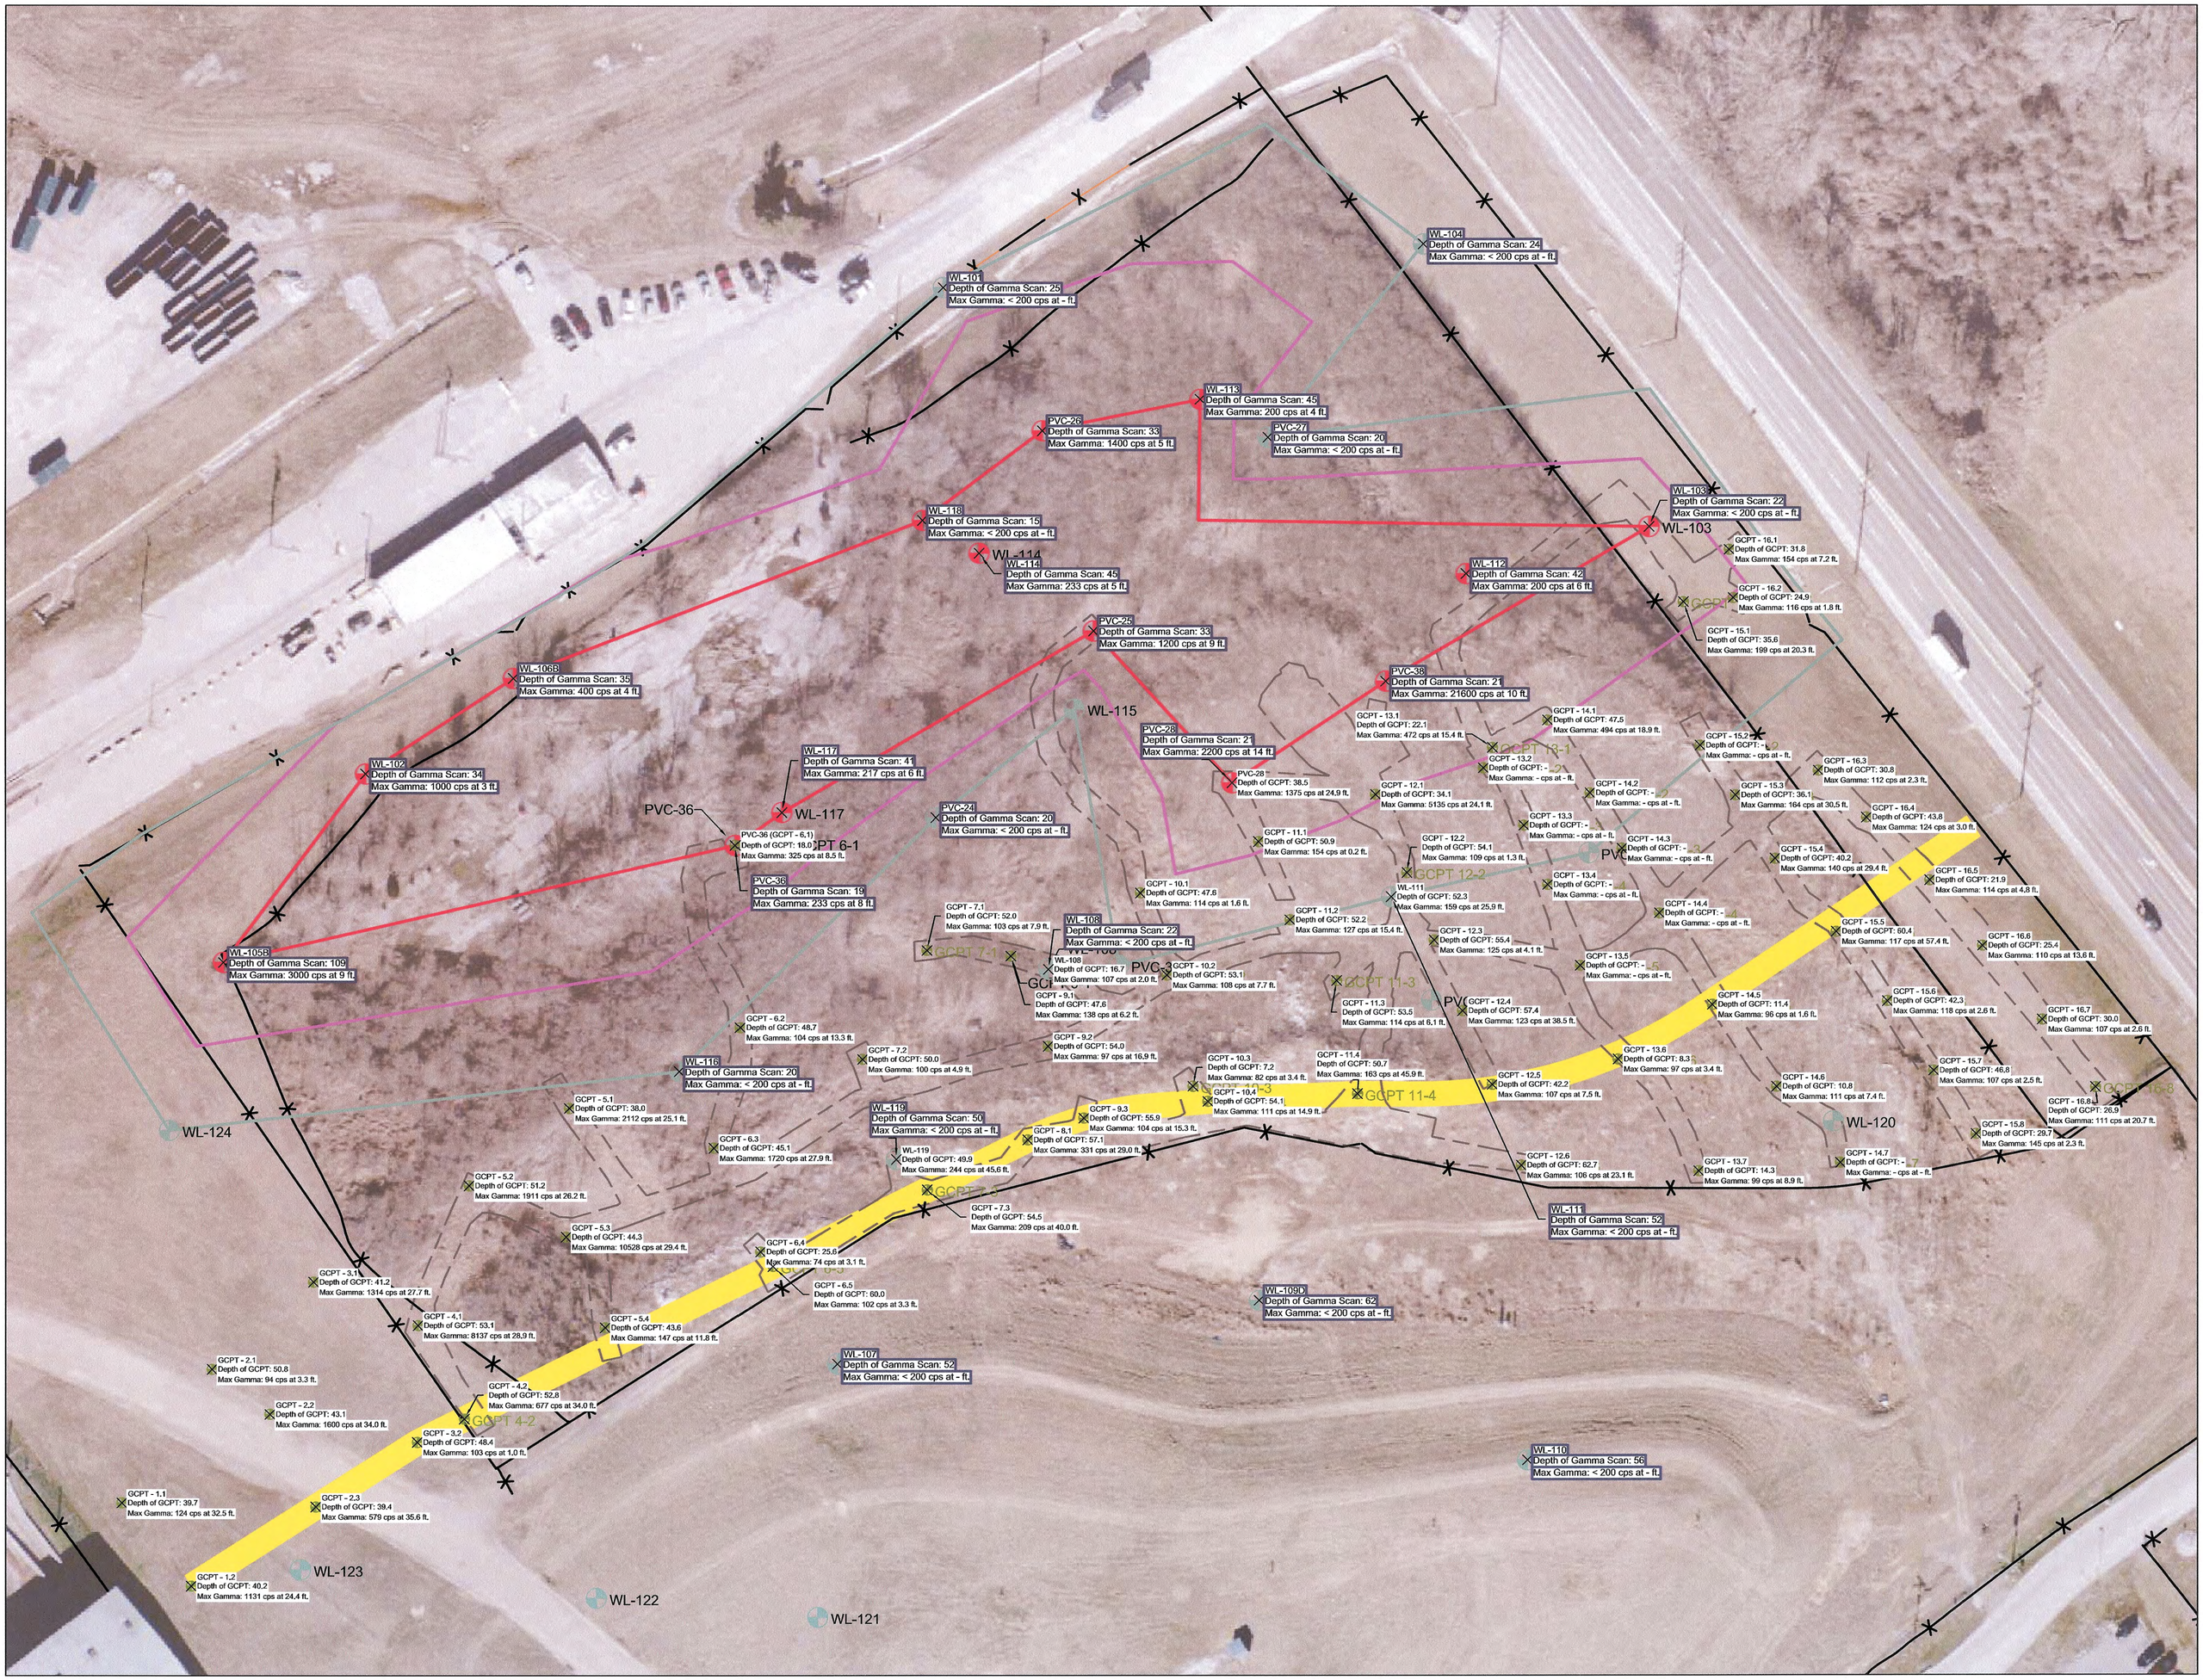


## LEGEND

- GCPT LOCATION
- ELEVATED DOWNHOLE GAMMA READING
- BOUNDARY OF ELEVATED DOWNHOLE READINGS
- NON-ELEVATED DOWNHOLE GAMMA READING
- BOUNDARY OF NON-ELEVATED DOWNHOLE READINGS
- INTERPOLATED RIM LIMITS
- FENCE
- ROCK
- INITIAL PROPOSED BARRIER ALIGNMENT

0 40 80 Feet

SCALE: 1" = 40'

WEST LAKE LANDFILL
13570 ST. CHARLES ROCK ROAD
BRIDGETON, MISSOURI 63044

**GCPT STATUS WITH RI**