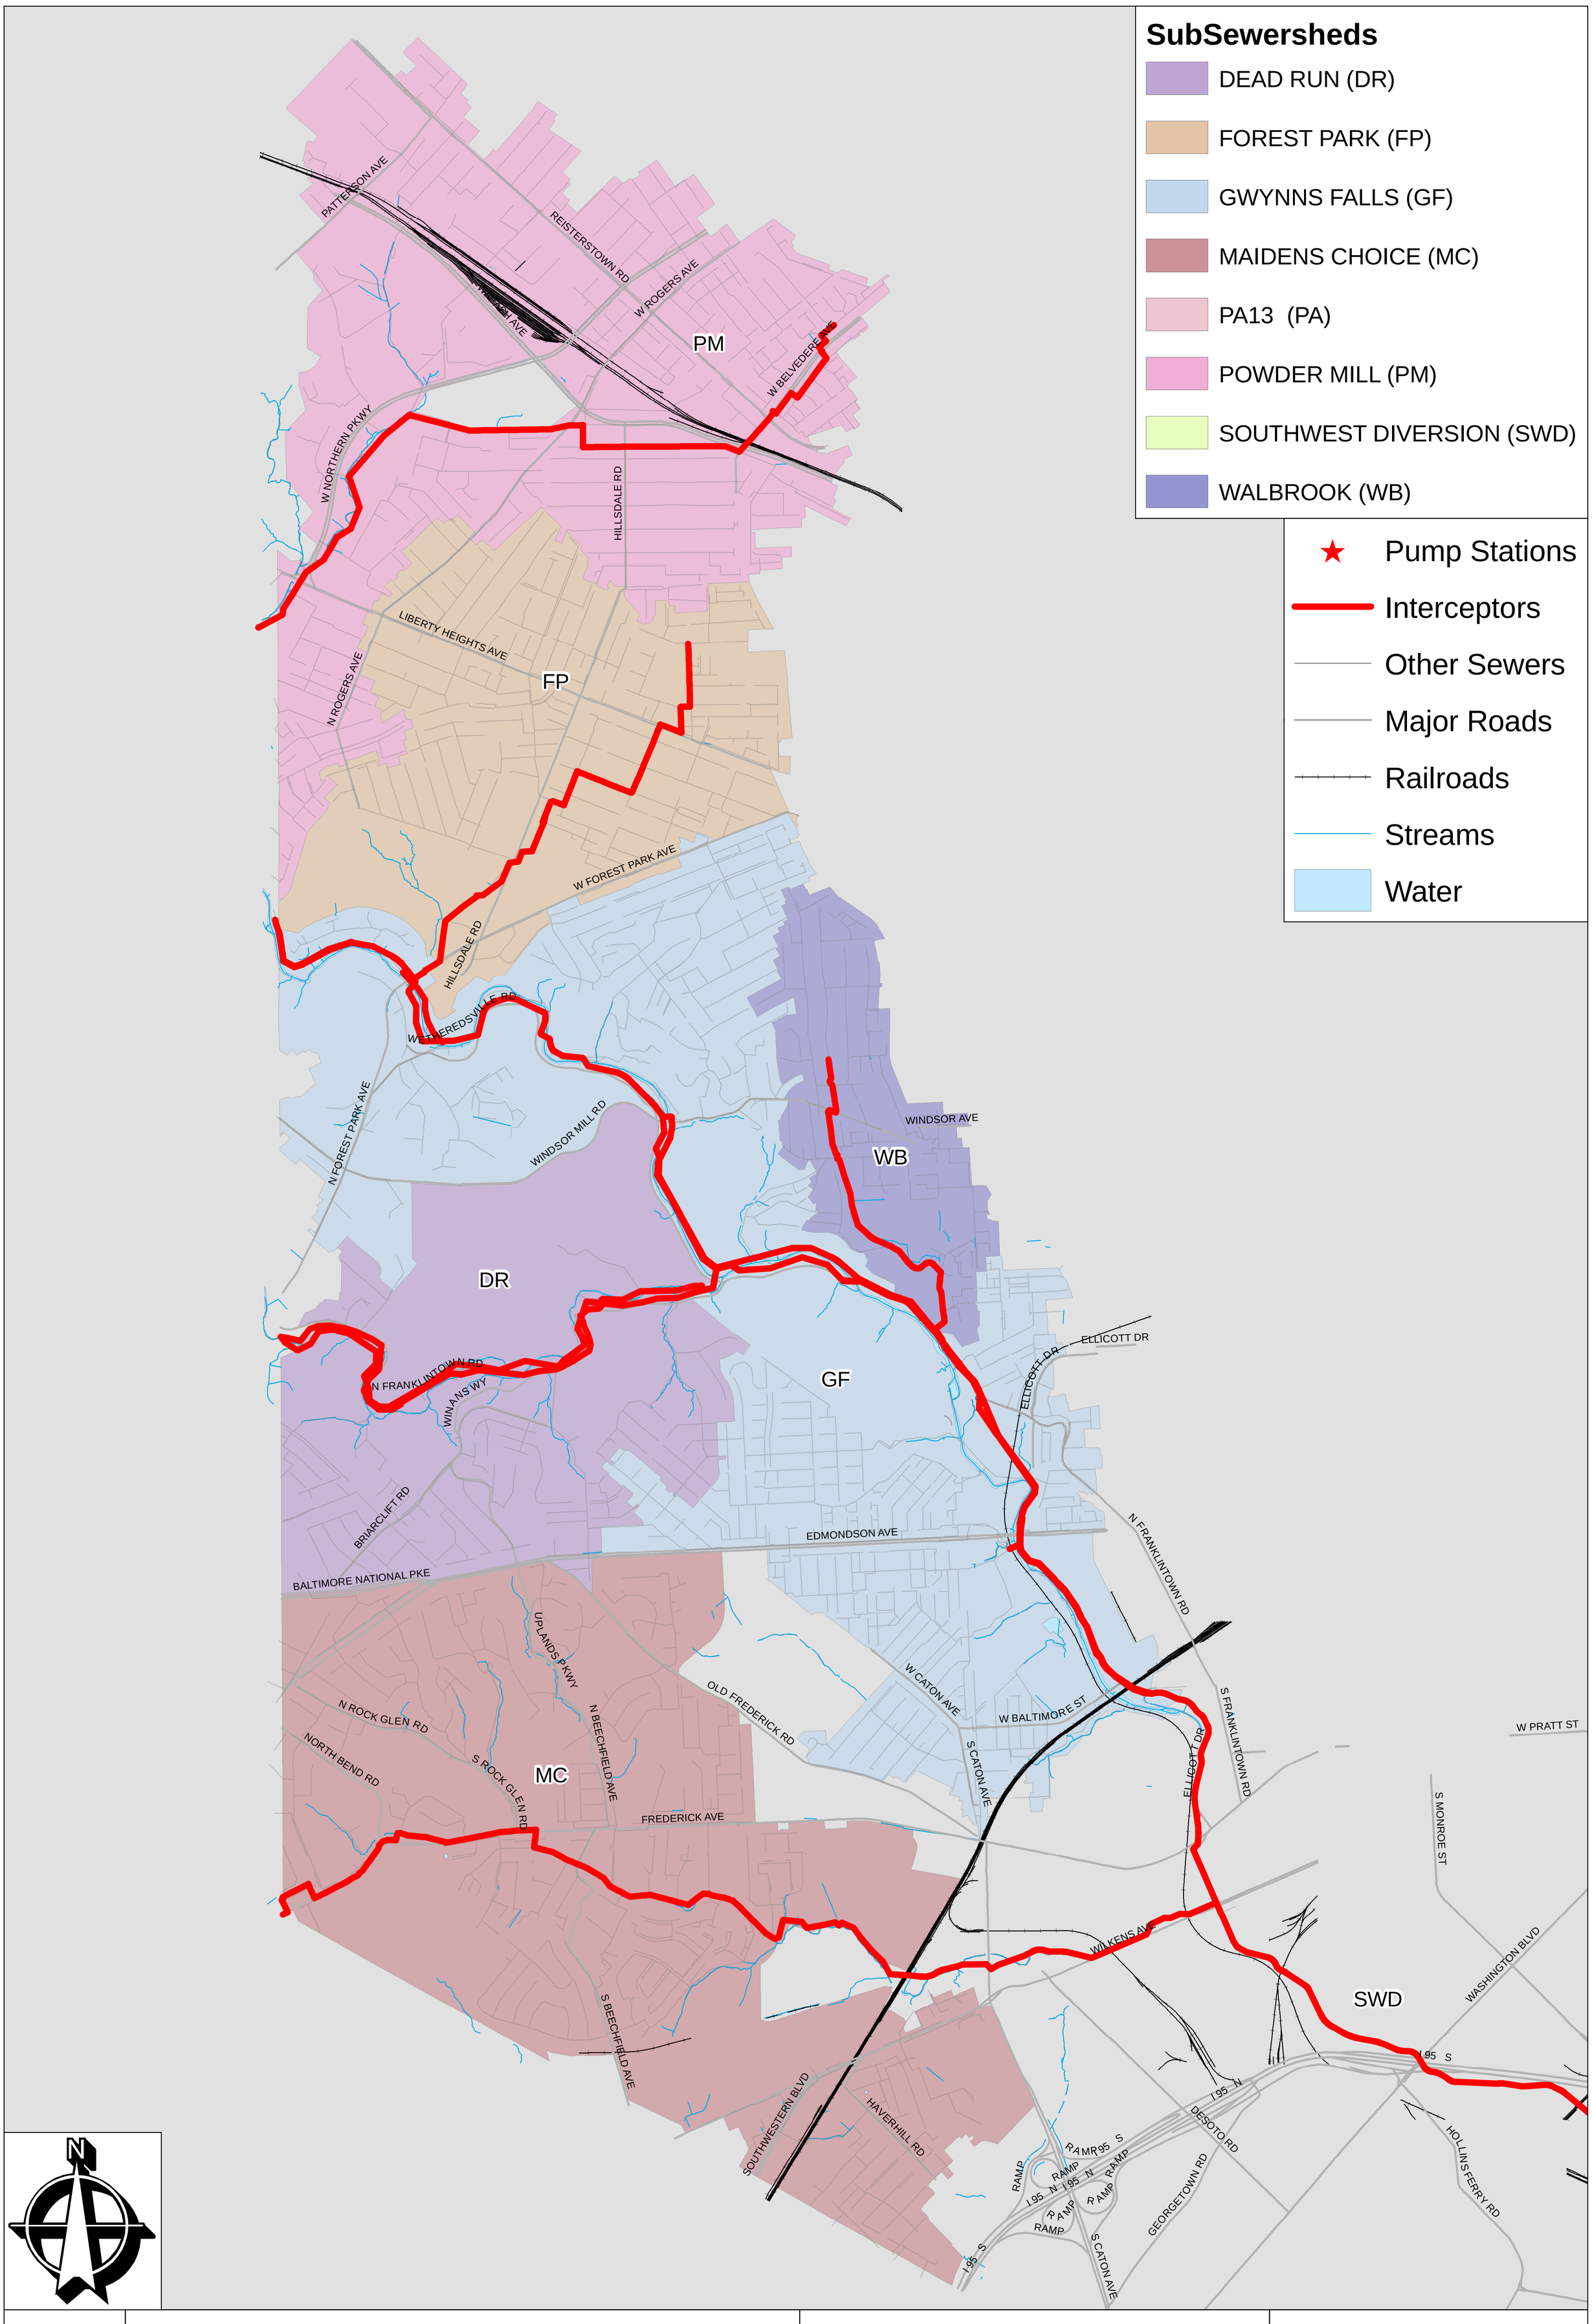

Map 1.4.1A

BALTIMORE CITY DPW DEPARTMENT OF PUBLIC WORKS DAVID E. SCOTT, P.E. DIRECTOR

Project 1032 - Gwynns Falls Collection System Evaluation and Sewershed Plan

Gwynns Falls Sewershed Major Sewers and Pump Stations

URS

June 2010

Scale: 1 inch = 0.25 miles