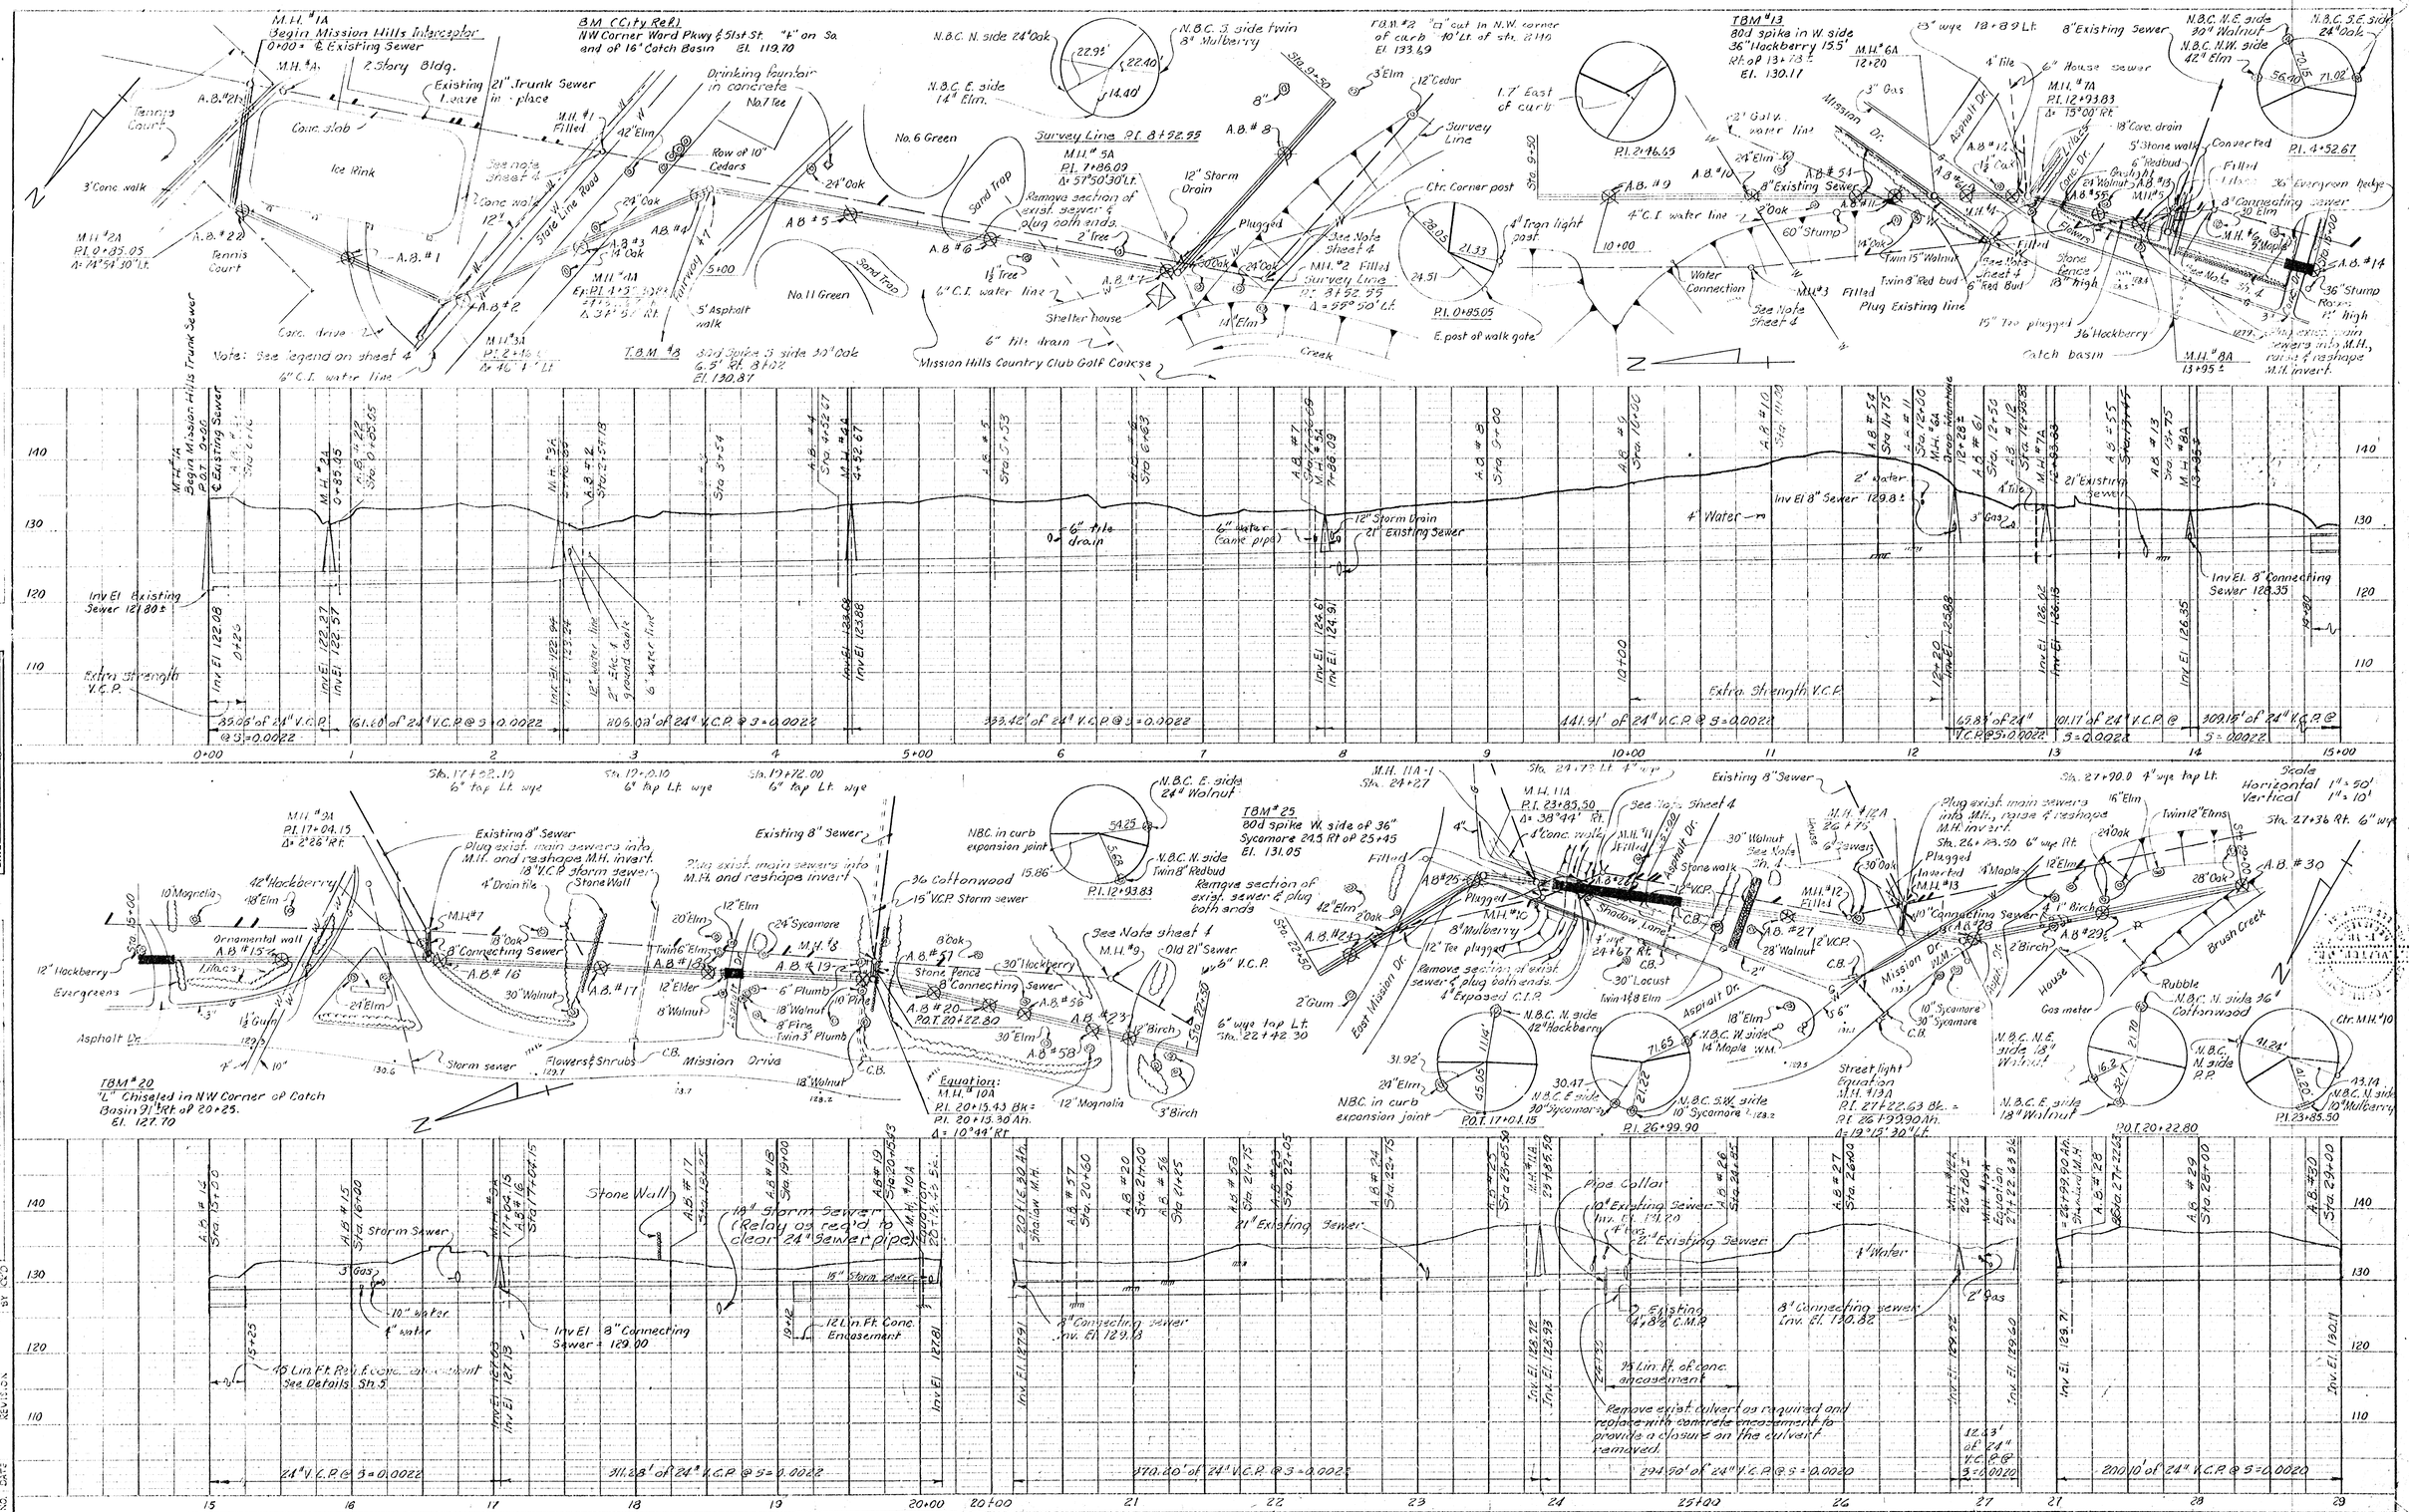

BLACK & VEATCH AND BURNS & Mc DONNELL, CONSULTING ENGINEERS, KANSAS CITY, MO. 1964 POLLUTION CONTROL DEPARTMENT, KANSAS CITY, MO. CONTRACT NO. 38 MISSION HILLS INTERCEPTOR

SHEET 1 OF 5 D-1000