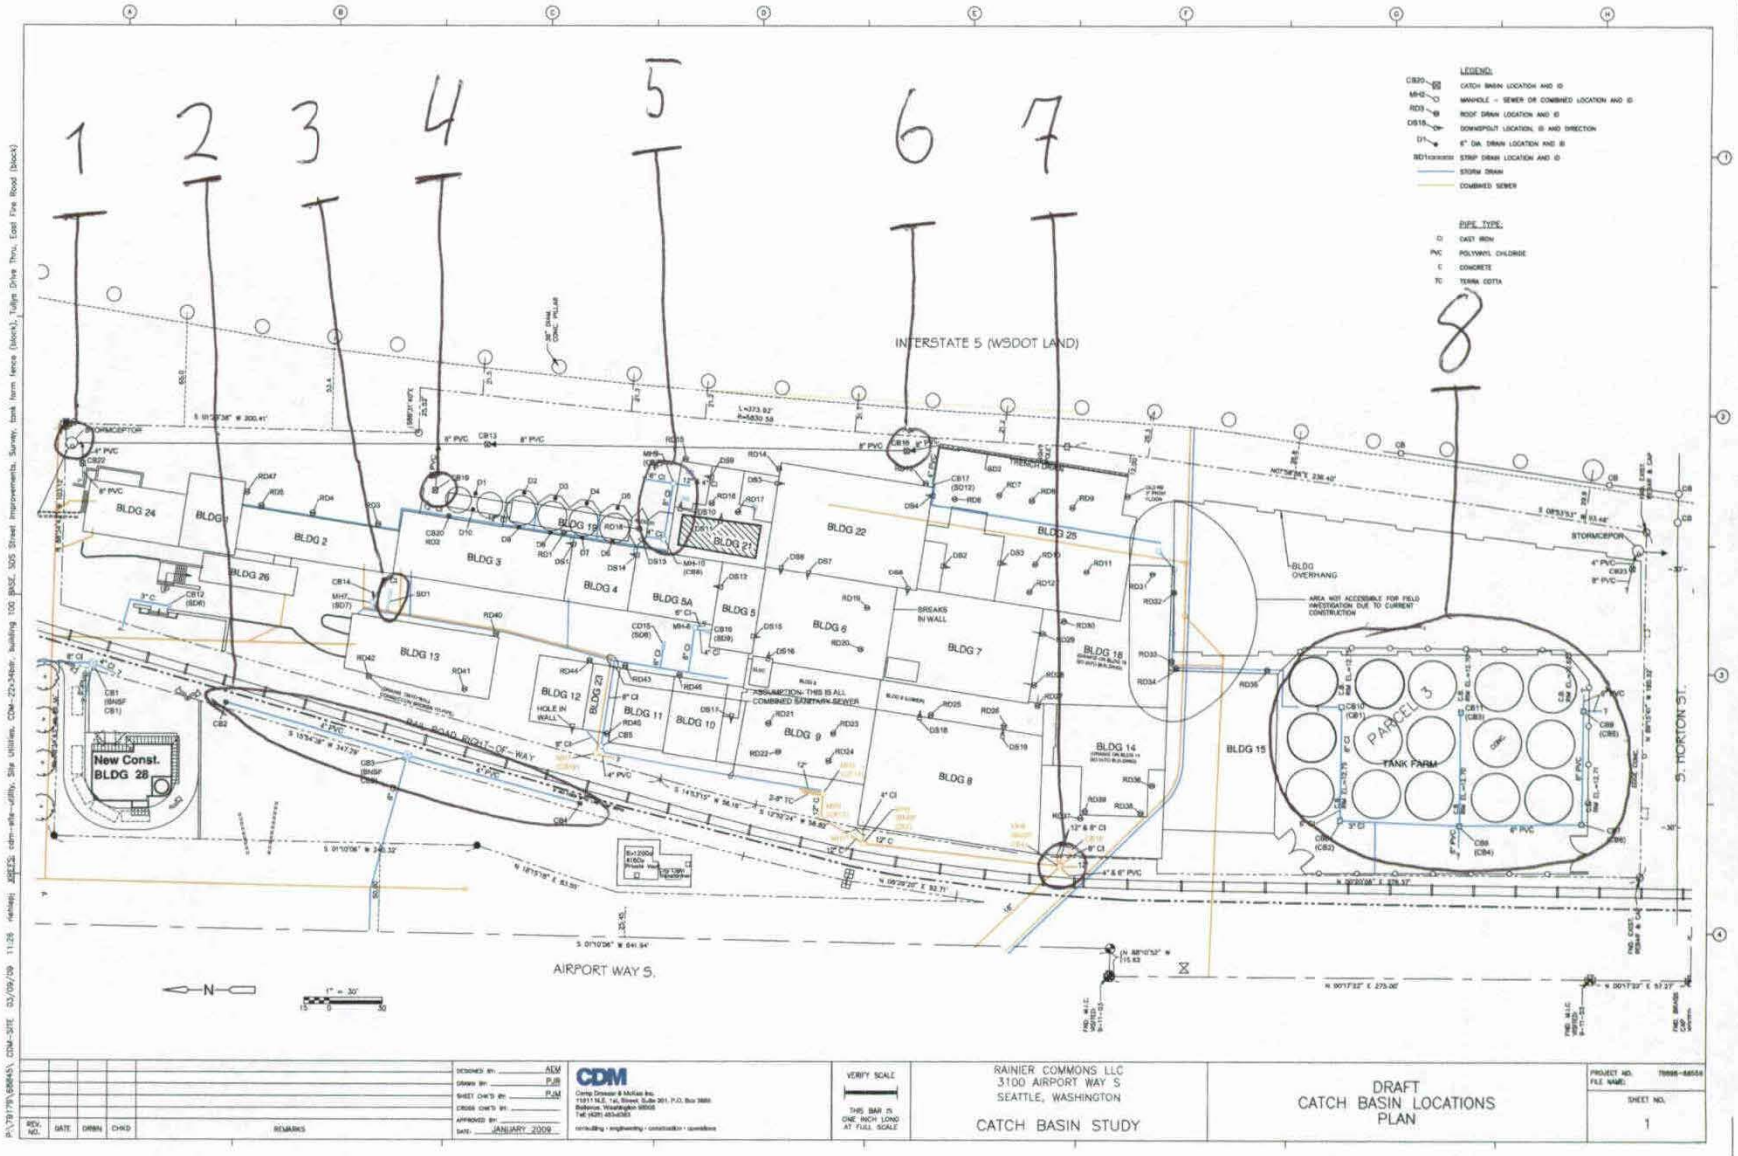

REV. NO.	DATE	DRWN	CHKD	REMARKS

DESIGNED BY: ADM
DRAWN BY: PJB
SHEET CHK'D BY: PJM
CROSS CHK'D BY:
APPROVED BY:
DATE: JANUARY 2009

CDM
Camp Dresser & McKee Inc.
15011 NE 1st Street, Suite 201, P.O. Box 3880
Bellevue, Washington 98009
Tel: (425) 453-0383
consulting • engineering • construction • operations

VERIFY SCALE
THIS BAR IS ONE INCH LONG AT FULL SCALE

RAINIER COMMONS LLC
3100 AIRPORT WAY S
SEATTLE, WASHINGTON

CATCH BASIN STUDY

DRAFT
CATCH BASIN LOCATIONS PLAN

PROJECT NO. 78886-68554
FILE NAME:
SHEET NO. 1

Reference Sheet

1. Spectra # 2009060545 sample #2
2. Spectra # 2009060545 sample #5
3. ARI # SD#1-SED sample #OS18C (~~waiting on further data~~) Spectra # 2009080036
4. Spectra # 2009060545 sample #4
5. Spectra # 2009060545 sample #3
6. Spectra # 2009060546
7. waiting for data
8. Spectra # 2009070381 (TCLP) & Spectra # 2009060545 sample #6