FIGURES

FORMER RAINIER BREWERY PROPERTY
3100 Airport Way South
Seattle, Washington
Farallon PN: 338-001

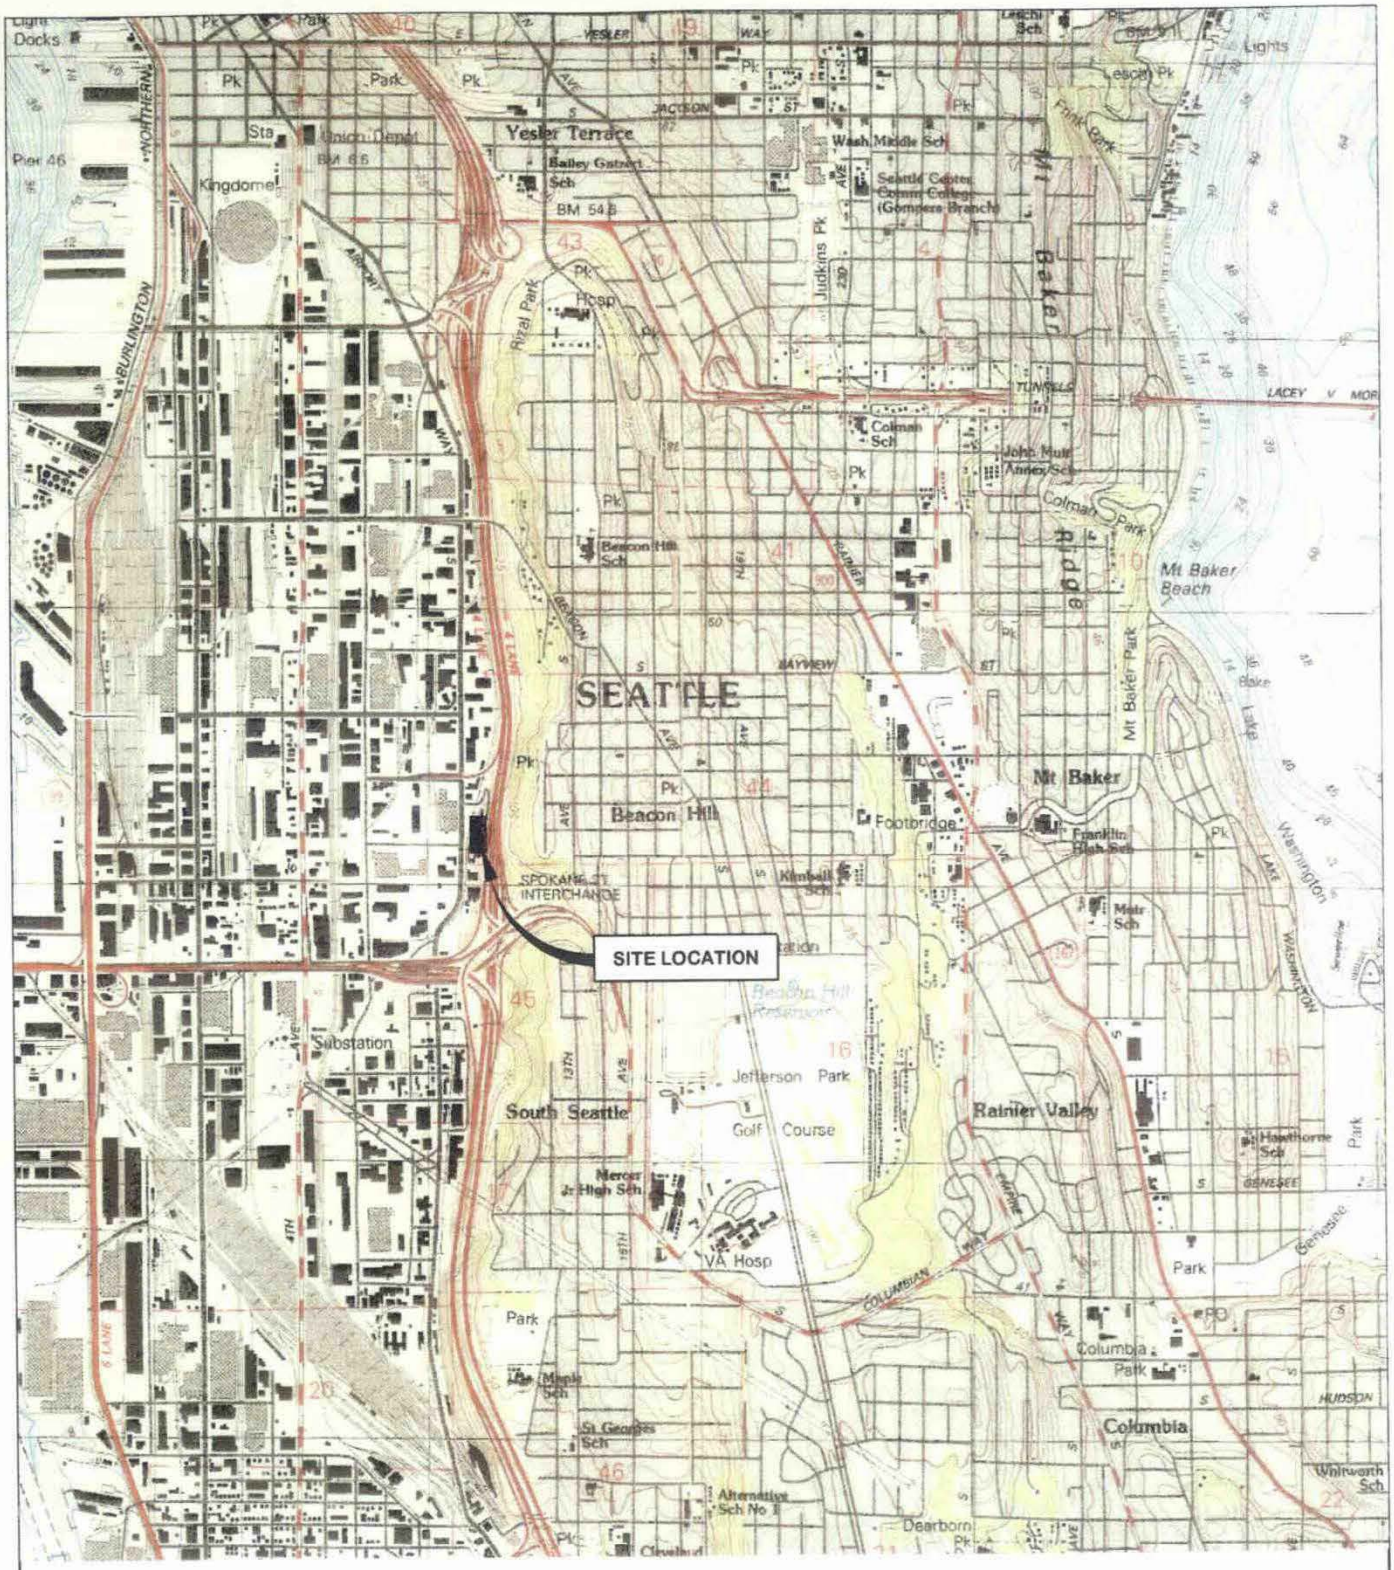

REFERENCE: 7.5 MINUTE USGS QUADRANGLE SEATTLE SOUTH, WASHINGTON. DATED 1983

FARALLON CONSULTING
320 3rd Ave. NE.
Issaquah, WA 98027

FIGURE 1

SITE LOCATION MAP
FORMER RAINIER BREWERY PROPERTY
3100 AIRPORT WAY SOUTH
SEATTLE, WASHINGTON

FARALLON PN: 338-001

Drawn By: DEW	Checked By: TB	Date: 3/3/04	Disk Reference: 338001

RCLLC 0004251

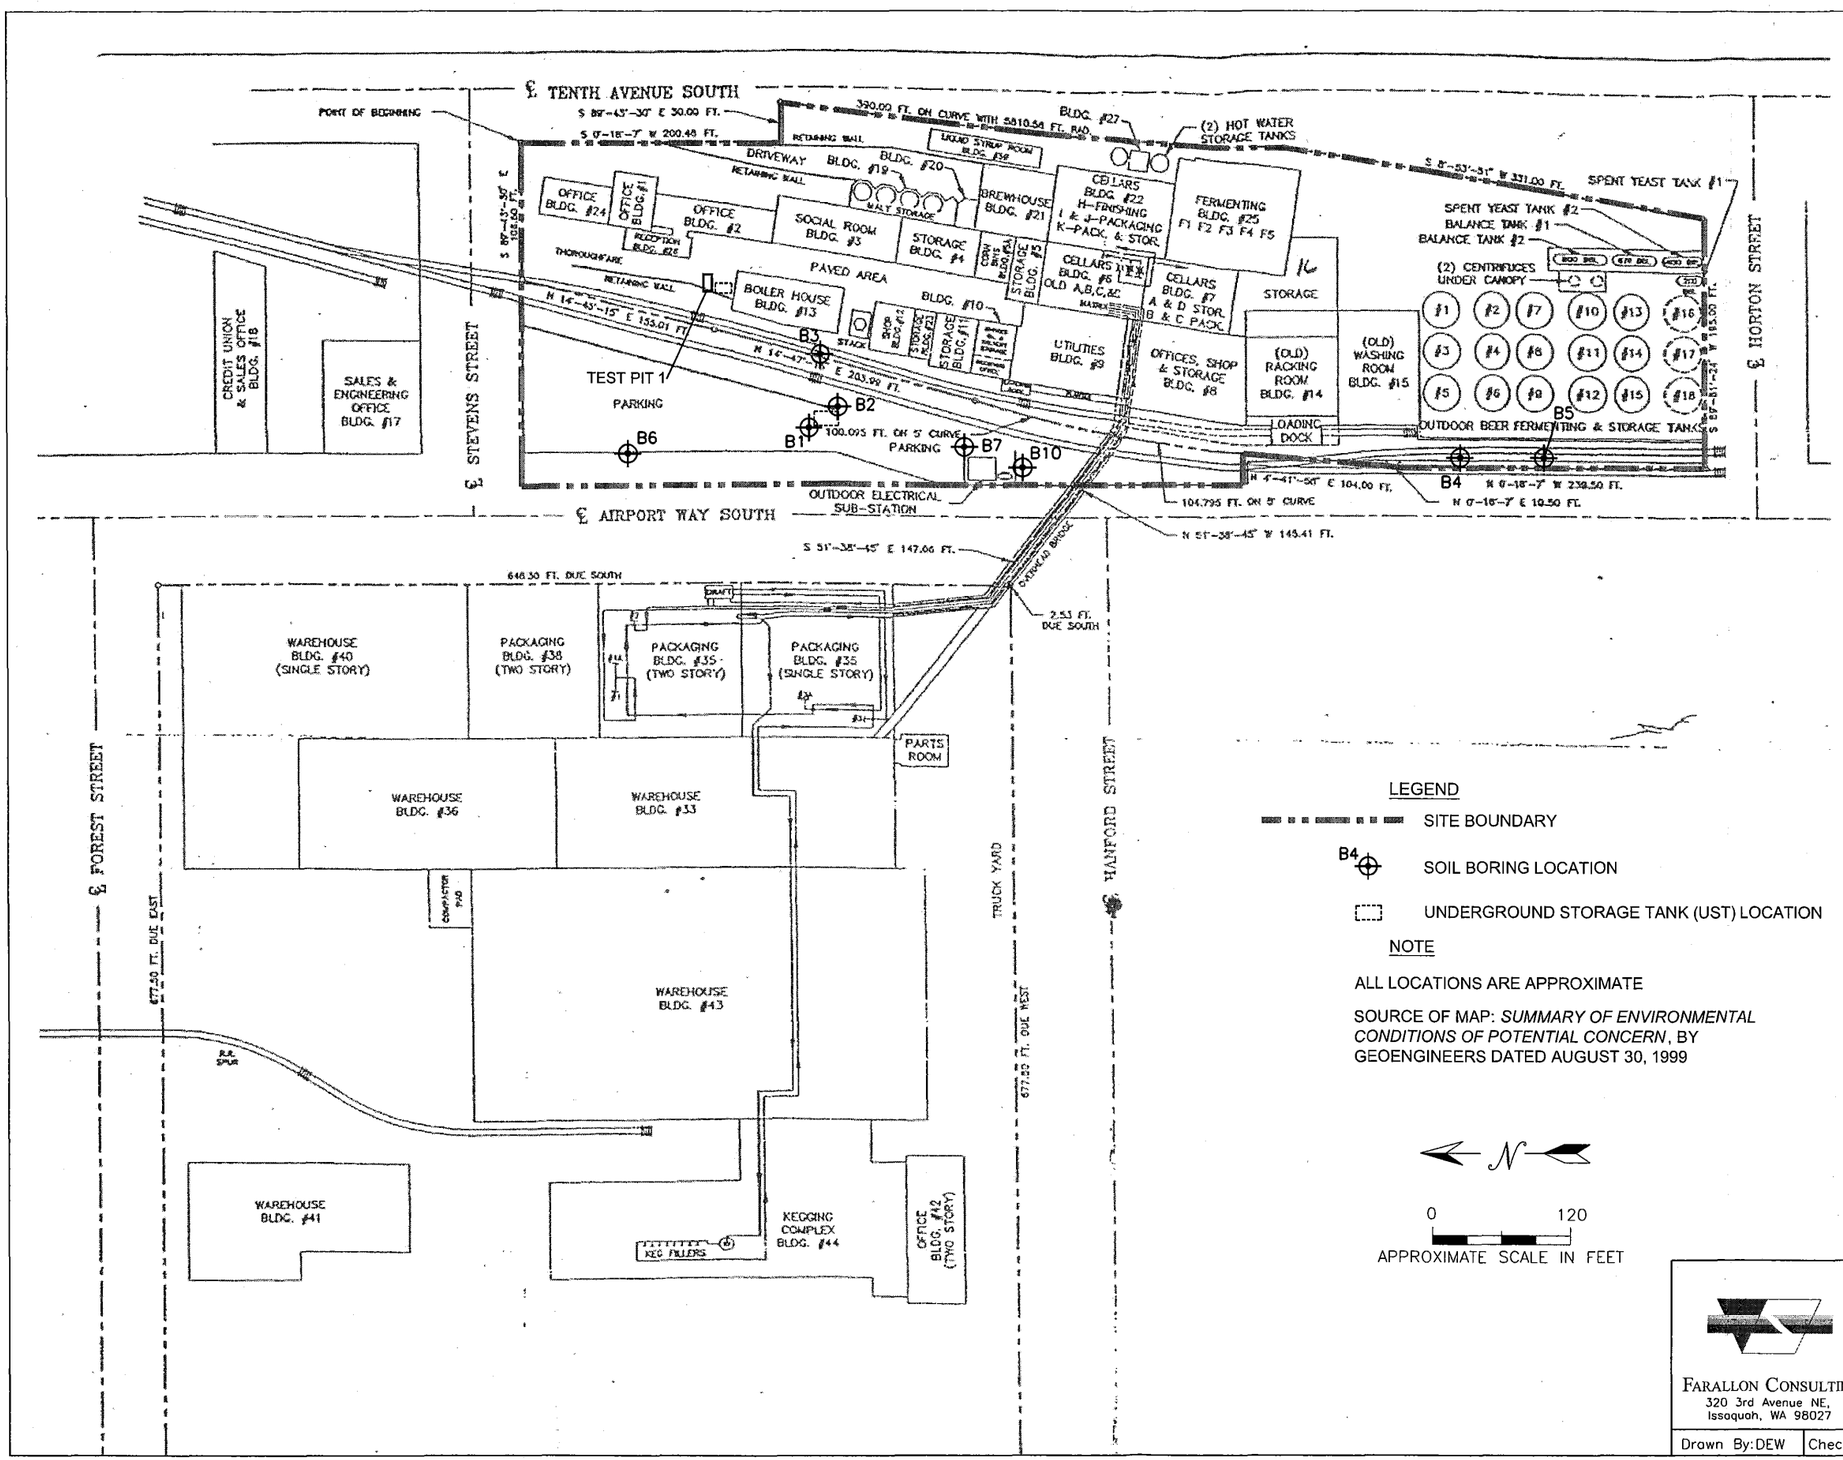

LEGEND

SITE BOUNDARY

B4 SOIL BORING LOCATION

UNDERGROUND STORAGE TANK (UST) LOCATION

NOTE

ALL LOCATIONS ARE APPROXIMATE

SOURCE OF MAP: *SUMMARY OF ENVIRONMENTAL CONDITIONS OF POTENTIAL CONCERN*, BY GEOENGINEERS DATED AUGUST 30, 1999

N

0 120

APPROXIMATE SCALE IN FEET

FARALLON CONSULTING
320 3rd Avenue NE,
Issaquah, WA 98027

FIGURE 2

SITE PLAN
FORMER RAINIER BREWERY PROPERTY
3100 AIRPORT WAY SOUTH
SEATTLE, WASHINGTON

FARALLON PN: 338-001

Drawn By: DEW	Checked By: TB	Date: 3/31/04	Disk Reference: 338001