RAINIER COMMONS CATCH BASIN SAMPLING ZONES

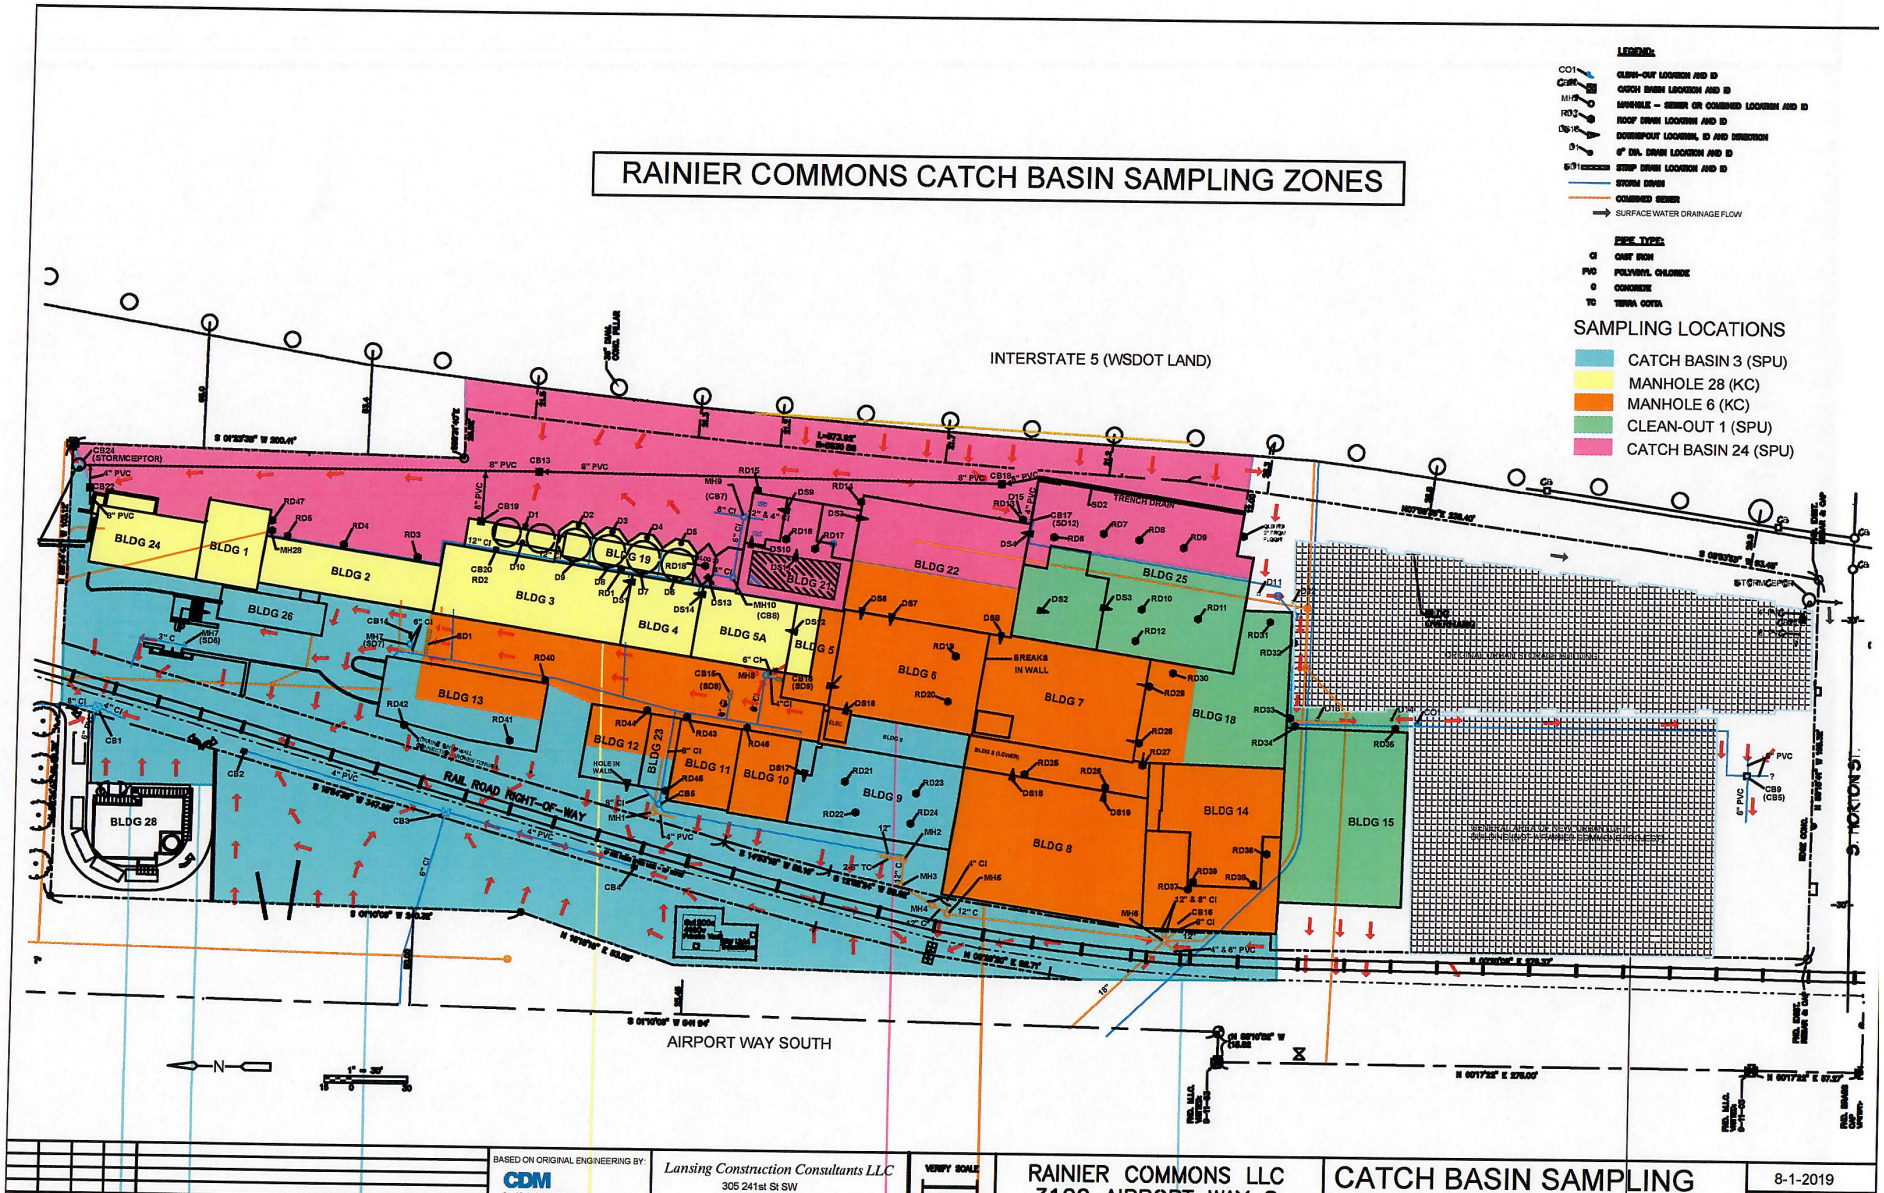

REV. NO.	DATE	DRAWN	CHKD	REMARKS

BASED ON ORIGINAL ENGINEERING BY: CDM

Lansing Construction Consultants LLC
305 241st St SW
Bothell, WA 98021
All Changes Copyright LCC, LLC

VERIFY SCALE
THIS BAR IS ONE INCH LONG AT FULL SCALE

RAINIER COMMONS LLC
3100 AIRPORT WAY S
SEATTLE, WASHINGTON

CATCH BASIN SAMPLING ZONE LOCATIONS

8-1-2019

SHEET NO. 1

RCLLC 0010832