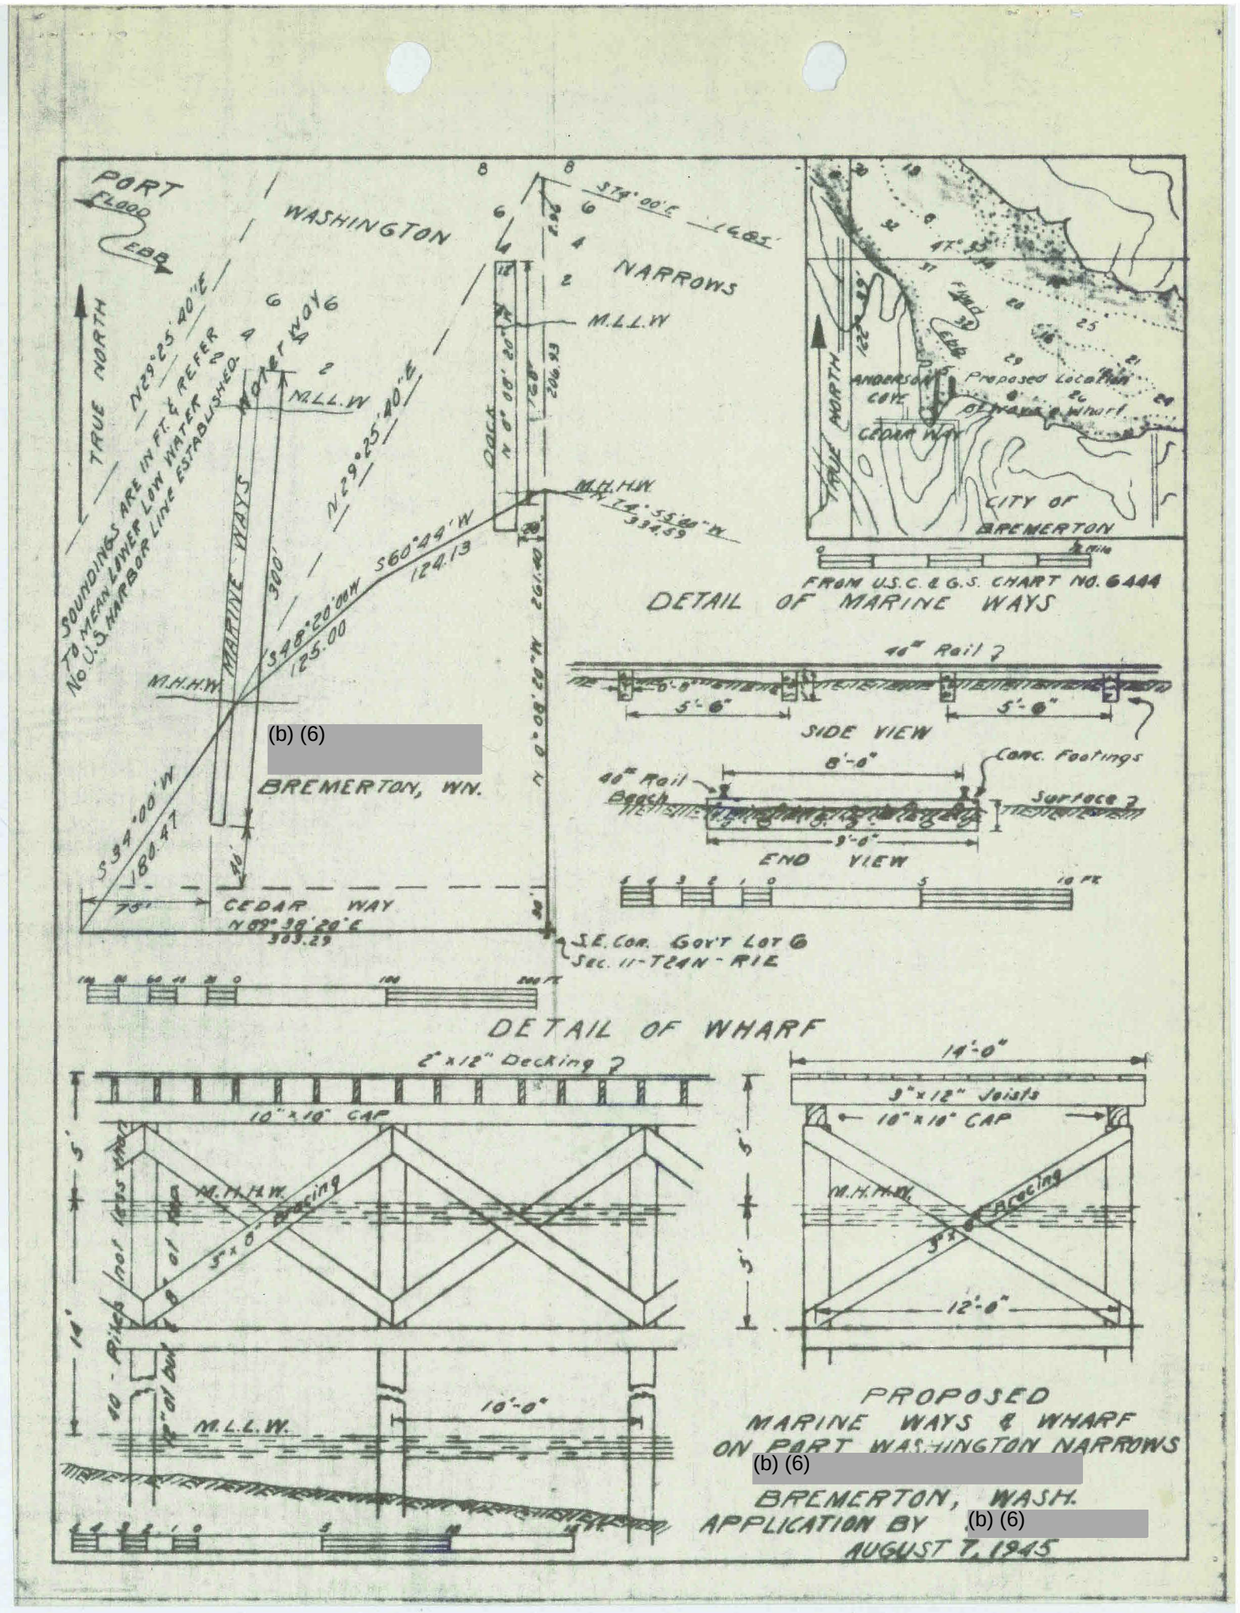
PORT
FLOOD
EBB
WASHINGTON
NARROWS
TRUE NORTH
N29°25'40"E
SOUNDINGS ARE IN FT. & REFER TO MEAN LOWER LOW WATER
No U.S. HARBOR LINE ESTABLISHED.
Water Way
M.L.L.W
MARINE WAYS
300'
N29°25'40"E
S60°44'W
124.13
S48°20'00"W
125.00
M.H.H.W
S34°00'W
180.47
75'
CEDAR WAY
N89°38'20"E
303.29
S.E. Cor. Gov't Lot 6
Sec. 11-T24N-R1E
DOCK
N 0°08'20"W
M.H.H.W
N74°55'00"W
334.59
N 0°08'20"W
261.40
206.93
(b) (6)
BREMERTON, WN.
ANDERSON COVE
Proposed Location of Ways & Wharf
CEDAR WAY
CITY OF BREMERTON
TRUE NORTH
FROM U.S.C. & G.S. CHART NO. 6444
DETAIL OF MARINE WAYS
40# Rail
5'-6"
5'-6"
SIDE VIEW
8'-0"
Conc. Footings
40# Rail Beach
Surface
9'-0"
END VIEW
DETAIL OF WHARF
2"x12" Decking
10"x10" CAP
M.H.H.W.
3"x8" Bracing
5'
14'
40 - Piles not less than 12" at but & 8" at top
M.L.L.W.
10'-0"
14'-0"
3"x12" Joists
10"x10" CAP
M.H.H.W.
3"x8" Bracing
12'-0"
PROPOSED
MARINE WAYS & WHARF
ON PORT WASHINGTON NARROWS
(b) (6)
BREMERTON, WASH.
APPLICATION BY (b) (6)
AUGUST 7, 1945