(b) (6)

[redacted]

Bremerton, Wash

Phone 1972R.

wishes consideration on harbor area lease

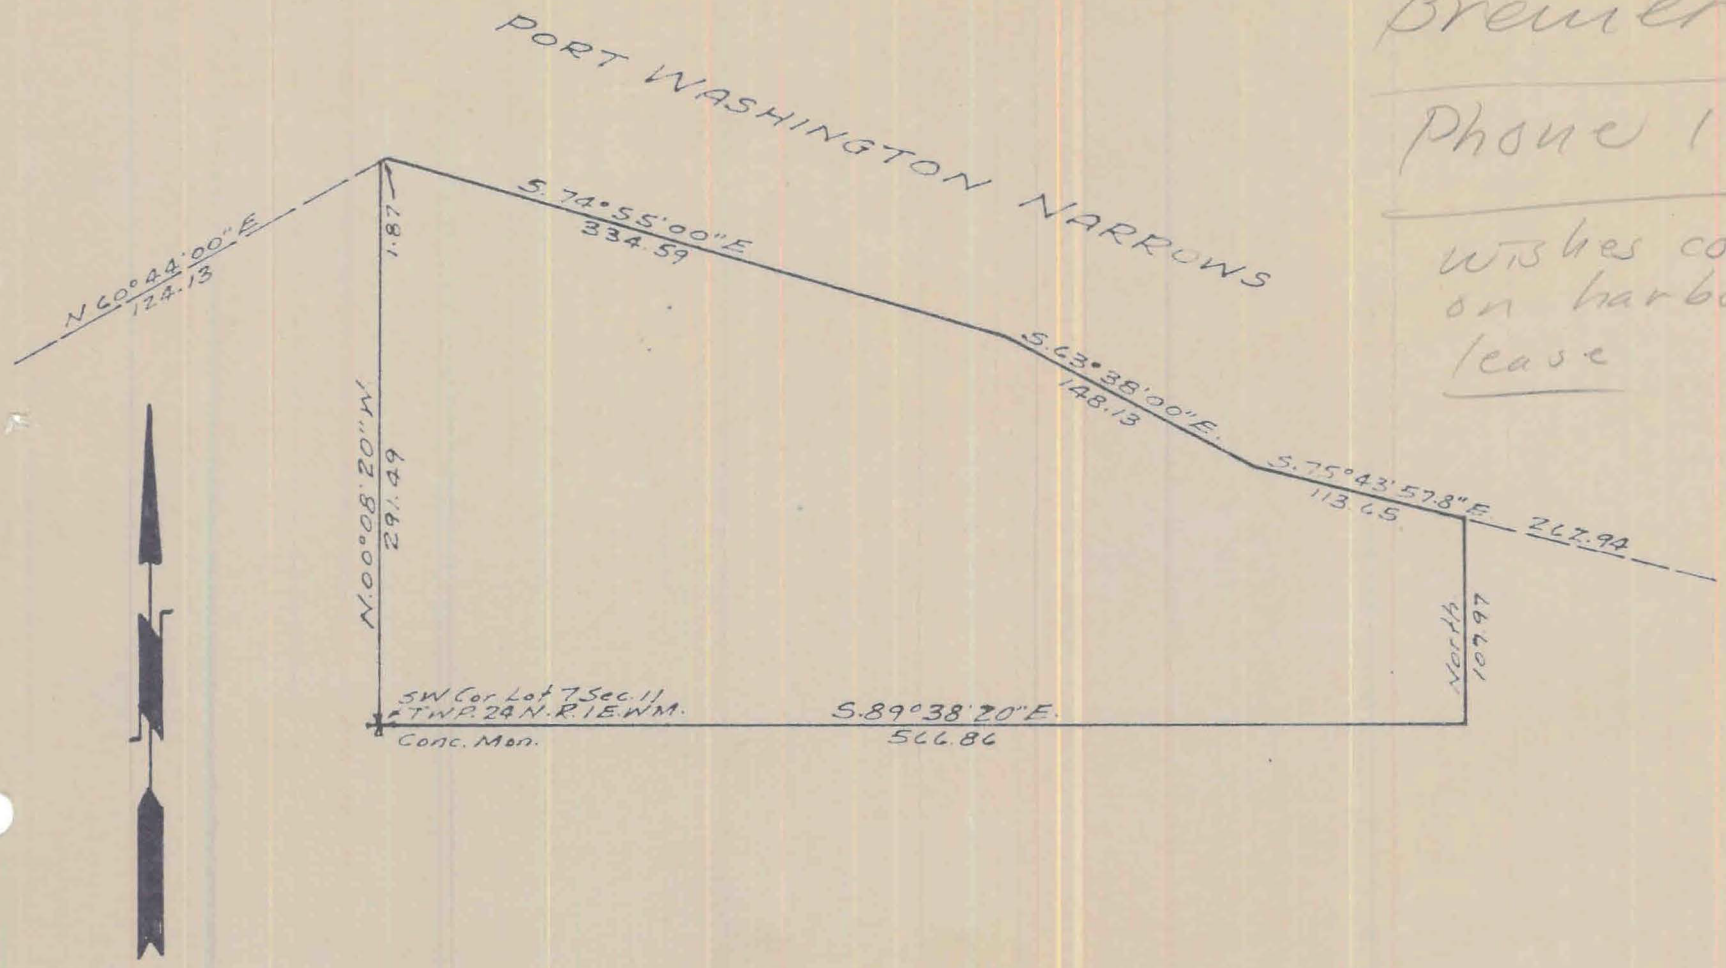

I HEREBY CERTIFY THAT THE CORNERS OF THIS PLAT HAVE BEEN RELOCATED FROM OLD EXISTING CORNERS, THAT ALL CORNERS SHOWN HERE SET, THAT ALL COURSES AND DISTANCES SHOWN ARE TRUE AND CORRECT.

CIVIL ENGINEER & LAND SURVEYOR

L. R. B. WEY
LICENSED PROFESSIONAL CIVIL ENGINEER AND LAND SURVEYOR
LAND SURVEY & SUBDIVISION
KINGSTON, WASH.
DATE 7-15 1944 SCALE 1" = 100 FEET
JOB NO. 582-11-24-1E.

DNR-00004151