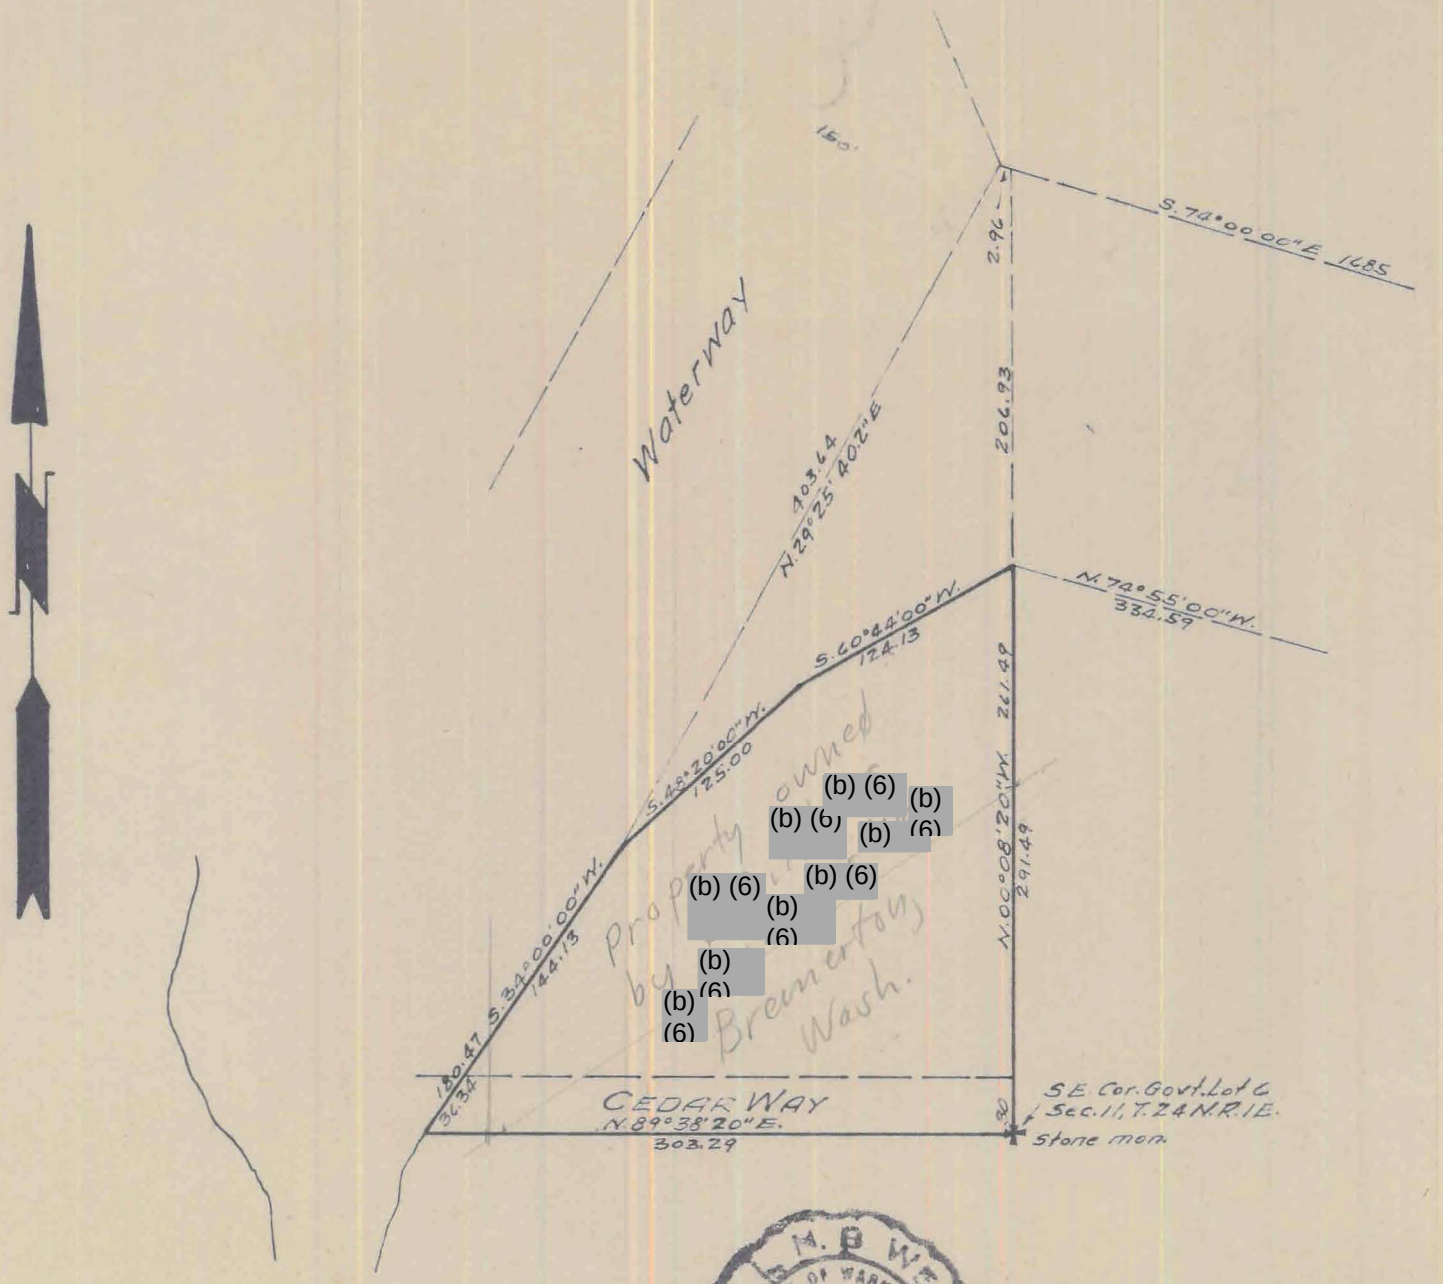

I HEREBY CERTIFY THAT THE CORNERS OF THIS TRACT HAVE BEEN RELOCATED FROM OLD EXISTING CORNERS, THAT ALL CORNERS SHOWN WERE SET, THAT ALL COURSES AND DISTANCES SHOWN ARE TRUE AND CORRECT.

CIVIL ENGINEER & LAND SURVEYOR

L. R. B. WEY
STATE OF WASHINGTON
REGISTERED
Civil Engineer & Land Surveyor

L. R. B. WEY
LICENSED PROFESSIONAL CIVIL ENGINEER AND LAND SURVEYOR
LAND SURVEY & SUBDIVISION
KINGSTON, WASH.
DATE 5-17 1944 SCALE 1" = 100 FT.
JOB NO. 566-11-24-1E.