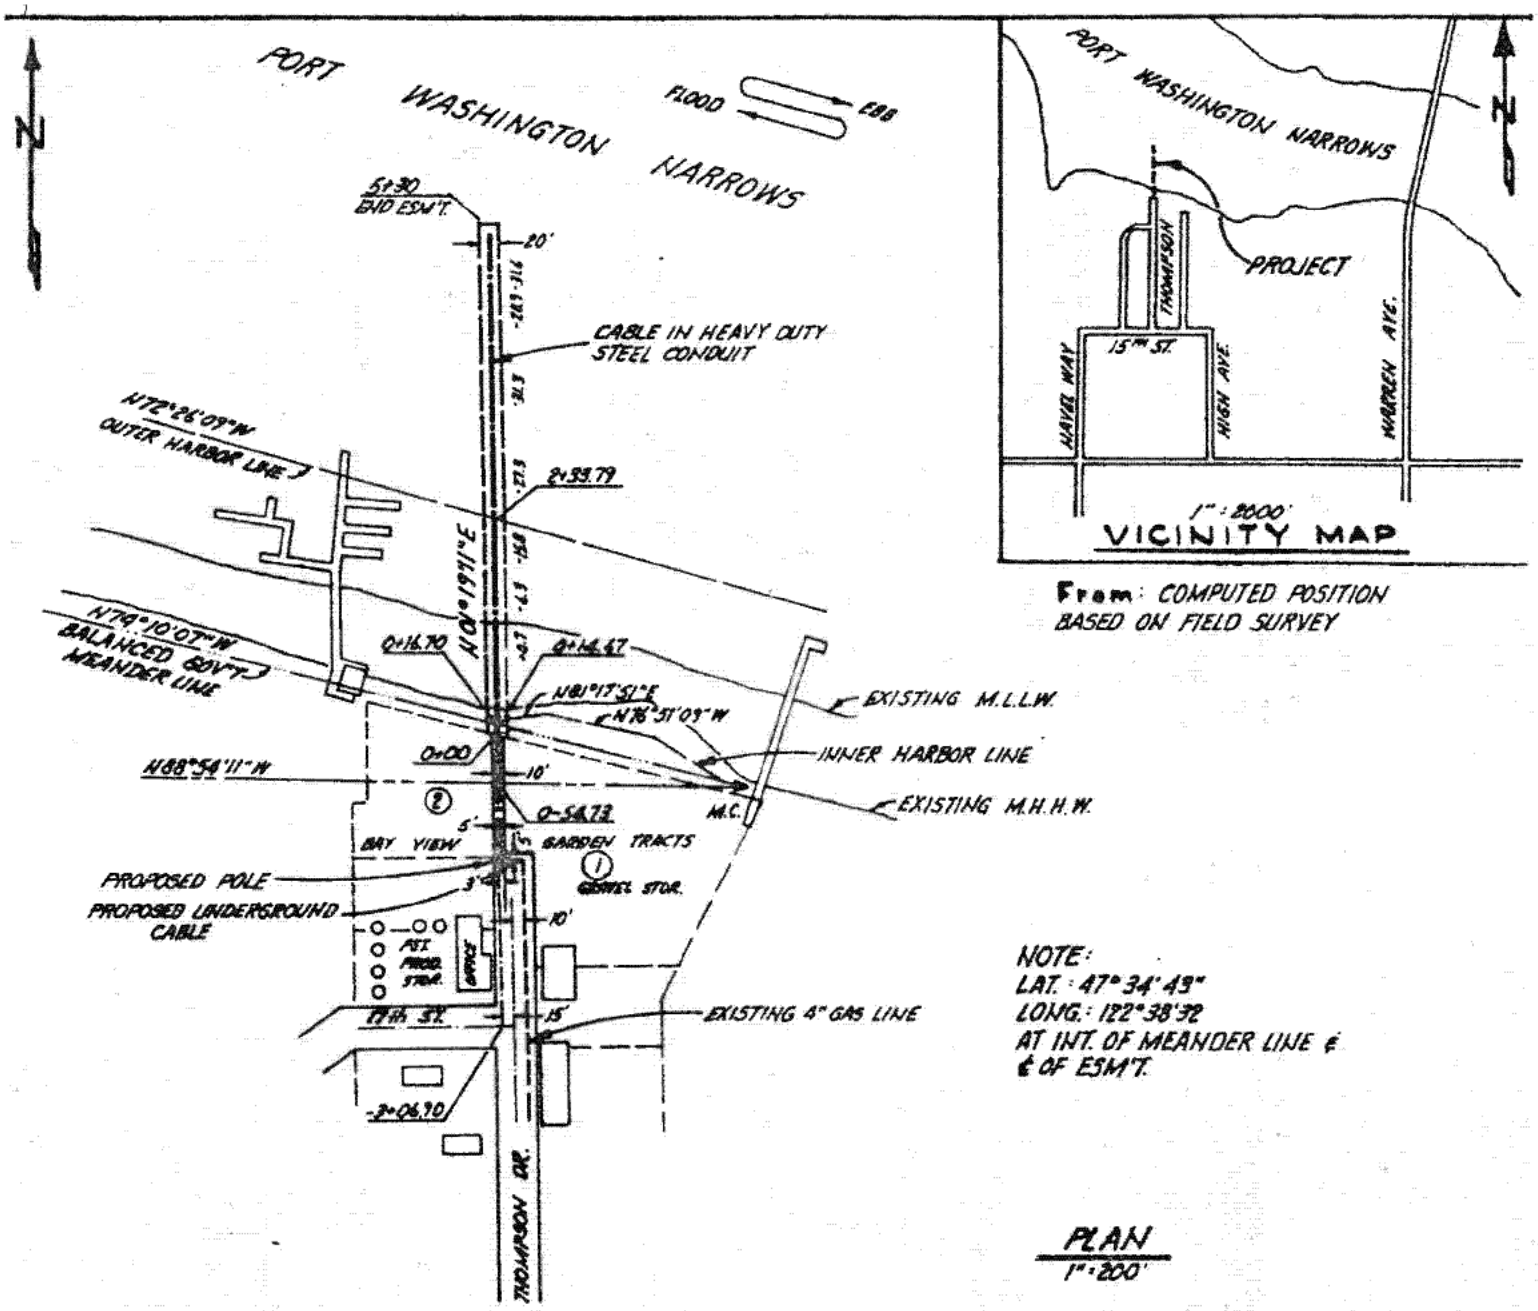

NOTES.

1. PURPOSE: CATHODIC PROTECTION FOR NATURAL GAS MAIN

2. DATUM: MEAN LOWER LOW WATER

3. SOUNDINGS ARE IN ~~FATHOMS~~/FEET

4. ARE FEDERAL HARBOR LINES ESTABLISHED? YES ☐ NO ☒

5. NAME AND ADDRESS OF ADJACENT PROPERTY OWNERS

(1) (b) (6)
1725 PENNSYLVANIA
BREMERTON, WASH. 98310

(2) ATLANTIC RICHFIELD CO.
PROP. TAX DEPT.
P.O. BOX 2679 TERM. ANNEX
LOS ANGELES, CALIF. 90051

071-078-1-002418

PROPOSED CATHODIC PROTECTION SYSTEM
SITE NO. 1

IN: PORT WASHINGTON NARROWS

IN/~~NEAR~~ BREMERTON

COUNTY OF KITSAP STATE WASH.

APPLICATION BY: CASCADE NATURAL GAS CO.
222 FAIRVIEW AVE. N. SEATTLE, WASH. 98109

DATE: SHEET 1 of 2

74097