US EPA RECORDS CENTER REGION 5

1010700

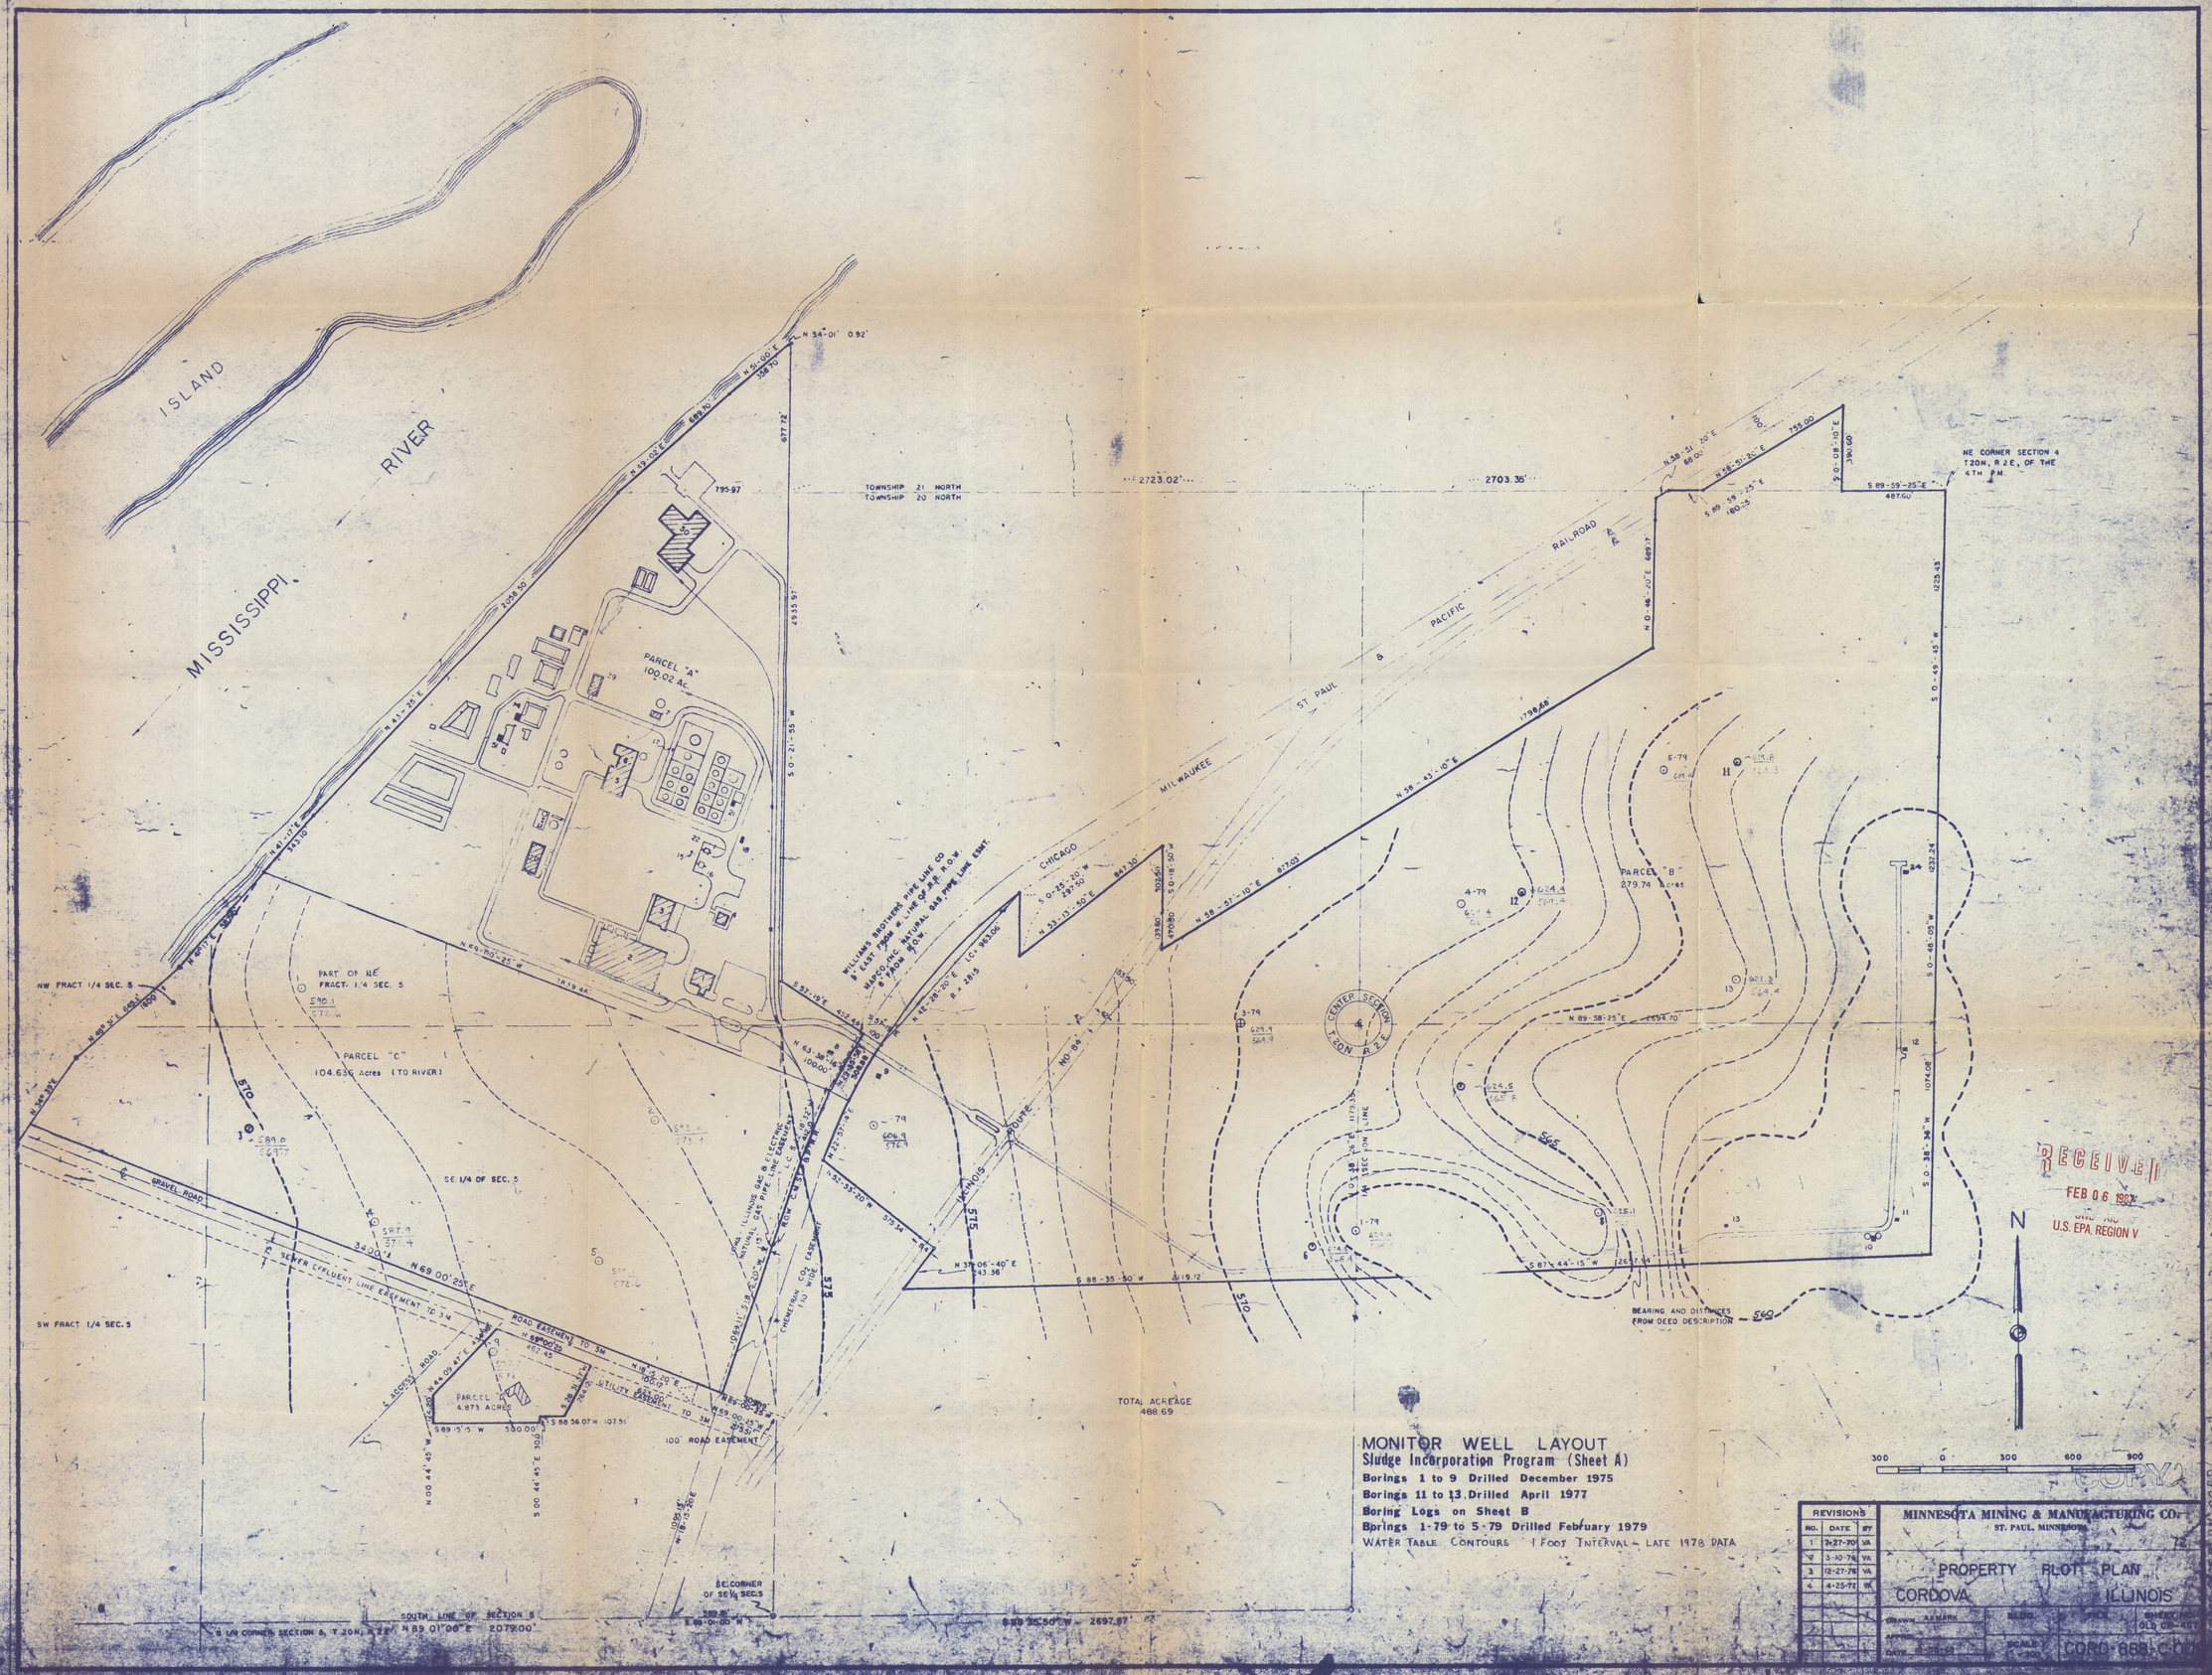

MONITOR WELL LAYOUT
Sludge Incorporation Program (Sheet A)
Borings 1 to 9 Drilled December 1975
Borings 11 to 13 Drilled April 1977
Boring Logs on Sheet B
Borings 1-79 to 5-79 Drilled February 1979
WATER TABLE CONTOURS 1 FOOT INTERVAL - LATE 1978 DATA

REVISIONS		
NO.	DATE	BY
1	9-27-70	VA
2	3-10-76	VA
3	12-27-76	VA
4	4-25-77	VA

MINNESOTA MINING & MANUFACTURING CO.
ST. PAUL, MINNESOTA

PROPERTY PLOT PLAN
CORDOVA ILLINOIS

DRAWN AXMANN
BLDG.
SCALE 1" = 300'
DATE 3-11-76
CORD-888-C-001

FIGURE 3