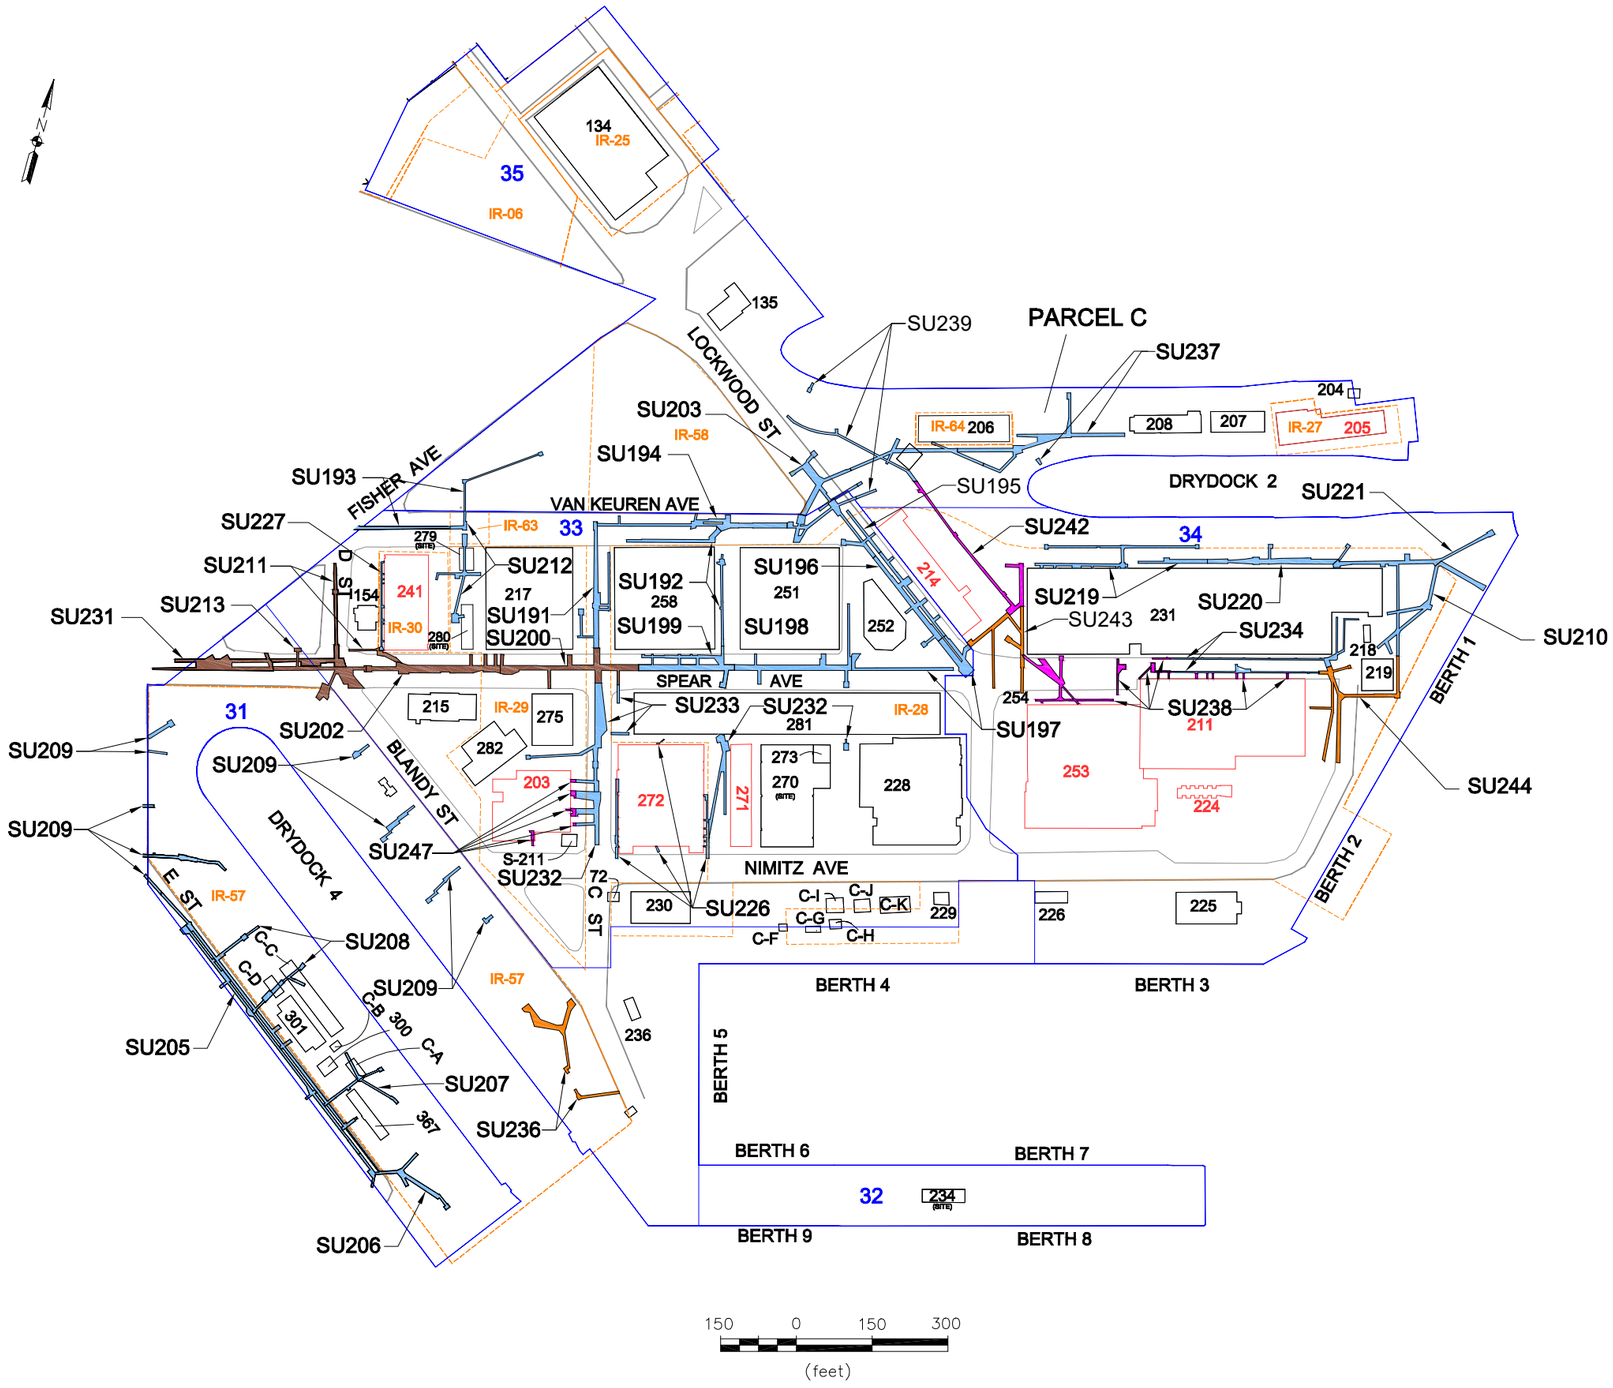

LEGEND

SU 191	– SURVEY UNIT (SU)
34	– WORK AREA BOUNDARY AND NUMBER
IR-27	– IR BOUNDARY AND NUMBER
140	– IMPACTED BUILDING BUILDING NUMBER
142 (SITE)	– IMPACTED BUILDING FORMER BUILDING LOCATION
128	– NON-IMPACTED BUILDING BUILDING NUMBER
	– ACTIVE TRENCH UNITS (QTY = 3)
	– TRENCH UNITS THAT HAVE PASSED SYSTEMATIC SAMPLING BUT WAITING FOR OFFSITE (QTY = 3)
	– TRENCH UNITS THAT HAVE PASSED OFFSITE AND SYSTEMATIC SAMPLING BUT WAITING FOR BACKFILL APPROVAL (QTY = 0)
	– APPROVED FOR BACKFILL (QTY = 0)
	– BACKFILLED/PAVED (QTY = 27)
	– CURRENTLY BACKFILLING/READY TO BE PAVED (QTY = 5)

BASE REALIGNMENT AND CLOSURE
PROGRAM MANAGEMENT OFFICE WEST
SAN DIEGO, CALIFORNIA

PARCEL C

SURVEY UNIT BACKFILL KEY PLAN

HUNTERS POINT NAVAL SHIPYARD, SAN FRANCISCO, CA

REVISION:
AUTHOR: A.CRABTREE
PROJECT NO:
FILE: SEE BELOW

TETRA TECH EC, INC.

P:\CTO-02 CAD Files (Rad EMAC)\DWG Files\Survey Units\PARCEL C_SU_BACKFILL_KEYMAP_04-16-12.dwg