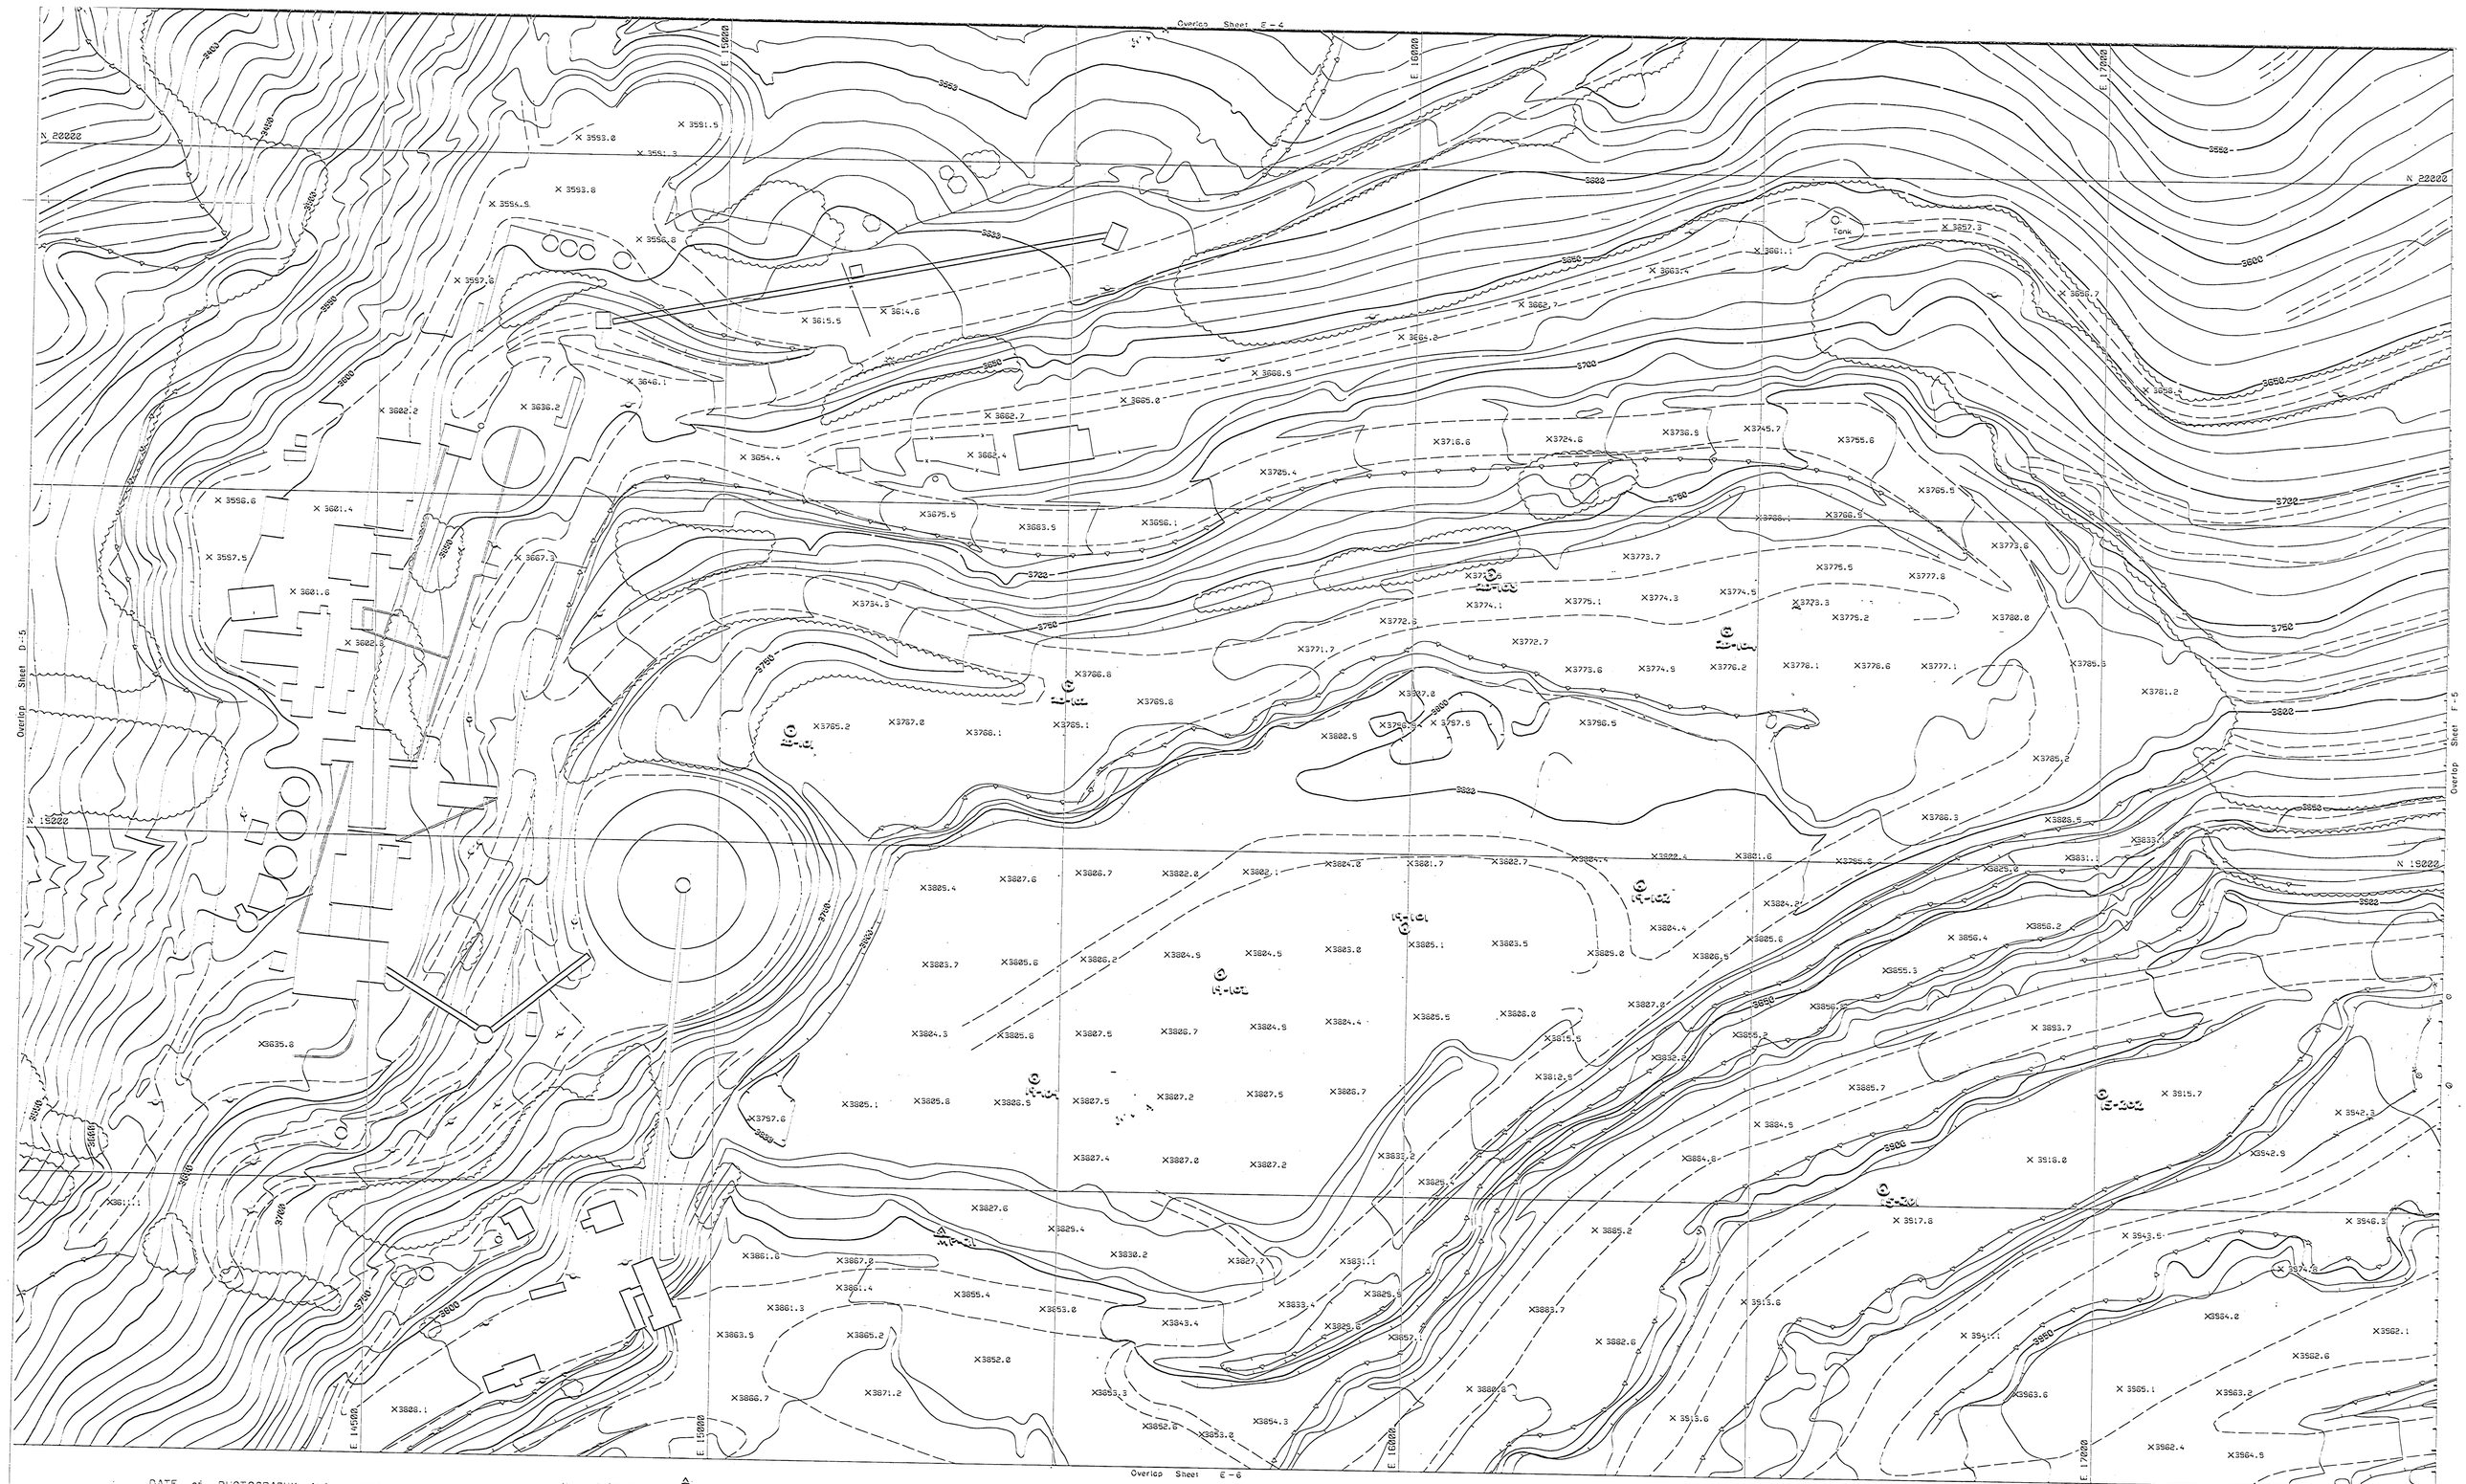

DATE of PHOTOGRAPHY: AUG. 8, 1989

LEGEND

Horizontal Control	△	Light Pole		Index Contour	3150
Unimproved Road		Utility Pole		Intermediate Contour	
Building		Power Line		Depression Contour	
Fence		Water Line		Spot Elevation	3212.4
Guard Rail		Tree Line		Top	
Photo Center	L-2	Tree		Toe	

REFERENCE	SYM	REVISION	BY	DATE

GRACE

DRAWN BY	DATE	
CHECKED BY	DATE	
APPROVED BY	DATE	

W. R. GRACE & CO.
ZONOLITE DIVISION

TITLE: 1989

SCALE: 1"=100', C.I.=10'
ACCT. NO.
SHEET NO. E-5
DRAWING NO.