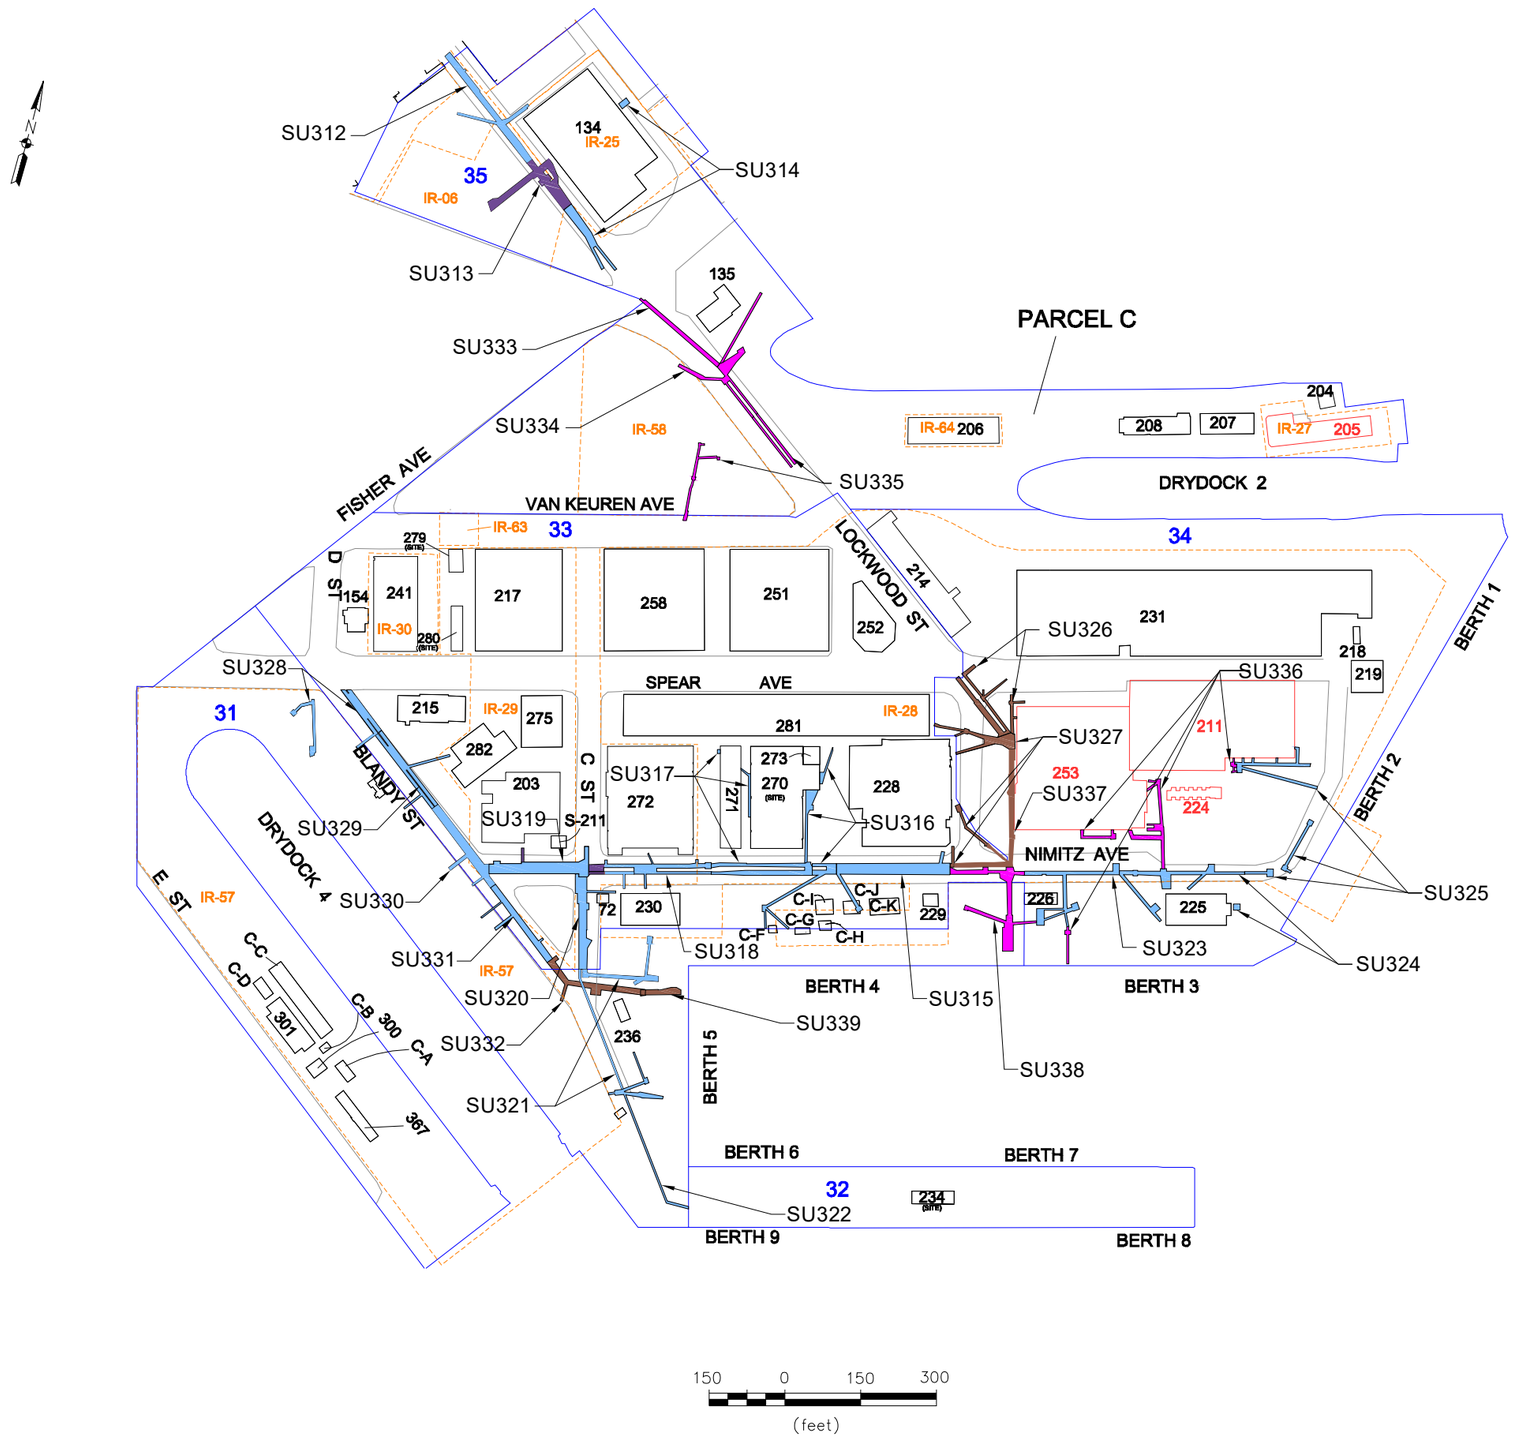

LEGEND

SU 191	– SURVEY UNIT (SU)
34	– WORK AREA BOUNDARY AND NUMBER
IR-27	– IR BOUNDARY AND NUMBER
140	– IMPACTED BUILDING BUILDING NUMBER
142 (SITE)	– IMPACTED BUILDING FORMER BUILDING LOCATION
128	– NON–IMPACTED BUILDING BUILDING NUMBER
	– ACTIVE TRENCH UNITS (QTY = 5)
	– TRENCH UNITS THAT HAVE PASSED SCREENING SAMPLING BUT WAITING FOR DEFINITIVE DATA (QTY = 0)
	– TRENCH UNITS THAT HAVE PASSED DEFINITIVE DATA BUT WAITING FOR BACKFILL APPROVAL (QTY = 0)
	– APPROVED FOR BACKFILL (QTY = 0)
	– PORTION OF TRENCH UNIT LEFT OPEN AND TRANSFERRED TO CB&I (QTY = 2)
	– CURRENTLY BACKFILLING/SITE RESTORATION (QTY = 5
	– BACKFILLED/RESTORED (QTY = 17)

BASE REALIGNMENT AND CLOSURE
PROGRAM MANAGEMENT OFFICE WEST
SAN DIEGO, CALIFORNIA

PARCEL C PHASE II

SURVEY UNIT BACKFILL KEY PLAN

HUNTERS POINT NAVAL SHIPYARD, SAN FRANCISCO, CA

REVISION:
AUTHOR: A.CRABTREE
PROJECT NO:
FILE: SEE BELOW

TETRA TECH EC, INC.

\\ECIS143FS2\Projects\CTO-12 CAD Files (Rad EMAC)\DWG files\Survey Units\PARCEL C_SU_BACKFILL_KEYMAP_02-04-14.dwg