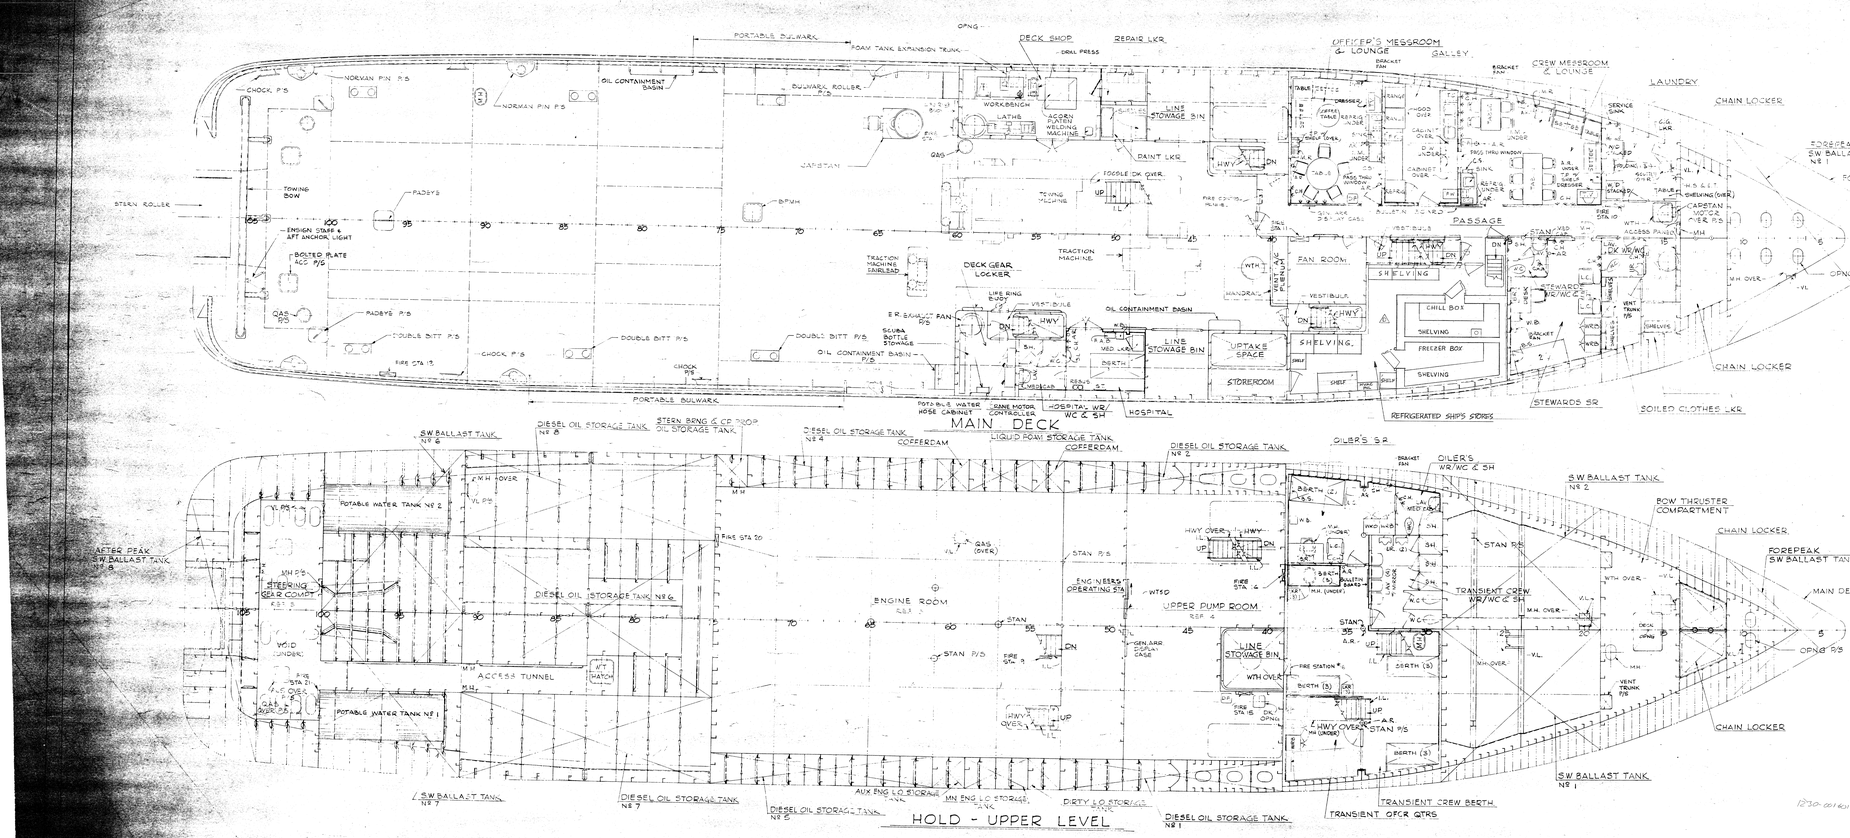

ABBREVIATION LIST (CONT)

REFRIG	REFRIGERATOR
REFRD	REFRIGERATED
RESIS	RESISTATOR
S.D	SLIDING DOOR
SH	SHOWER
S.L	STOWAGE LOCKER
S.R	STATEROOM
S.S	SERVICE SINK
ST	STRETCHER
STAN	STANCHION
STD	STANDARD
STRM	STOREROOM
S.W	FRESH WATER
T.C	TRASH COMPACTOR
T.P	TAPE PLAYER
T.V	TELEVISION
TYP	TYPICAL
UR	URINAL
VL	VERTICAL LADDER
W.B	WASTE PAPER BASKET
W.C	WATER CLOSET
W.R	WASHROOM
W.RD	WARDROOM
W.T	WATER TIGHT
W.TH	WATER TIGHT HATCH
W.T.D	WATER TIGHT SLIDING DOOR
W/D	WASHER & DRYER
W/C	AIR CONDITIONING
B.S.	BATH SHELF

GENERAL NOTES

1. LIFE JACKET STOWAGE TO BE PROVIDED IN EACH BERTH UNIT. (PER OCCUPANT)

ALTERATIONS (CONT)

MK	LOC	DESCRIPTION	BY	DATE
B		2. ADDED USCG APPL. REV. 1.		
		3. RELEASED. RELEASE NT 1 WITHOUT CHANGE TO DWG.		
		4. NUMBERED FIRE STATIONS PER N.A.D. DEVELOPMENT.		
		5. ADDED LIFE RING BUOYS TO MN DK.		
		6. ADDED TOWING WINCH, TRACTION MACHINE & TRACTION MACHINE FAIRLEAD ON MN DK.		
		7. ADDED UPPER & LW BALLAST TANKS CEN. NUMBERED AS FOLLOWS: FOREPEAK 1, & UNNUMBERED AFT. IS 4; WBS 2, 3 & 5 AFT & 7 & 8 WBS 6 & 9 ... TO SUIT CGS.		
		8. ADDED UPPER & LW BALLAST TANK VENTS & OVERFLOWS FROM SIDE TO AFT CORD & ALTERED AXIS OF TANKS END OFF 1 CGS & BETWEEN TO SUIT PER WWC REQUEST.		
		9. REMOVED ... FROM ENGINE ROOM TO ... APARTMENT SUITE. ADDED REFRIGERATED TRACTION MACHINE SET ... TO SUIT PER WWC REQUEST.		
		10. ADDED ... ENTRY IN ENGINE ROOM PER BOM 38 REQUEST. REDIRECT ... TO SUIT PER WWC REQUEST.		
		11. REARRANGED 1 AND CREW BERTHING ON 1ST FLAT TO SUIT THE ADDITION OF A NEW SEC. DESIGNATED TRANS OFCR QTRS ON STBD SIDE PER NAVY REQUEST. 2. REDESIGNATED TRANSIENT OFFR QTRS TO OILERS S.R. ON 1ST FLAT PORT SIDE PER NAVY REQUEST		
		12. REMOVED REFRIG & FREEZER UNITS FROM DRY PROVISIONS. 2. ADDED CHILL & FREEZER STORAGE ROOMS IN DRY PROVISIONS.		

ABBREVIATION LIST

AID	APPS AIDED SEAMAN
ADV	ABOVE
ACS	ACCESS
A.R	ASH - REFUSE BIN
AUX	AUXILIARY
B	BASKETS
BULWK	BULWARK
BOTWH	BOLTED PLATE MANHOLE
B.R	BOOKRACK
BRG	BEARING
E	EXHAUST
E.G. LKR	ELECTRONIC GEAR LOCKER
C.P	CONT POOL
C.P. PROP	CONTROLLABLE PITCH PROPELLER
C.S	COLD VENT SHELF
D.F	DRINKING FOUNTAIN
DK	DECK
DN	DOWN
D.O	DISSEL OIL
D.W	DISHWASHER
ENG	ENGINE
ENG OPER STA	ENGINEERS OPERATING STATION
F.A.B	FIRST AID BOX
F.C	FILE CABINET
F.K	FRY KETTLE
FOC S.L.B	FOREGASTLE SUBL STAPLES
F.O	FUEL OIL
GEN. ARR	GENERAL ARRANGEMENT
H.S & B	HYDRAULIC SUPPLY & EXPANSION TANK
HWY	HATCHWAY
I.B	IRONING BOARD
I.L	INCLINED LADDER
I.M	ICE MACHINE
LAV.	LAVATORY
L.C	LOUNGE CHAIR
LKR	LOCKER
L.O	LUBE OIL
MED CAB.	MEDICINE CABINET
M.H	MANHOLE
MED LKR	MEDICAL LOCKER
MN	MAIN
M.R	MAGAZINE RACK
OFCR.	OFFICER
OPNG	OPENING
O.T.	OIL TIGHT
P/S	PORT & STARBOARD
QAS	QUICK ACTING SCUTTLE
QTRS	QUARTERS
REF.	REFERENCE

RESERVATIONS

1. DECK WINCH LOCATION ON MAIN DECK PENDING RECEIPT OF VENDOR INFORMATION.

ALTERATIONS

MK	LOC	DESCRIPTION	BY	DATE
A		1. ADDED CONDUIT ... IN TER. LTG. OVER ... 2. EXTENDED ... PER ... FR 104 ON HOLD LEVEL. 3. DELETED PRESSURE BAT ... STOW. ON ... 4. ADDED ... 5. ADDED ACCESS HOLES ON STEERING GR. FLAT ON HOLD UPP. LVL. 6. ADDED ACCESS HOLES IN WING BALLAST TANK W/ACCESS HOLES ON HOLD UPP. LEVEL. 7. ADDED HR. S & ... FR 104 & 3RD ... STEERING GR. FLAT ON HOLD UPP. LVL. 8. DELETED S.L. TER. PANEL ARRANGEMENT (1230-001-61). 9. REARRANGED STEERING GEAR LKR. ON MN. DK. TO SUIT NEW ARR. ARRANGEMENT (1230-001-61). 10. ADDED PORTABLE WATER TANKS BS FR. 98 ... ON HOLD UPPER LEVEL PER NAVY REQUEST. 11. ADDED SPARES FAB. IN G.R.S. PER REQUEST PER NAVY REQUEST. 12. ADDED DRILL PRESS (RELOC. FROM OFF. PUMP RM. TO DECK SHOP ON MN DK.) PER NAVY REQUEST. 13. ADDED SAILING STAFF ON MN DK. PER DESIGN DEVELOPMENT. 14. ADDED VLER'S APPROACH. 15. DELETED LAV. ON SOILED IN GALLEY PER USER'S & SUGGESTION (1-4-77). 16. ADDED G.M.R. PER NAVY REQUEST. 17. INDICATED CLOSE ROOMS IN W.R. & RE WWC REQUEST. DELETED TWO LOCKS. CHANGE IN TRANSIENT OFFRS. PER WWC REQUEST.		
B				
C				
D				

REFERENCES

NO	TITLE	PLAN NO
9	STEERING GEAR ROOM	1230-001-561
4	PUMP ROOM ARR.	1230-001-501
3	MACHINERY ARR.	1230-001-201
2	COMPARTMENT & ACCESS.	1230-001-680
1	GENERAL ARRANGEMENT FOC'SLE, DECK & ABOVE	1230-005-601

LOCATION DIAGRAM

MARINETTE MARINE CORPORATION
MARINETTE WISCONSIN 54143

PRINT ISSUE & DISTRIBUTION LIST				
REVISION LETTER		A		
	RECIPIENT	DATE		
ENGINEERING PREPARATION		12/76		
CHIEF PROC SERVICES		12/76		
V.P. PRODUCTION				
V.P. PURCHASING				
PROJECT SUPERINTENDENT				
PLATE SHOP				
PIPE & SHOP				
ERECTION SHOP				
PIPE SHOP				
MACHINERY				
OUTFIT				
ELECTRICAL				
PAINT SHOP				
MMC INSPECTION				
OWNER				
OWNER'S INSPECTOR				
U.S.C.G.				
A.B.S.				
U.S.N.A.S.				
TOTAL NUMBER OF PRINTS				

PROJECT TITLE: T-ATF FLEET TUG

PLAN TITLE: GENERAL ARRANGEMENT UPPER LVL & MAIN DECK

SCALE 1/4" = 1'-0"
DRAWN BY: BJT
DATE: 12/10/76
SHEET 1 OF 1

PLAN NO	SHIP	PROJECT	SHEET	REV
	1230	002	601	D

T-ATF CGAS

1230-005-601