HRI RFA Sampling Locations

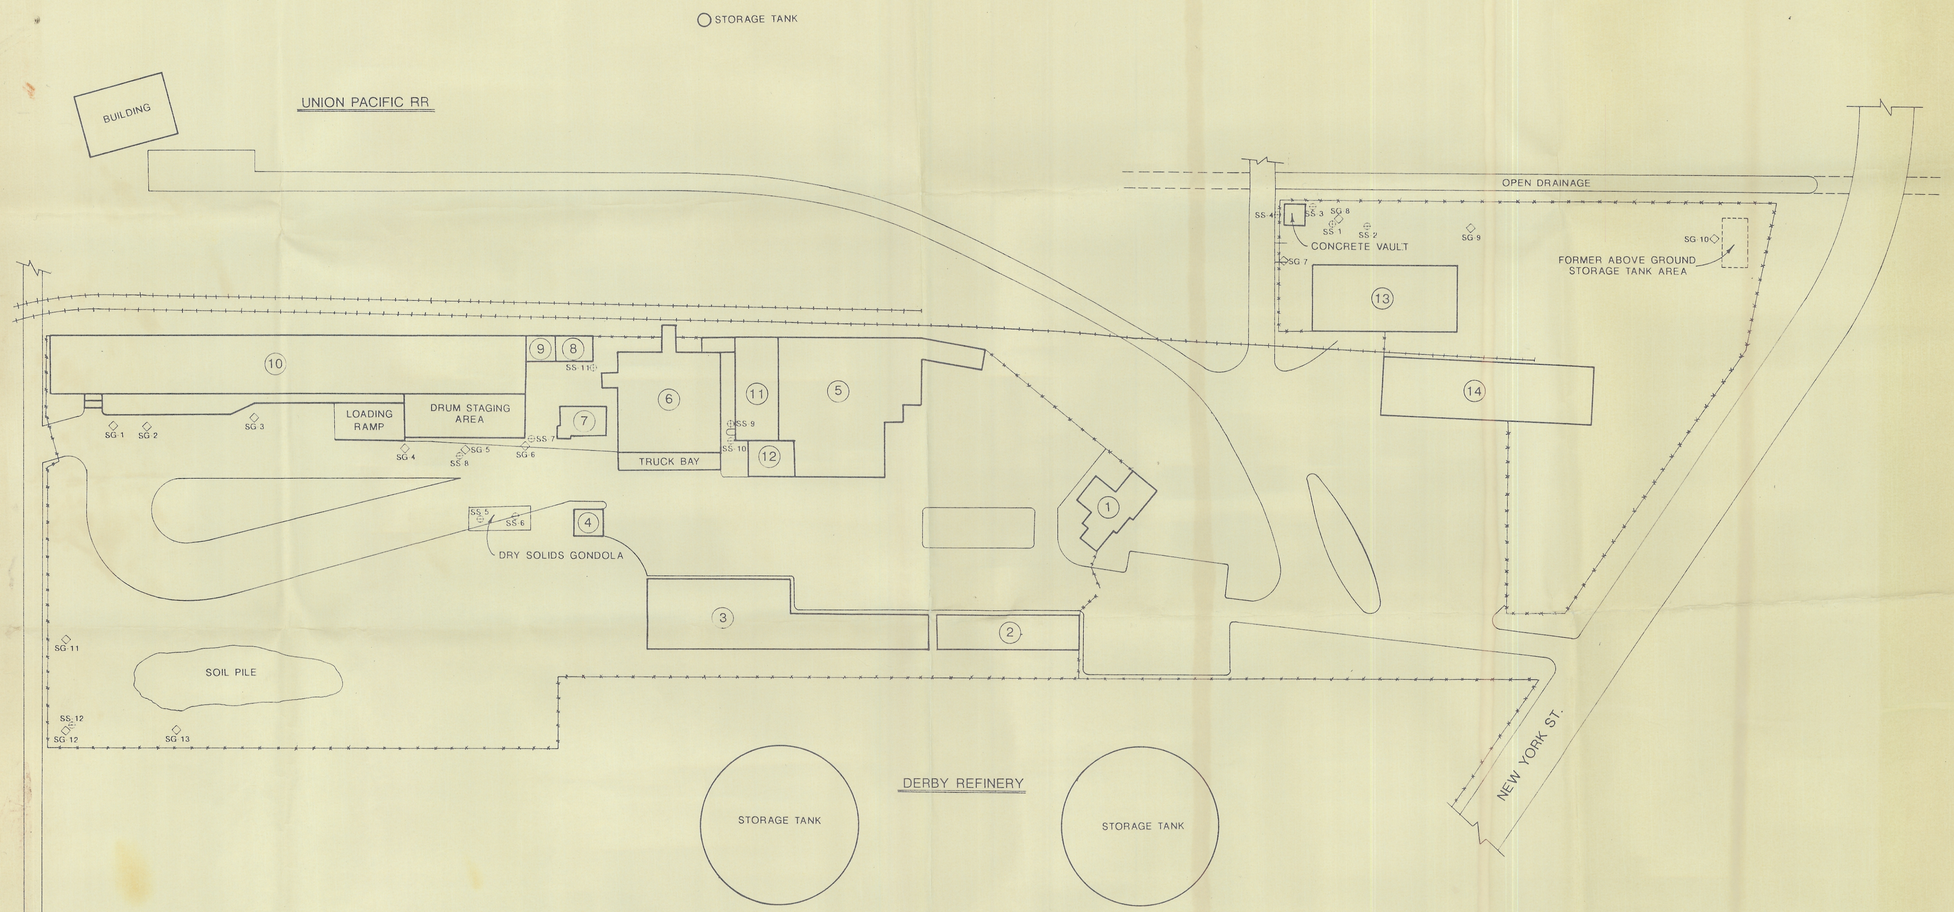

NOTES:

1) BUILDING 'E' (OFFICES)
2) BUILDING 'A' (LAB)
3) BUILDING 'B' (CORROSIVE/STORAGE SOLIDS)
4) BUILDING 'H' (MAINTENANCE)
5) BUILDING 'D' (STORAGE)
6) PROCESS AREA
7) BUILDING 'G' (BREAK ROOM)
8) WARM ROOM BUILDING
9) FOREMANS OFFICE BUILDING
10) BUILDING 'C' (DRUM STORAGE)
11) BUILDING 'D' (NON-FLAMMABLE BULK STORAGE)
12) SPARGING/HOT ROOM AREA
13) BUILDING 'I' (STORAGE)
14) BUILDING 'J' (STORAGE)

RFA sampling locations

LEGEND:

- FENCE
- RAILROAD TRACKS
- SOIL GAS SAMPLE (SG)
- SOIL SAMPLE (SS)
- SOIL & GAS COLOCATION SAMPLE

0 50' 100' 150'

SCALE: 1"=50'

DATE: 01/15/92 PROJECT: 209 R07015

R00012352
RCRA Records Center

HYDROCARBON RECYCLERS INC
WICHITA, KANSAS

GENERAL SITE MAP
&
SAMPLE LOCATION

PRC ENVIRONMENTAL MANAGEMENT INC