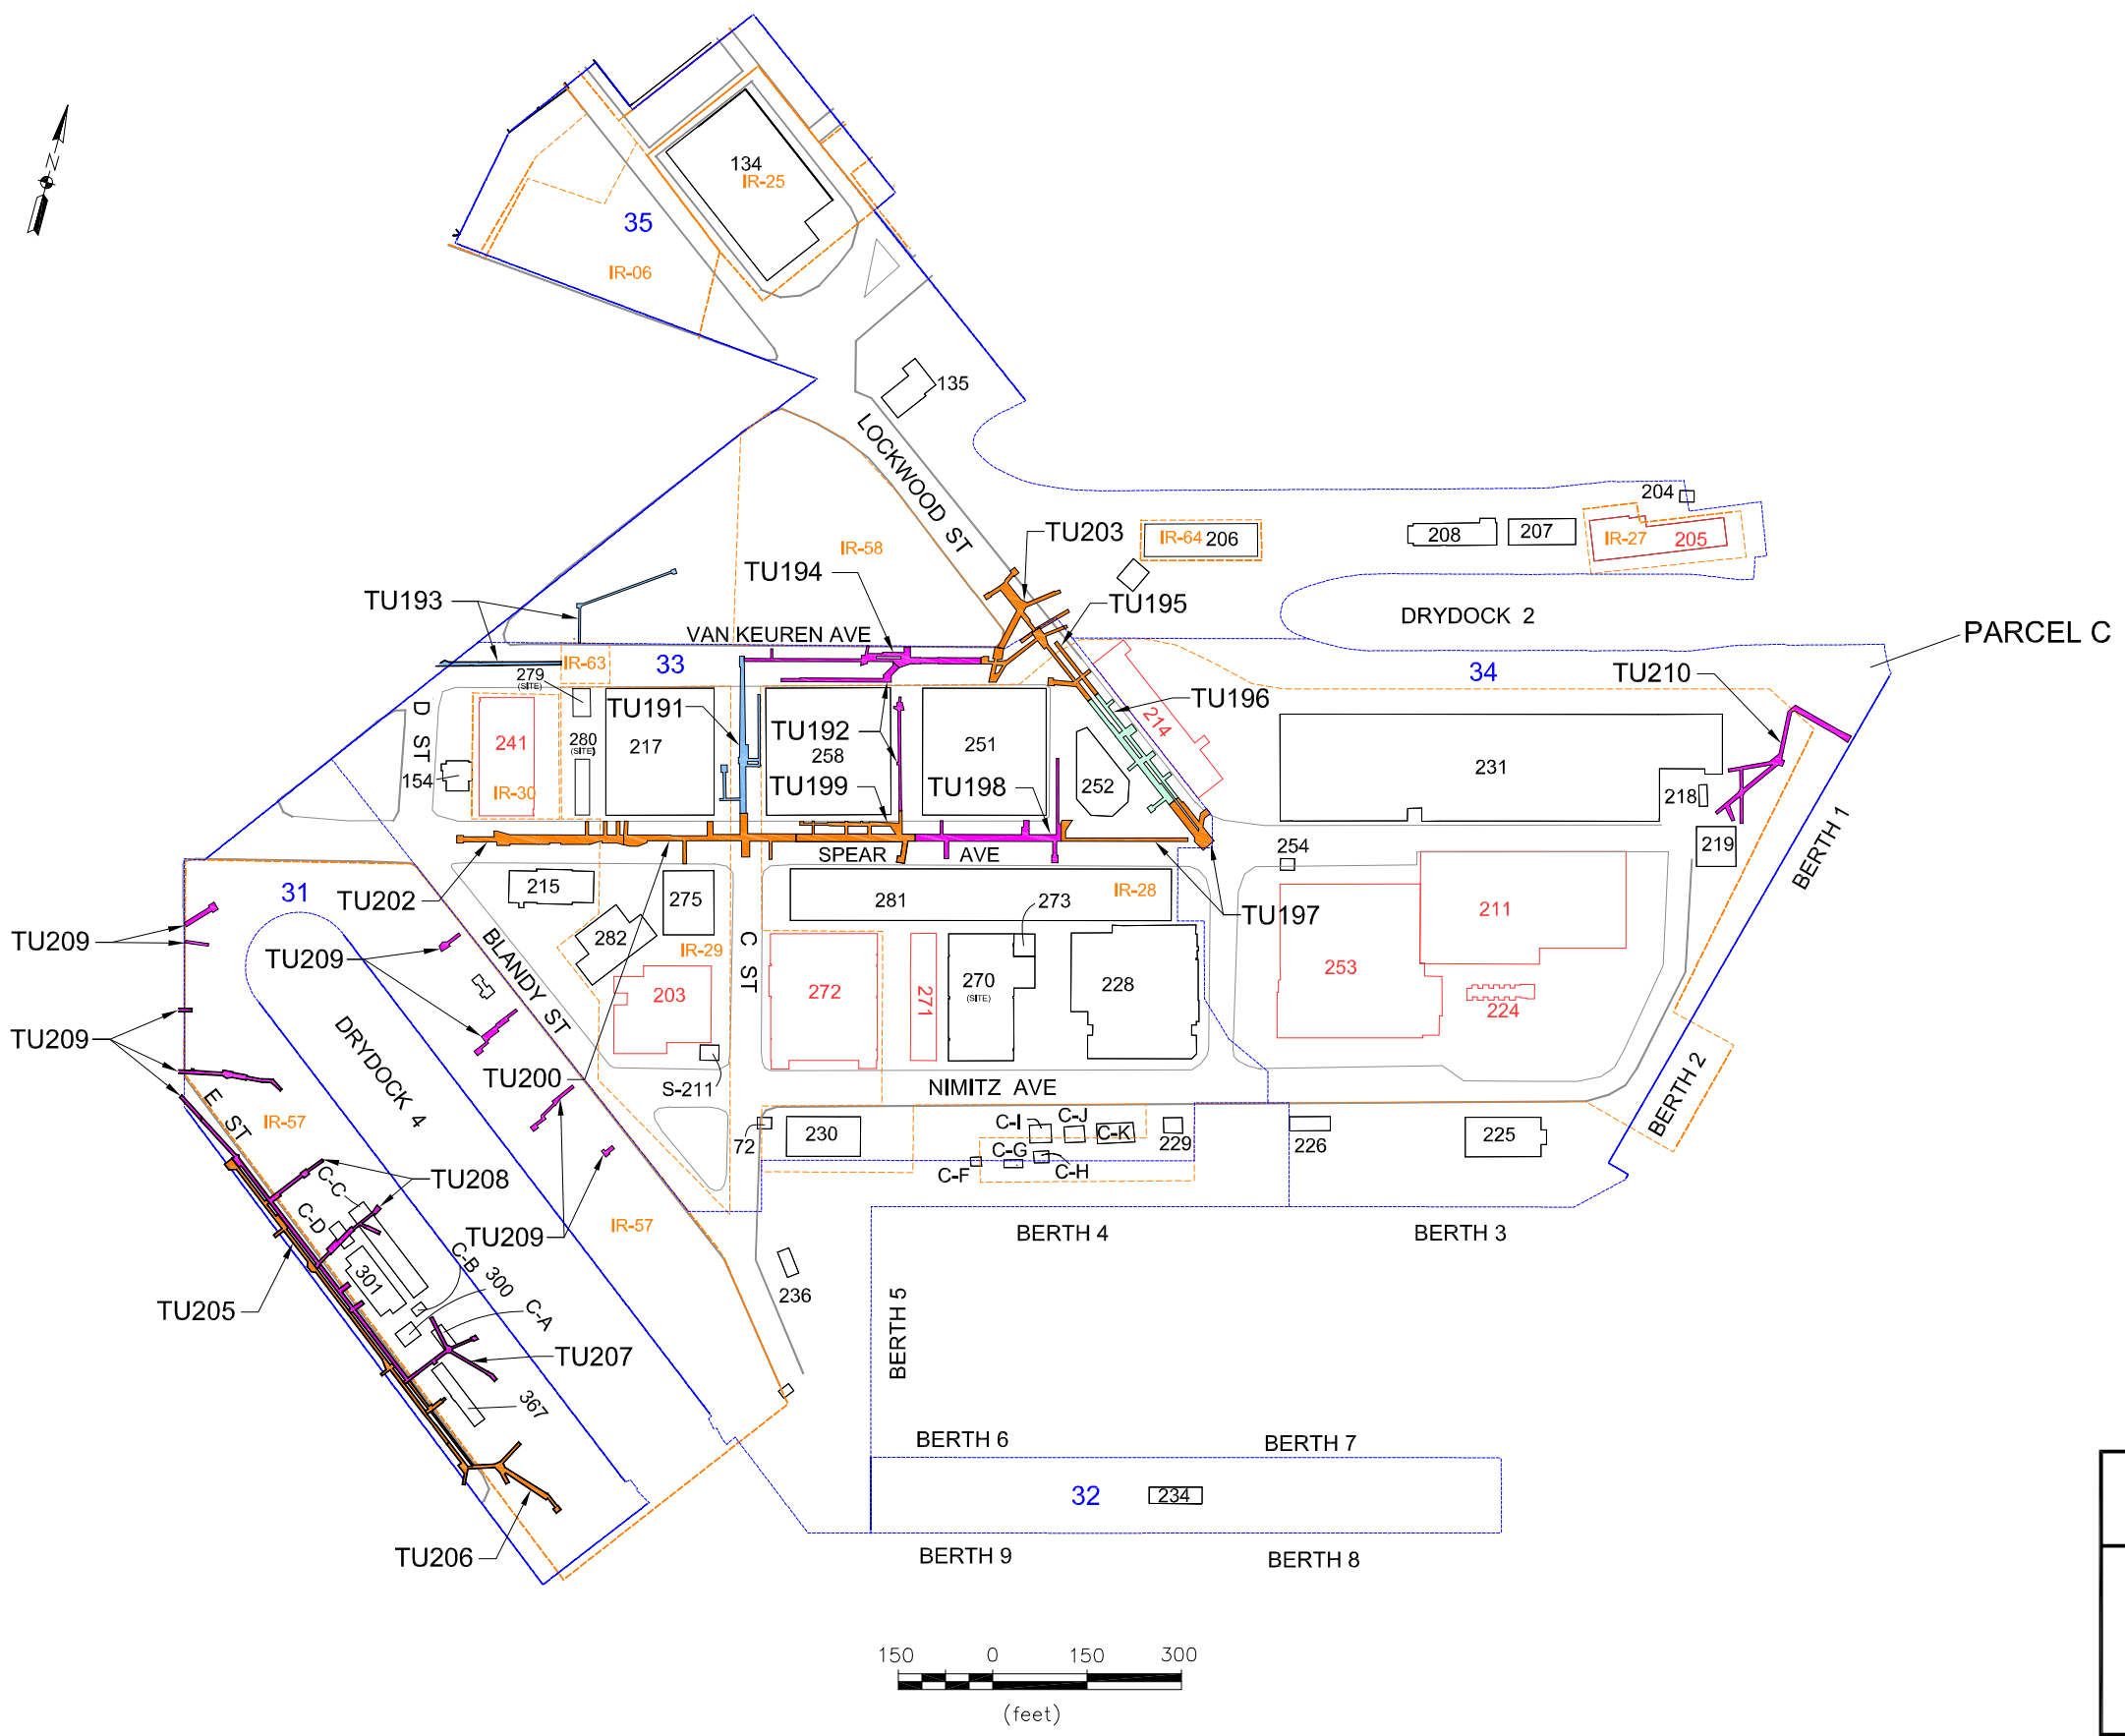

LEGEND

- TU 191 – TRENCH UNIT (TU)
- WORK AREA BOUNDARY
- IR BOUNDARY
- 140 – IMPACTED BUILDING BUILDING NUMBER
- 142 (SITE) – IMPACTED BUILDING FORMER BUILDING LOCATION
- 128 – NON–IMPACTED BUILDING BUILDING NUMBER
- ACTIVE SURVEY UNITS (QTY = 7)
- SURVEY UNITS THAT HAVE PASSED SYSTEMATIC SAMPLING BUT WAITING FOR OFFSITE (QTY = 8)
- SURVEY UNITS THAT HAVE PASSED OFFSITE AND SYSTEMATIC SAMPLING BUT WAITING FOR BACKFILL APPROVAL (QTY = 1)
- APPROVED FOR BACKFILL (QTY = 0)
- BACKFILLED/PAVED (QTY = 2)

BASE REALIGNMENT AND CLOSURE
PROGRAM MANAGEMENT OFFICE WEST
SAN DIEGO, CALIFORNIA

PARCEL C

TRENCH UNIT BACKFILL KEY PLAN

HUNTERS POINT SHIPYARD, SAN FRANCISCO, CA

REVISION:
AUTHOR: DJM
PROJECT NO:
FILE: SEE BELOW

TETRA TECH EC, INC.

P:\CTO-02 CAD Files (Rad EMAC)\DWG Files\Survey Units\PARCEL C_TU_BACKFILL_KEYMAP_06-10-11.dwg