ATTACHMENT 2 - REDUCTION OF BLUEPRINT - (PLEASE INFORM US IF YOU WOULD LIKE TO SEE THE ORIGINAL)

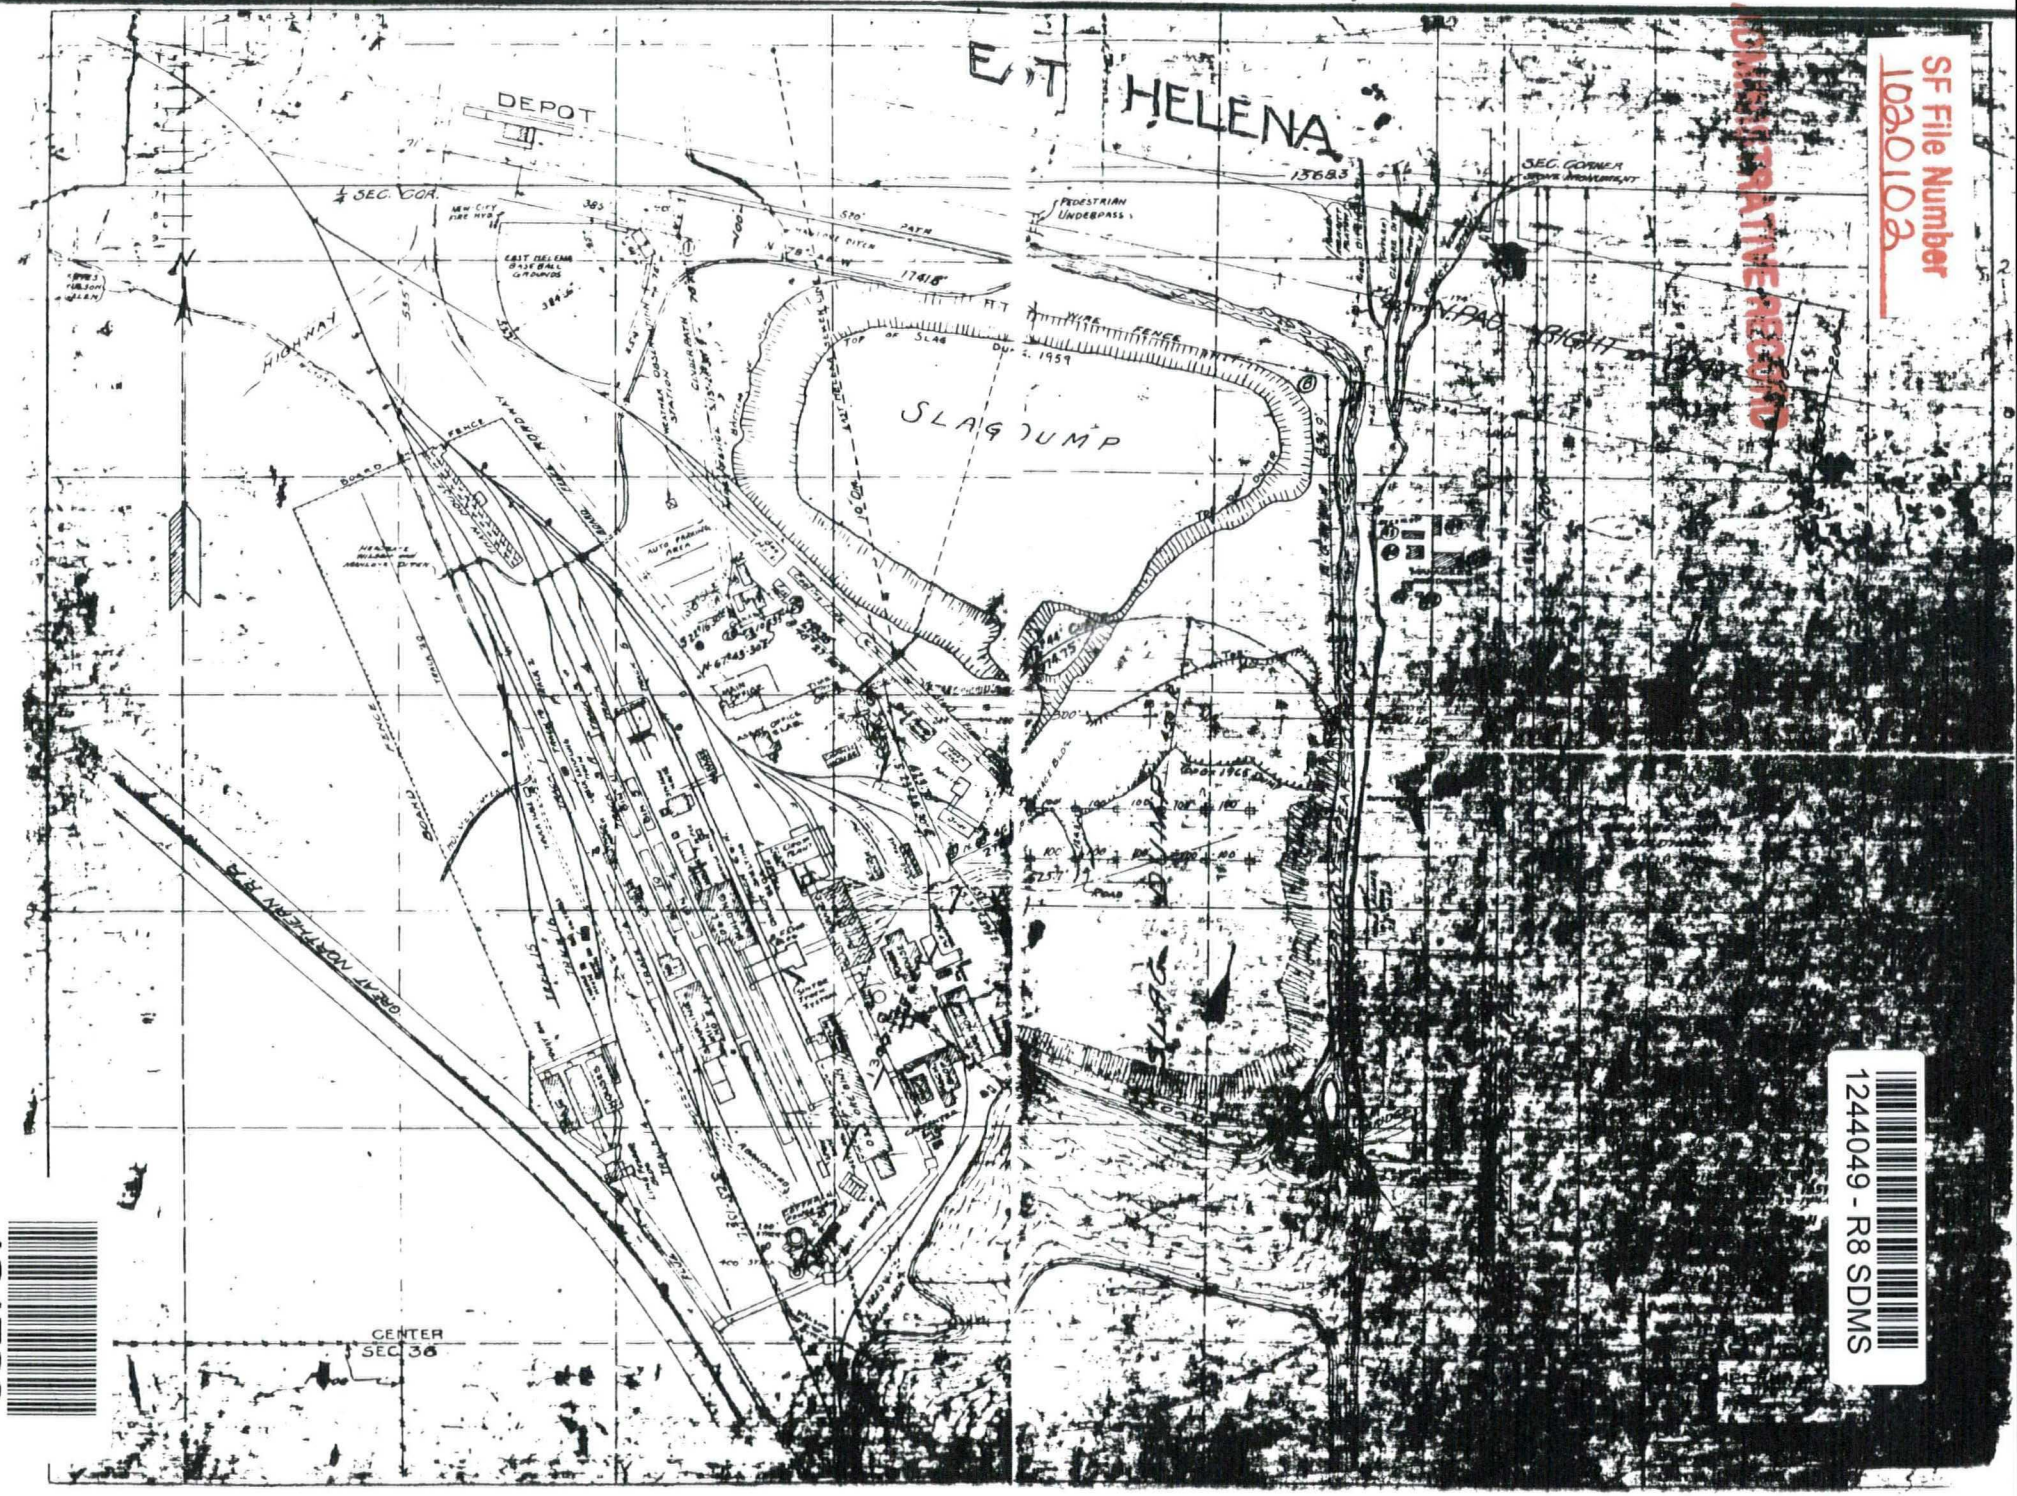

SF File Number 1030103
ADMINISTRATIVE RECORD
1244049 - R8 SDMS
434720
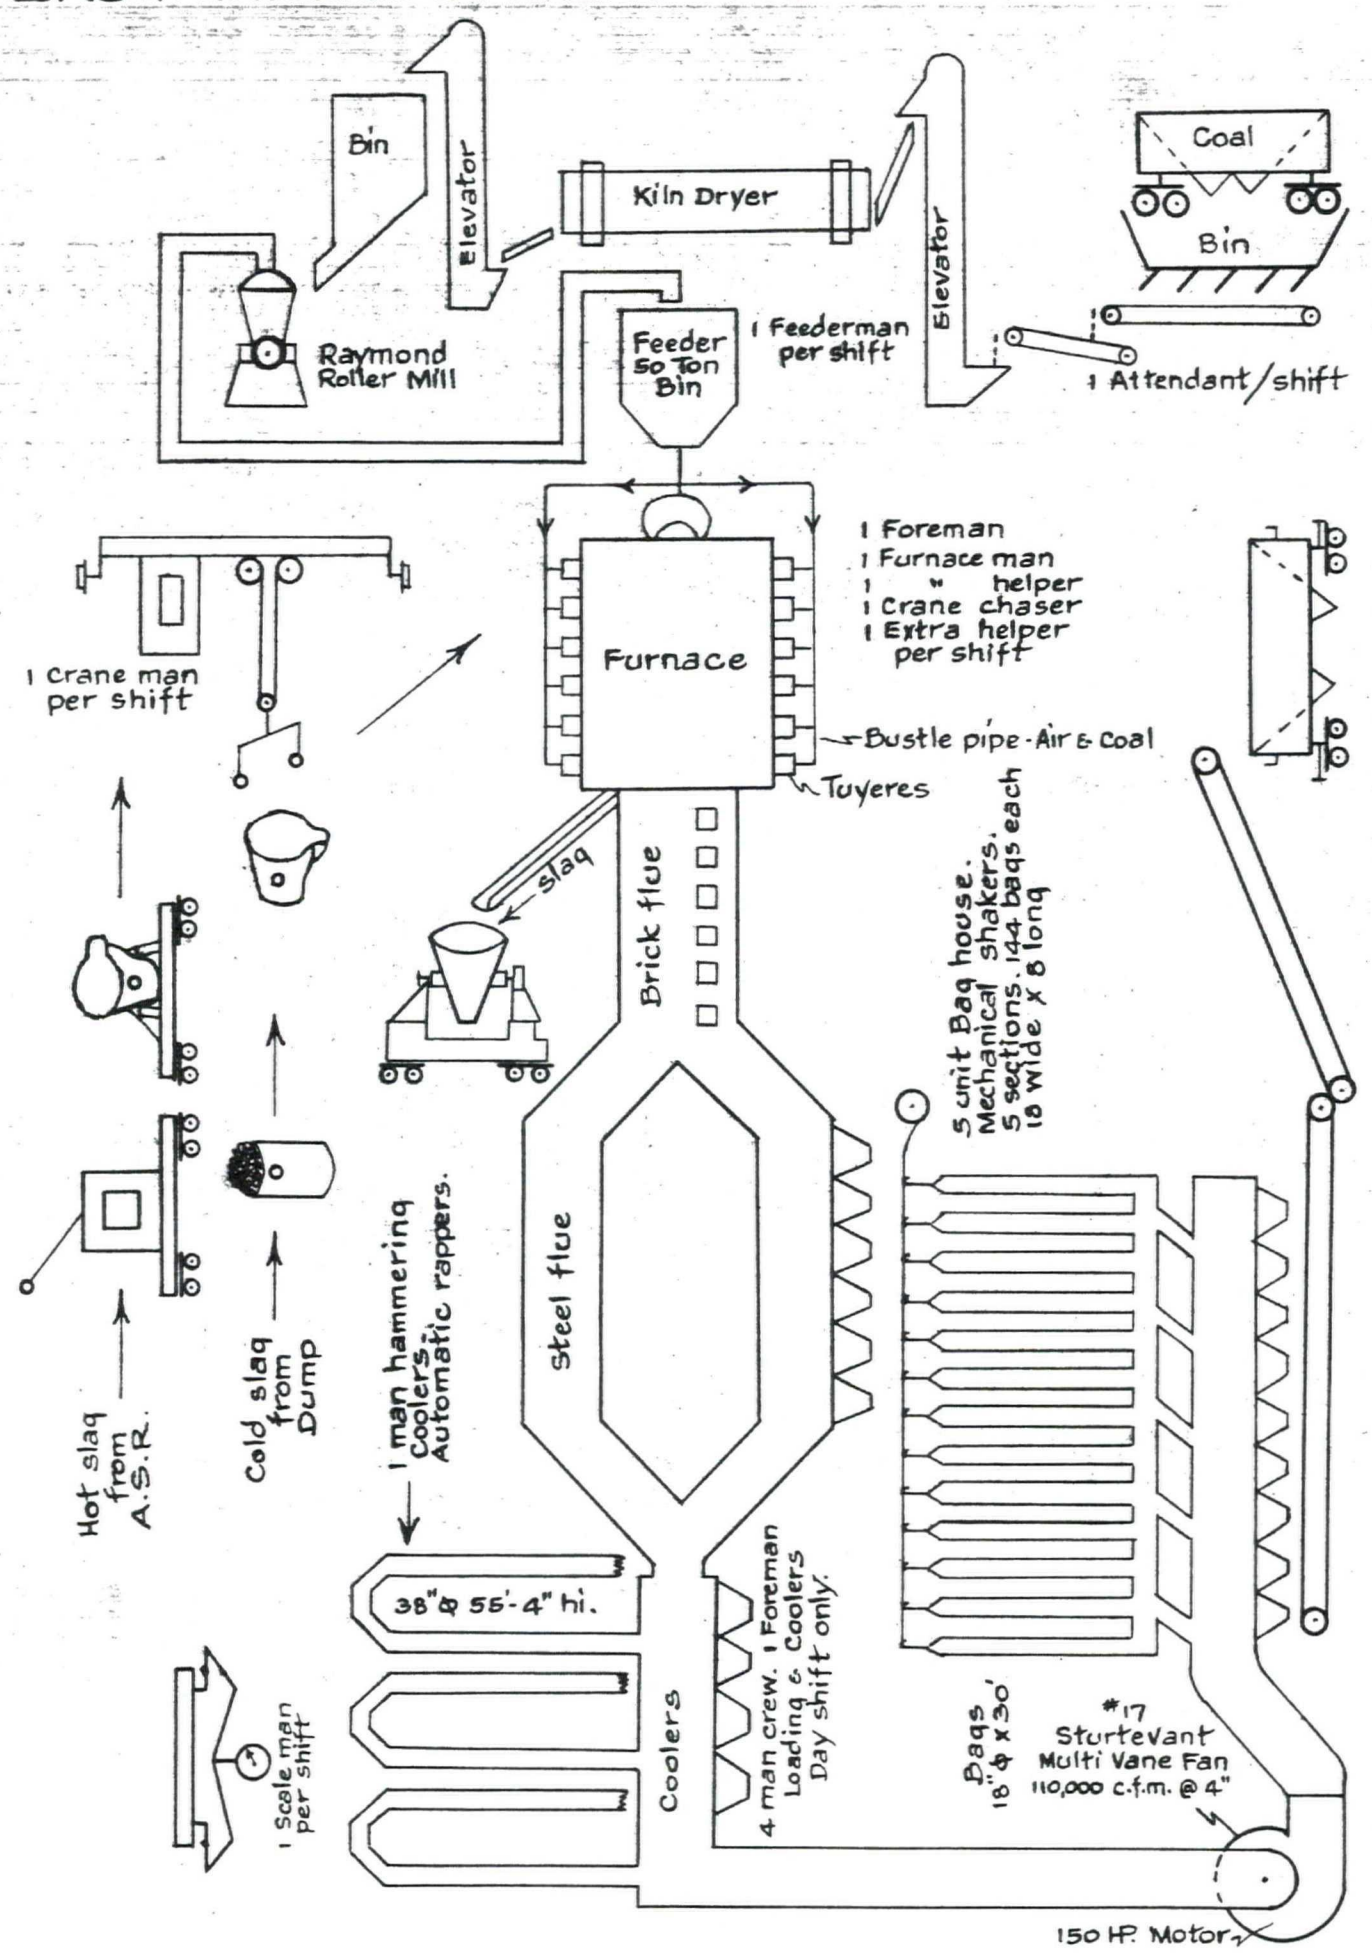
EAST HELENA SLAG TREATING PLANT