8-1-90
12.3.8 u.s

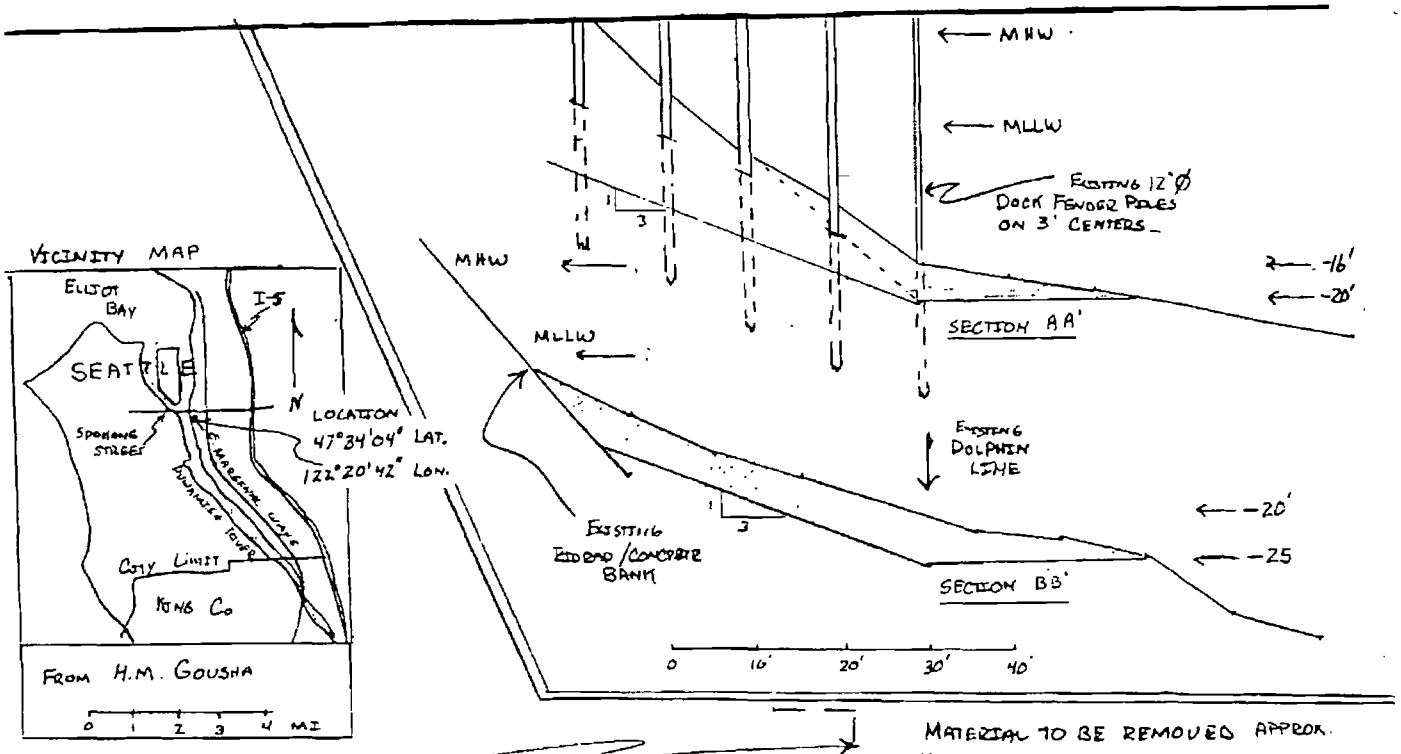

Material to be removed approx. 10,000 cu.yds. silt, and black muck by clam shell dredging.

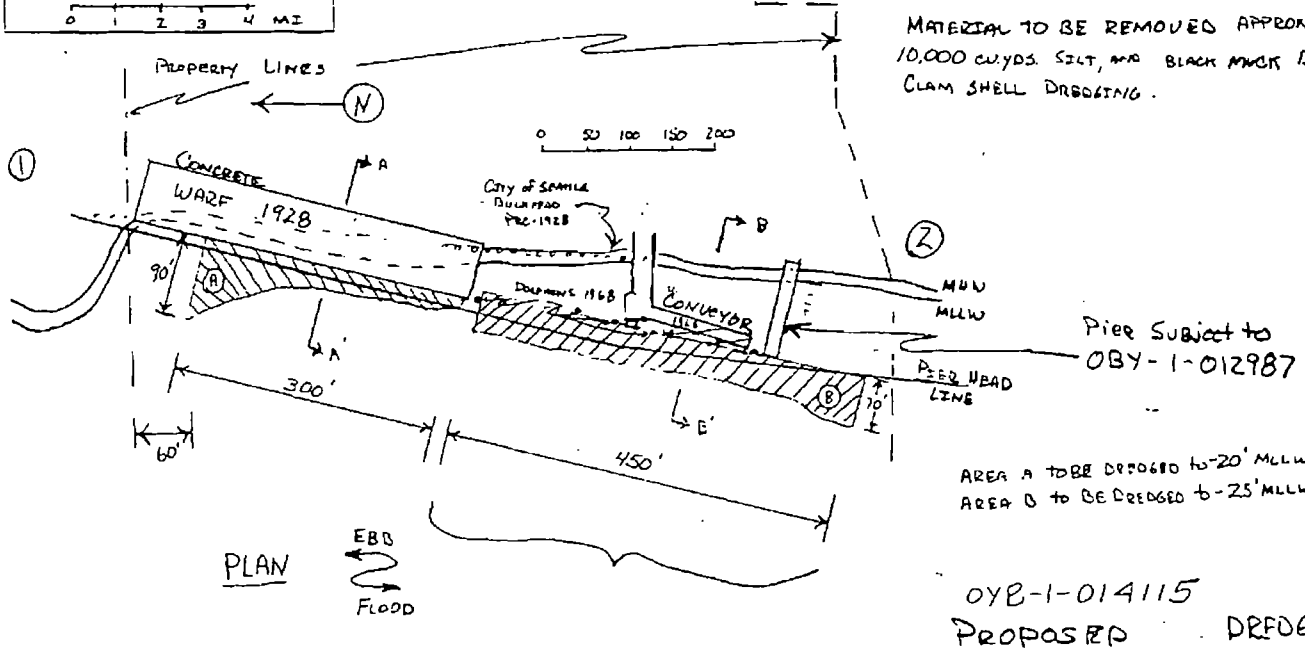

Area A to be dredged to -20' MLLW
Area B to be dredged to -25' MLLW

OYB-1-014115
Proposed Dredging
To Reestablish Water
Depth at Berths.

PURPOSE: Reestablish previous water depth
DATUM MLLW = 0.00 N.O.S
ADJACENT PROPERTY OWNERS:
1 Port of Seattle
2 Port of Seattle

USEPA SF
1261566

In Duwamish Waterway
at Seattle
County of King State WA
Application by Asu Grove Cement W., Inc
Sheet 1 of 1 Date 8/90

AGC2C000587