127155

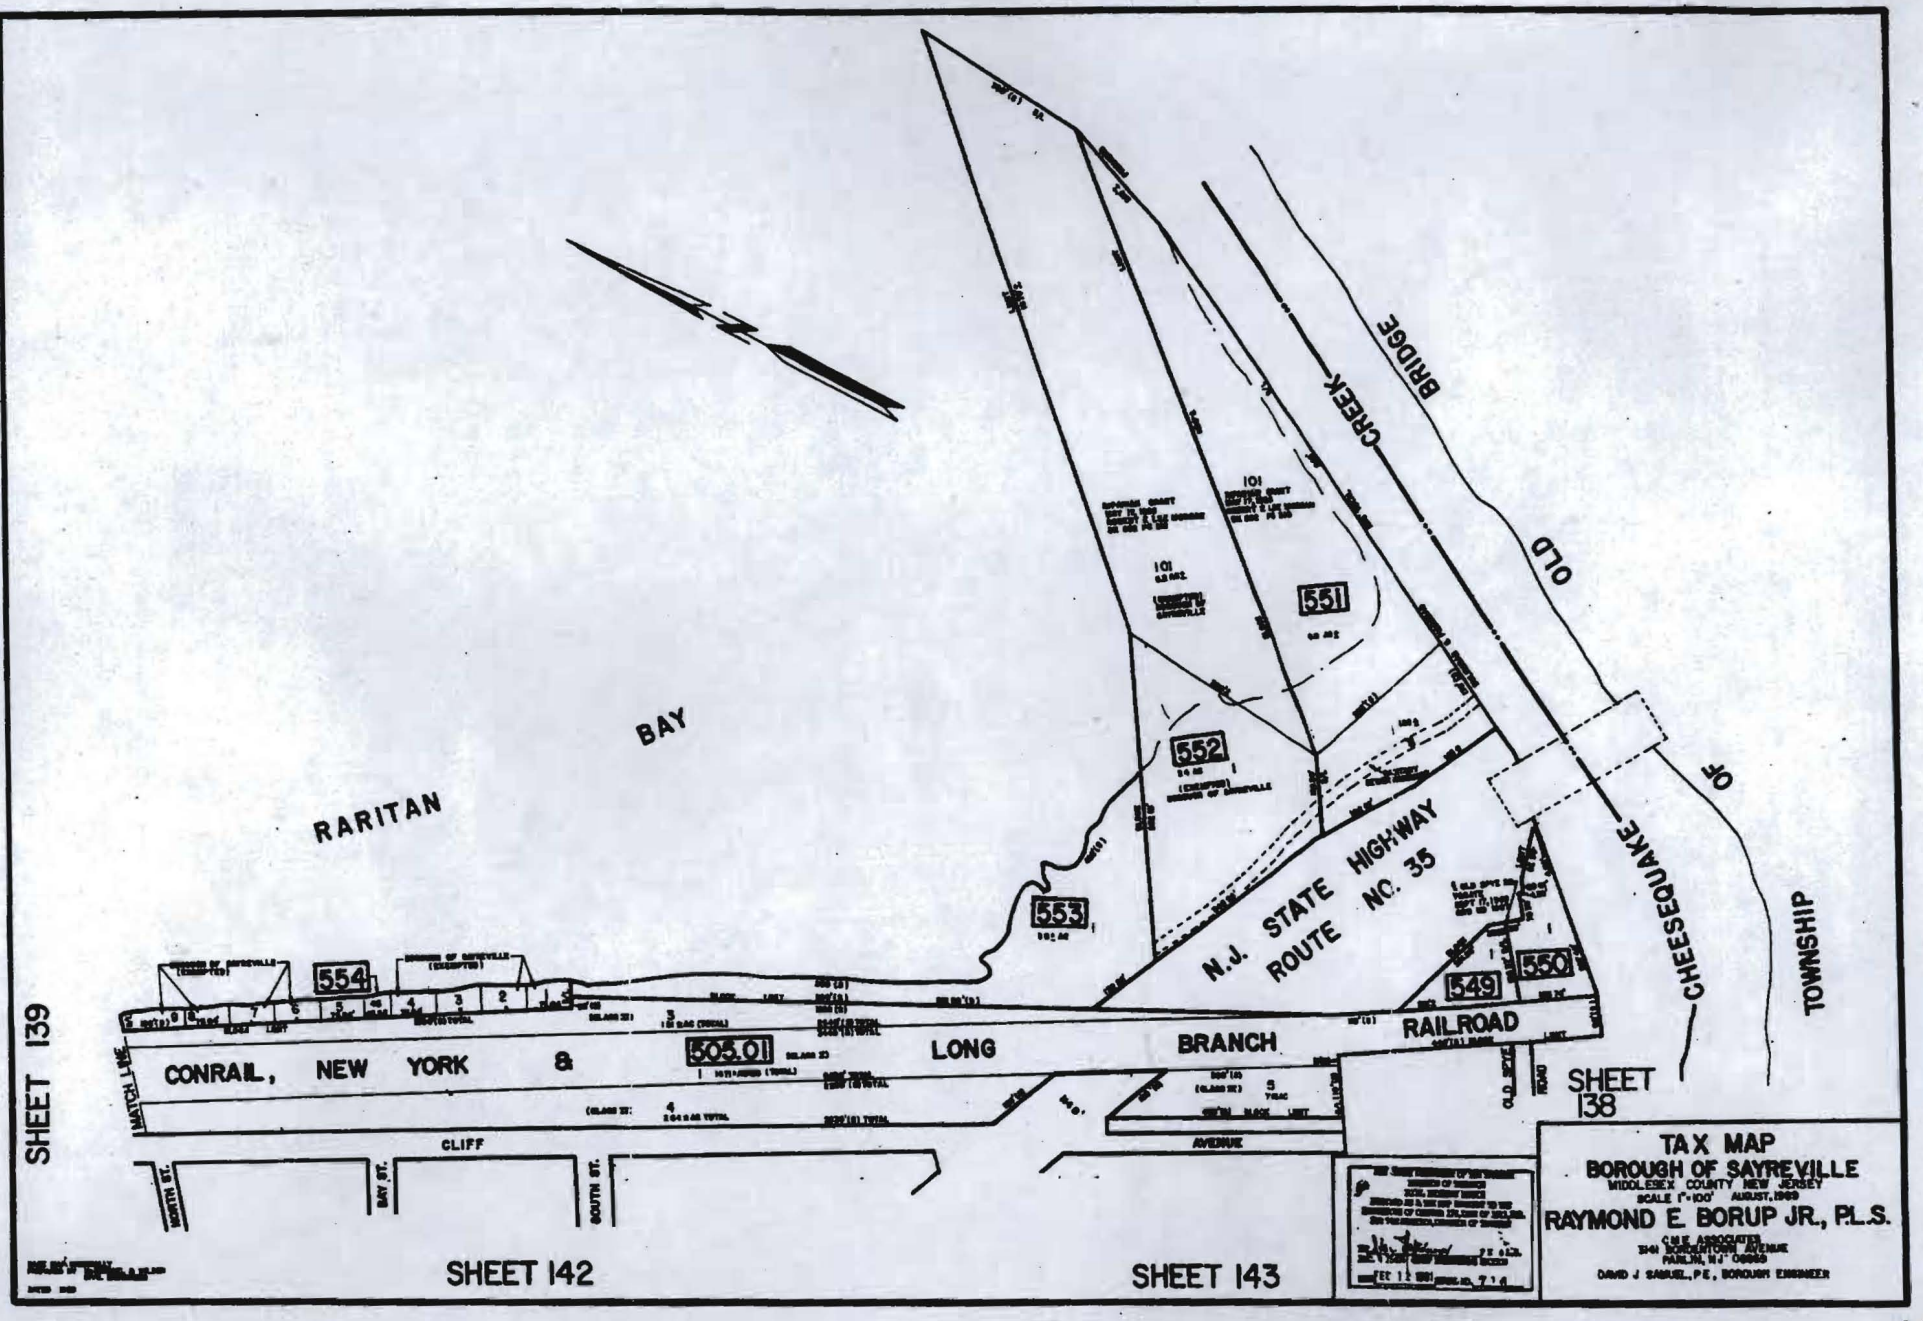
RARITAN
BAY
N.J. STATE HIGHWAY
ROUTE NO. 35
CONRAIL, NEW YORK & LONG BRANCH RAILROAD
CLIFF
AVENUE
MATCH LINE
NORTH ST.
BAY ST.
SOUTH ST.
OLD SPYE ROAD
CHEESEQUAKE
OF
TOWNSHIP
OLD
CREEK
BRIDGE
551
552
553
554
505.01
549
550
101
SHEET 139
SHEET 142
SHEET 143
SHEET 138
TAX MAP
BOROUGH OF SAYREVILLE
MIDDLESEX COUNTY NEW JERSEY
SCALE 1"=100' AUGUST, 1969
RAYMOND E. BORUP JR., P.L.S.
C.M.E. ASSOCIATES
3141 BORDENTOWN AVENUE
PARLIN, N.J. 08859
DAVID J. SAMUEL, P.E., BOROUGH ENGINEER