12.3.8 v.2

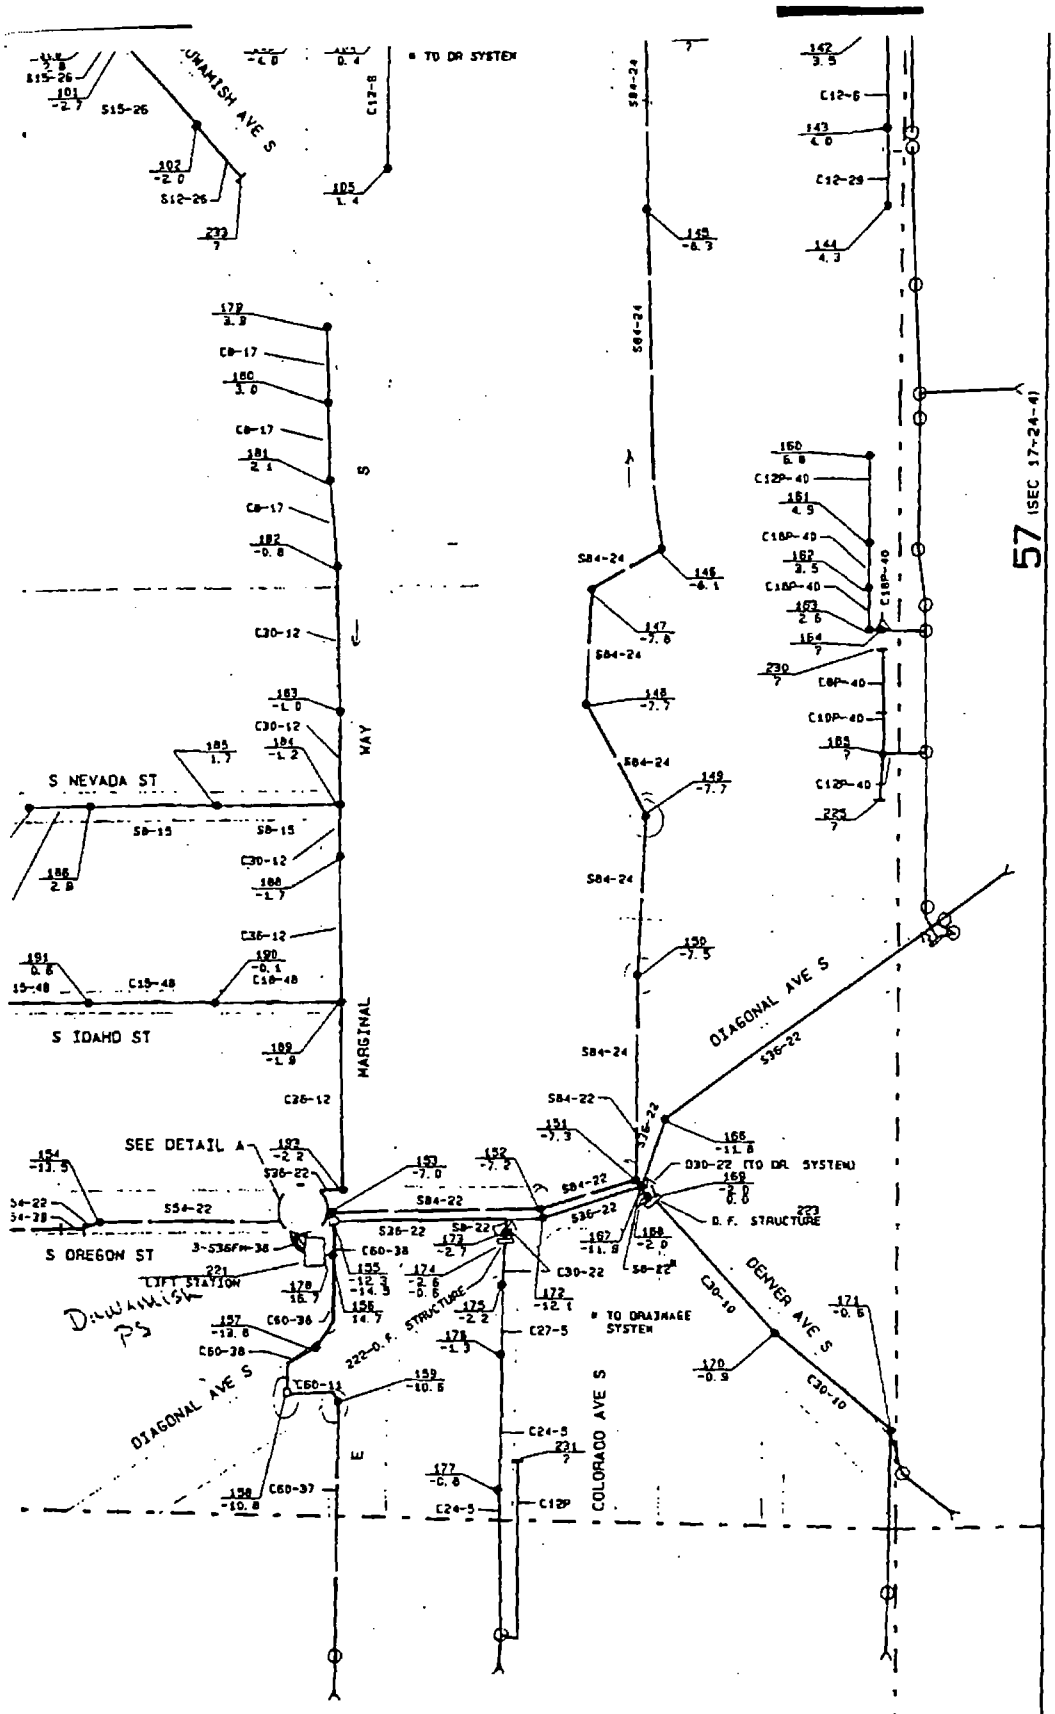

COMBINED SEWER

LEGEND			
ATION	SYMBOLS	PIPE IDENTIFICATION	
	Sanitary or Combined Sewerage Pipe	S-Sanitary C-Combined D-Drainage	Primary Usage
	Drainage Pipe		

KROLL NO 56

USEPA SF
1272969

AGC2H000660